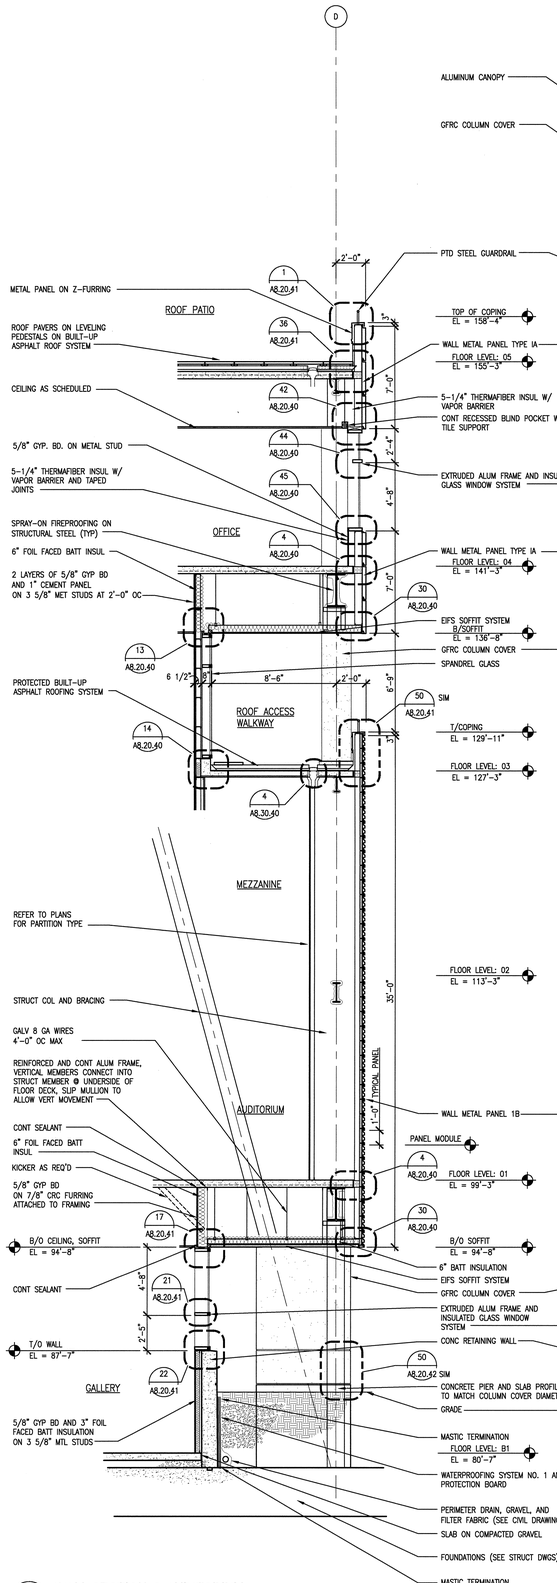

7 WALL SECTION @ AUDITORIUM
A3.30.40 SCALE: 1/4"=1'-0" AWS001-2B

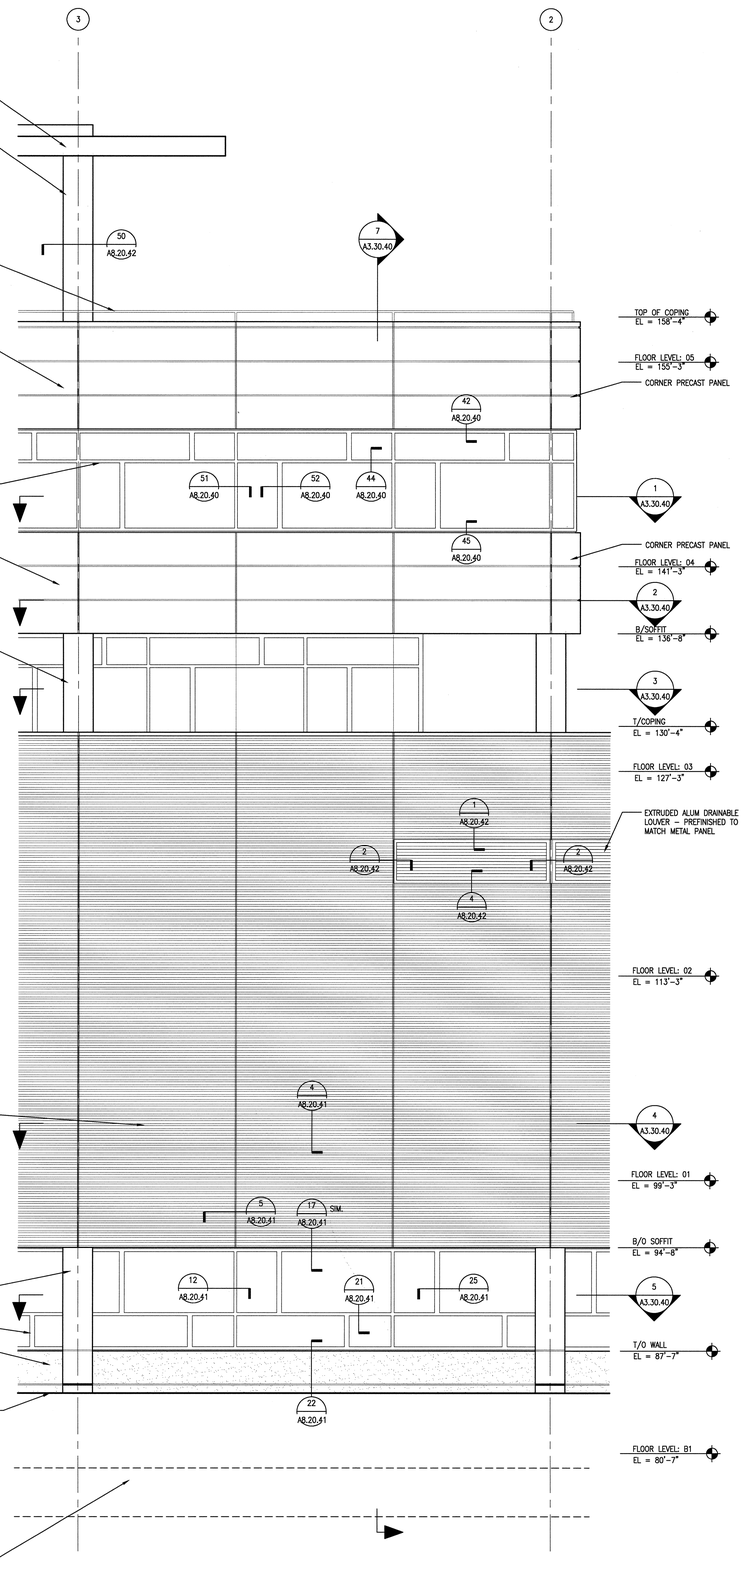

6 PARTIAL NORTH ELEVATION
A3.30.40 SCALE: 1/4"=1'-0" AEL014-2B

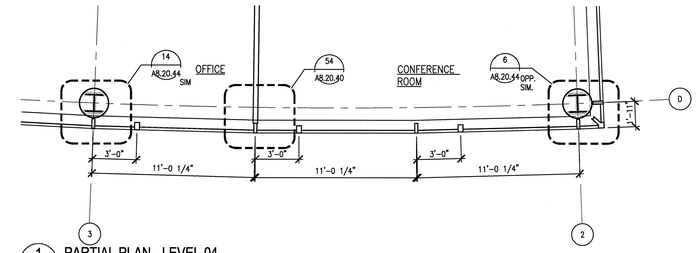

1 PARTIAL PLAN - LEVEL 04
A3.30.40 SCALE: 1/4"=1'-0" ADT074003

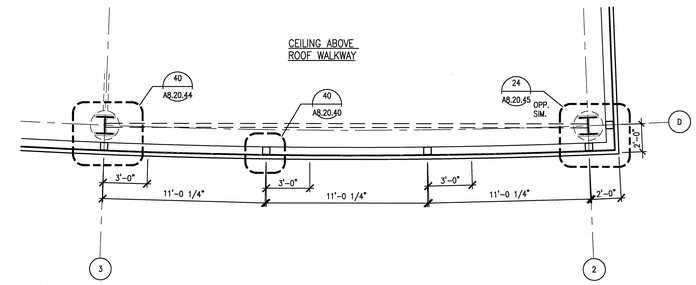

2 PARTIAL PLAN - ABOVE EXTERIOR SOFFIT - LEVEL 03
A3.30.40 SCALE: 1/4"=1'-0" ADT074003

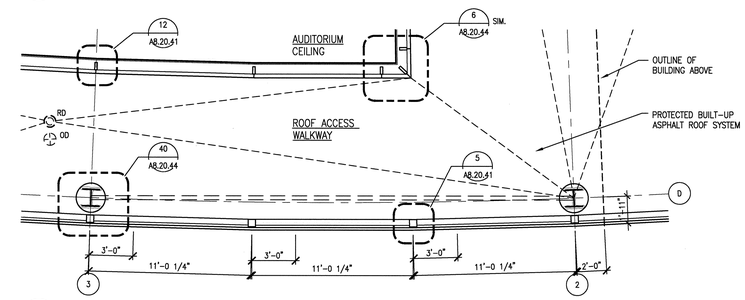

3 PARTIAL PLAN - ROOF ACCESS WALKWAY @ AUDITORIUM - LEVEL 03
A3.30.40 SCALE: 1/4"=1'-0" ADT074003

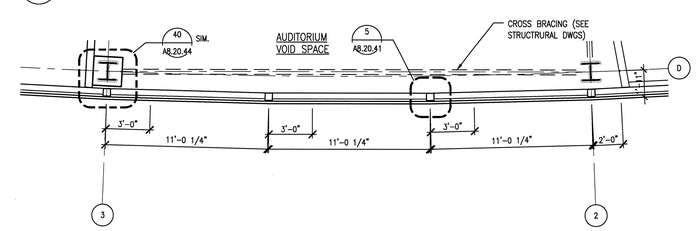

4 PARTIAL PLAN - LEVEL 01 & O2
A3.30.40 SCALE: 1/4"=1'-0" ADT074003

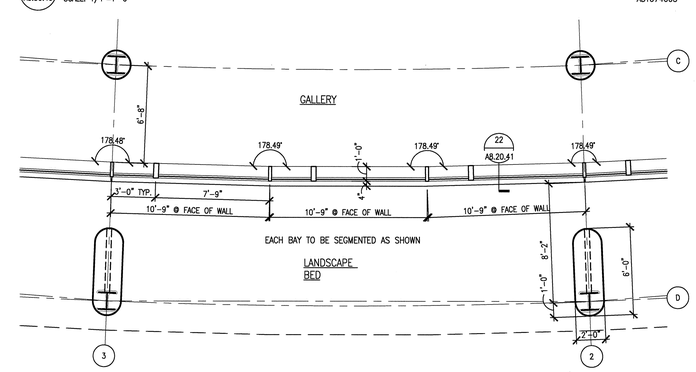

5 PARTIAL PLAN - MEZZANINE LEVEL B1
A3.30.40 SCALE: 1/4"=1'-0" ADT074003

SCALE: 1/4" = 1'-0"

NO REPRESENTATION OR WARRANTY, EXPRESSED OR IMPLIED, IS MADE AS TO THE ACCURACY, COMPLETENESS OR USEFULNESS OF THE INFORMATION OR STATEMENTS CONTAINED IN THESE DRAWINGS, OR THAT THE USE OR DISCLOSURE OF ANY INFORMATION, APPARATUS, METHOD, OR PROCESS DISCLOSED IN THESE DRAWINGS MAY NOT INFRINGE PRIVATE RIGHTS OF OTHERS. NO LIABILITY IS ASSUMED WITH RESPECT TO THE USE OF, OR FOR DAMAGES RESULTING FROM THE USE OF ANY INFORMATION, APPARATUS, METHOD, OR PROCESS DISCLOSED IN THESE DRAWINGS. DRAWINGS MADE AVAILABLE FOR INFORMATION TO BIDDER ARE NOT TO BE USED FOR OTHER PURPOSES AND ARE TO BE RETURNED UPON REQUEST OF THE FORWARDING CONTRACTOR.

NUMBER OF SECTION OR DETAIL
DRAWING ON WHICH SECTION OR DETAIL IS SHOWN OR TAKEN
SECTION AND DETAIL KEY

THIS DOCUMENT CONTROLLED BY
CHANGE CONTROL SYSTEM 4
ENGINEERING PROCEDURE SNS-ENG-G001

REV	CHANGE TYPE	CHANGE REQUEST SYSTEM	CHANGE REQUEST NUMBER	DESCRIPTION	DSN	CHK	DEPT
1				CERTIFIED FOR CONSTRUCTION - 12/20/01	CF	ED	
0	-	4	-	CERTIFIED FOR CONSTRUCTION - MAY 15, 2001	CF	ED	

REVISION OR ISSUE PURPOSE

DATE	PE	DATE	PJ	DATE	REQ	DATE	UTB	DATE	RPE	RPE NO	DATE
	PJS 12/20/01		JJS 12/20/01				JRL 12/20/01		RLB	102104	12/20/01
	CLG 9/6/01		JS 8/21/01				JRL 9/25/01		RLB	102104	5/15/01

REVISION APPROVALS

ST	CV	EC	EE	EM	IE	M	PD	SE	AR
RW	AW	BWJ	PD	BWJ	BWJ	--	BWJ	--	ED
SC	AW	WRS	RL	WRS	BWJ	--	WRS	--	WAS

SQUAD CHECK

RPE
ROBERT L. BARNES REGISTERED ARCHITECT NO. 102104 STATE OF TENNESSEE
12/20/01
REV. DATE

DSN	H. BAUMAN	5/15/01
DRW	R. WEINMANN	5/15/01
CHK	E. DENSON	5/15/01
DEPT		
PE	C.L. GARREN	9/6/01
PJ	J. STELLERN	8/21/01
REQ		
UTB	J.R. LAWSON	9/25/01

DRAWING APPROVALS

108031400-A8E-8600-A061

Knight Jacobs
KnightJacobs Joint Venture AD703322
701 Scarboro Road, MS 8253
Oak Ridge, TN 37830
865-241-9433
fax 865-241-3400

KNIGHT
Knight Advanced Technology
540 West Ontario Street
Chicago, IL 60661

UT-BATTELLE
Oak Ridge National Laboratory
managed for the DEPARTMENT OF ENERGY under U.S. GOVERNMENT contract DE-AC05-00OR22725
UT-BATTELLE, LLC. + Oak Ridge, Tennessee

PROJECT NAME:
SPALLATION NEUTRON SOURCE
CENTRAL LAB AND OFFICE BUILDING
WALL SECTIONS, PARTIAL ELEVATION, PARTIAL PLANS

1	48	49	50	PLANT	BLDG	FL	SH.	OF	TYPE	CLASS
3	A	X	X	8	8600		1	1	S	U

51	52	53	WBS		REV
NC	NA		1.8.3.14	A3.30.40	1

AutoCAD
Date: 12/19/2001 Time: 12:00:20
Username: BRNGR
DP=C:\ROJPROJECT\7000\700\0601\N8A_DR\N8A_DR\N8A_PLOT\A3-30-40.DWG