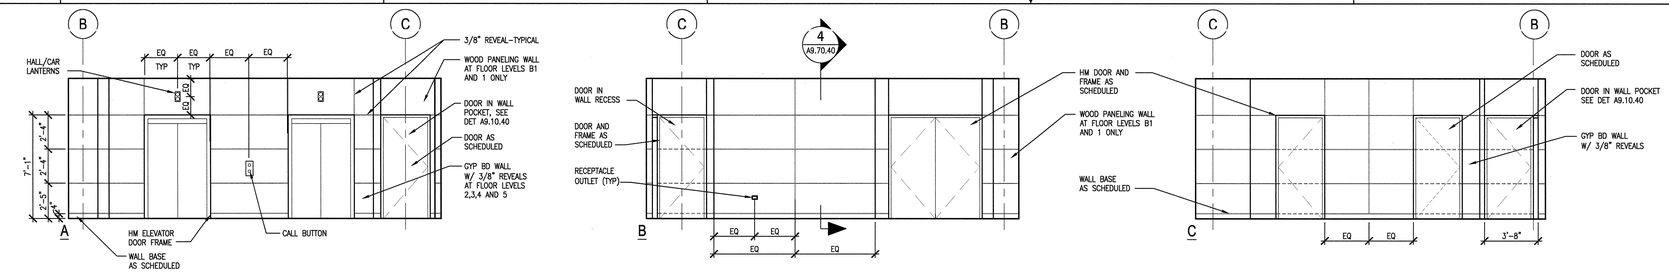

1 A5.10.43 TYPICAL ELEVATOR LOBBY ELEVATIONS AT SECTORS 61

SCALE: 1/4"=1'-0"

AIE003-2B

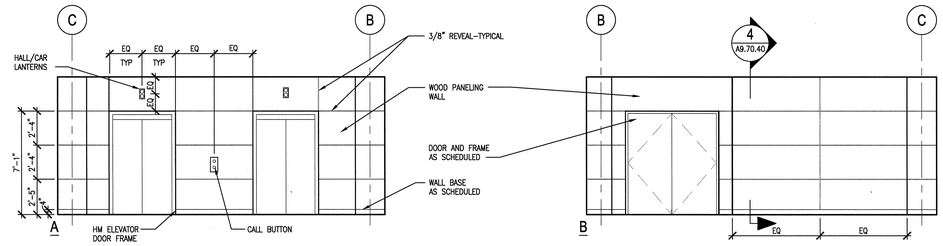

2 A5.10.43 ELEVATOR LOBBY ELEVATIONS AT LEVEL B1 SECTOR 62

SCALE: 1/4"=1'-0"

AIE003-2B

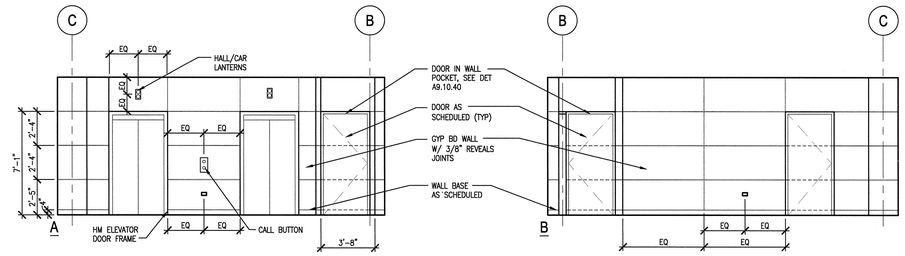

3 A5.10.43 ELEVATOR LOBBY ELEVATIONS AT LEVELS 1,2,3 AND 4 SECTOR 62

SCALE: 1/4"=1'-0"

AIE003-2B

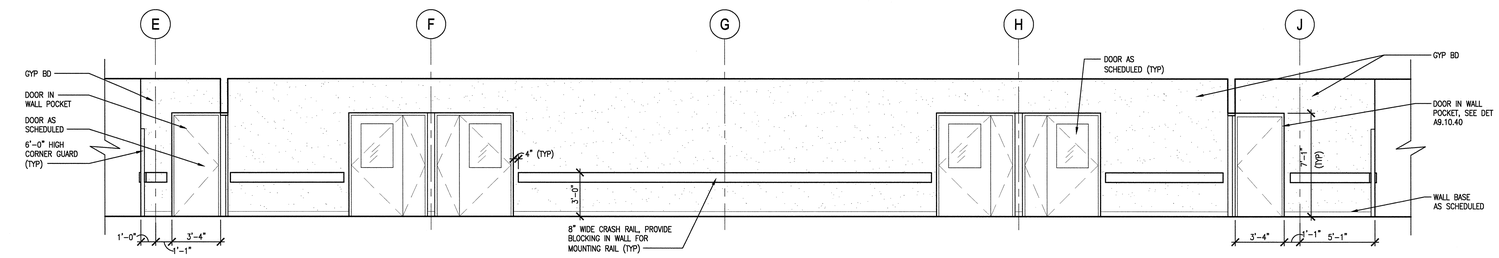

4 A5.10.43 TYPICAL LABORATORY CORRIDOR ELEVATION AT SECTOR 63

SCALE: 1/4"=1'-0"

AIE003-2B

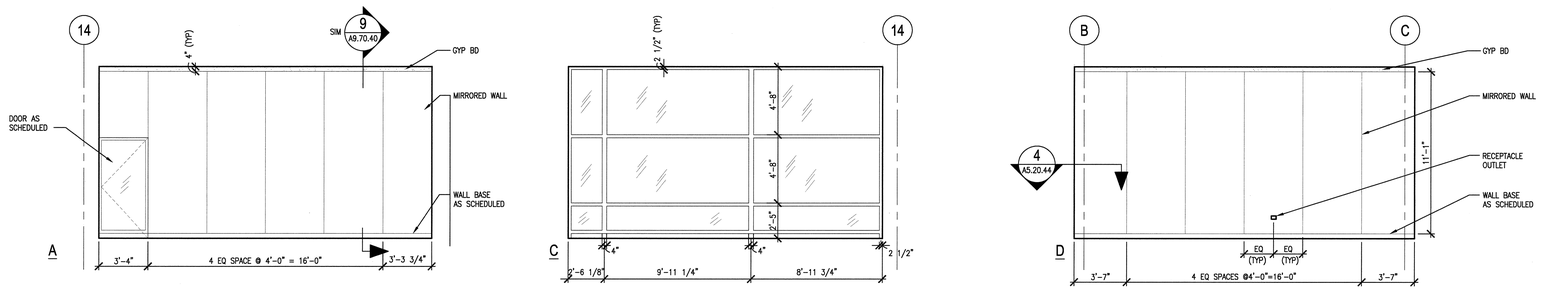

5 A5.10.43 EXERCISE ROOM B1-2-28 ELEVATIONS - ALTERNATE #1C

SCALE: 1/4"=1'-0"

AIE003-2B

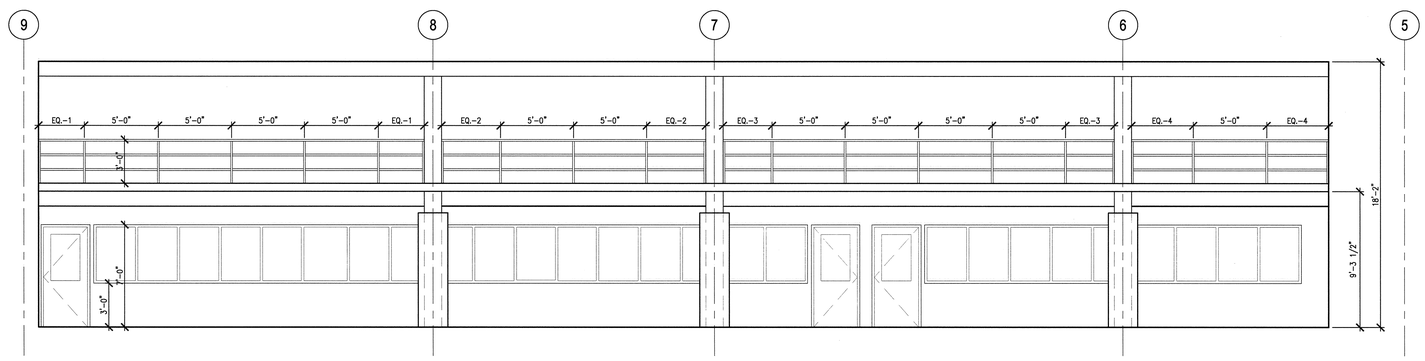

6 A5.10.43 POWER SUPPLY SHOP - SOUTH ELEVATION

SCALE 1/4" = 1'-0"

AIE003-2B

SHEET NOTES:

1. SEE SHEET A5.20.45 FOR TYPICAL ELECTRICAL, COMMUNICATIONS AND DEVICES MOUNTING HEIGHTS.
2. WOOD BLOCKING AND METAL PLATE BACKING IS REQUIRED IN STEEL STUD AND GYPSUM WALLS FOR ALL ITEMS THAT ARE ATTACHED TO THE WALL.
3. ALL DOORS AND ADJACENT SIDE LITES WHOSE NEAREST VERTICAL EDGE IS WITHIN 4'-0" FROM A DOOR IN A CLOSED POSITION, SHALL BE GLAZED WITH TEMPERED GLASS TO THE FULL HEIGHT OF THE DOOR.
4. ▥ DENOTES 1/4" CLEAR, FULLY TEMPERED SAFETY GLASS.
5. REFER TO MECHANICAL AND ELECTRICAL DRAWINGS FOR THERMOSTAT, RECEPTACLE OUTLETS, DATA/PHONE OUTLETS, ETC.

4' 2' 0 4' 8'

SCALE: 1/4" = 1'-0"

108031400-A8E-8600-A181

Knight/Jacobs Joint Venture
701 Scarboro Road, MS 8253
Oak Ridge, TN 37830

865-241-9433
fax 865-241-3400

KNIGHT
Knight Advanced Technology
549 West Randolph Street
Chicago, IL 60661

UT-BATTELLE
Oak Ridge National Laboratory
managed for the DEPARTMENT OF ENERGY under
U.S. GOVERNMENT contract DE-AC05-00OR22725
UT-BATTELLE, LLC, © Oak Ridge, Tennessee

PROJECT NAME:

SPALLATION NEUTRON SOURCE

CENTRAL LAB AND OFFICE BUILDING
ELEVATOR LOBBIES, CORRIDOR, AND EXERCISE
ROOM ELEVATIONS

1	48	49	50	PLANT	BLDG	FL	SH.	OF	TYPE	CLASS
3	A	X	X	8	8600		1	1	S	U

51	52	53	WBS		REV
NC	NA		1.8.3.14	A5.10.43	1

REV	CHANGE TYPE	CHANGE CONTROL SYSTEM	CHANGE REQUEST NUMBER	DESCRIPTION	DSN	CHK	DEPT	DATE	PE	DATE	PJ	DATE	REQ	DATE	UTB	DATE	RPE	RPE NO	DATE
1				CERTIFIED FOR CONSTRUCTION – 12/20/01	CF	ED			CLG	9/6/01	VS	8/21/01			JRL	9/25/01	RLB	102104	12/20/01
0	–	–	–	CERTIFIED FOR CONSTRUCTION – MAY 15, 2001	CF	ED											RLB	102104	5/15/01

REVISION OR ISSUE PURPOSE — REVISION APPROVALS

RW	AW	BWJ	PD	BWJ	BWJ	--	BWJ	--	ED
SC	AW	WRS	RL	WRS	BWJ	--	WRS	--	WAS
ST	CV	EC	EE	EM	IE	M	PD	SE	AR

SQUAD CHECK

RPE

ROBERT L. BARNES REGISTERED ARCHITECT NO. 102104 STATE OF TENNESSEE

12/20/01

REV.	DATE

DRAWING APPROVALS

DSN	H. BAUMAN	5/15/01
DRW	J. O'BRIEN	5/15/01
CHK	E. DENSON	5/15/01
DEPT		
PE	C.L. GARREN	9/6/01
PJ	J. STELLERN	8/21/01
REQ		
UTB	J.R. LAWSON	9/25/01

NO REPRESENTATION OR WARRANTY, EXPRESSED OR IMPLIED, IS MADE AS TO THE ACCURACY, COMPLETENESS OR USEFULNESS OF THE INFORMATION OR STATEMENTS CONTAINED IN THESE DRAWINGS, OR THAT THE USE OR DISCLOSURE OF ANY INFORMATION, APPARATUS, METHOD, OR PROCESS DISCLOSED IN THESE DRAWINGS MAY NOT INFRINGE PRIVATE RIGHTS OF OTHERS. NO LIABILITY IS ASSUMED WITH RESPECT TO THE USE OF, OR FOR DAMAGES RESULTING FROM THE USE OF ANY INFORMATION, APPARATUS, METHOD, OR PROCESS DISCLOSED IN THESE DRAWINGS. DRAWINGS MADE AVAILABLE FOR INFORMATION TO BIDDER ARE NOT TO BE USED FOR OTHER PURPOSES AND ARE TO BE RETURNED UPON REQUEST OF THE FORWARDING CONTRACTOR.

NUMBER OF SECTION OR DETAIL

DRAWING ON WHICH SECTION OR DETAIL IS SHOWN OR TAKEN

SECTION AND DETAIL KEY

THIS DOCUMENT CONTROLLED BY

CHANGE CONTROL SYSTEM 4

ENGINEERING PROCEDURE SNS-ENG-0001

Date: 12/19/2001 Time: 13:13:23
Username: BWJOR
DN=IT_VR2,PMGAEST0,TOAST,FOG_CAD2F,OAK_ZIP,T40_PLOT,US-10-X1,OWG