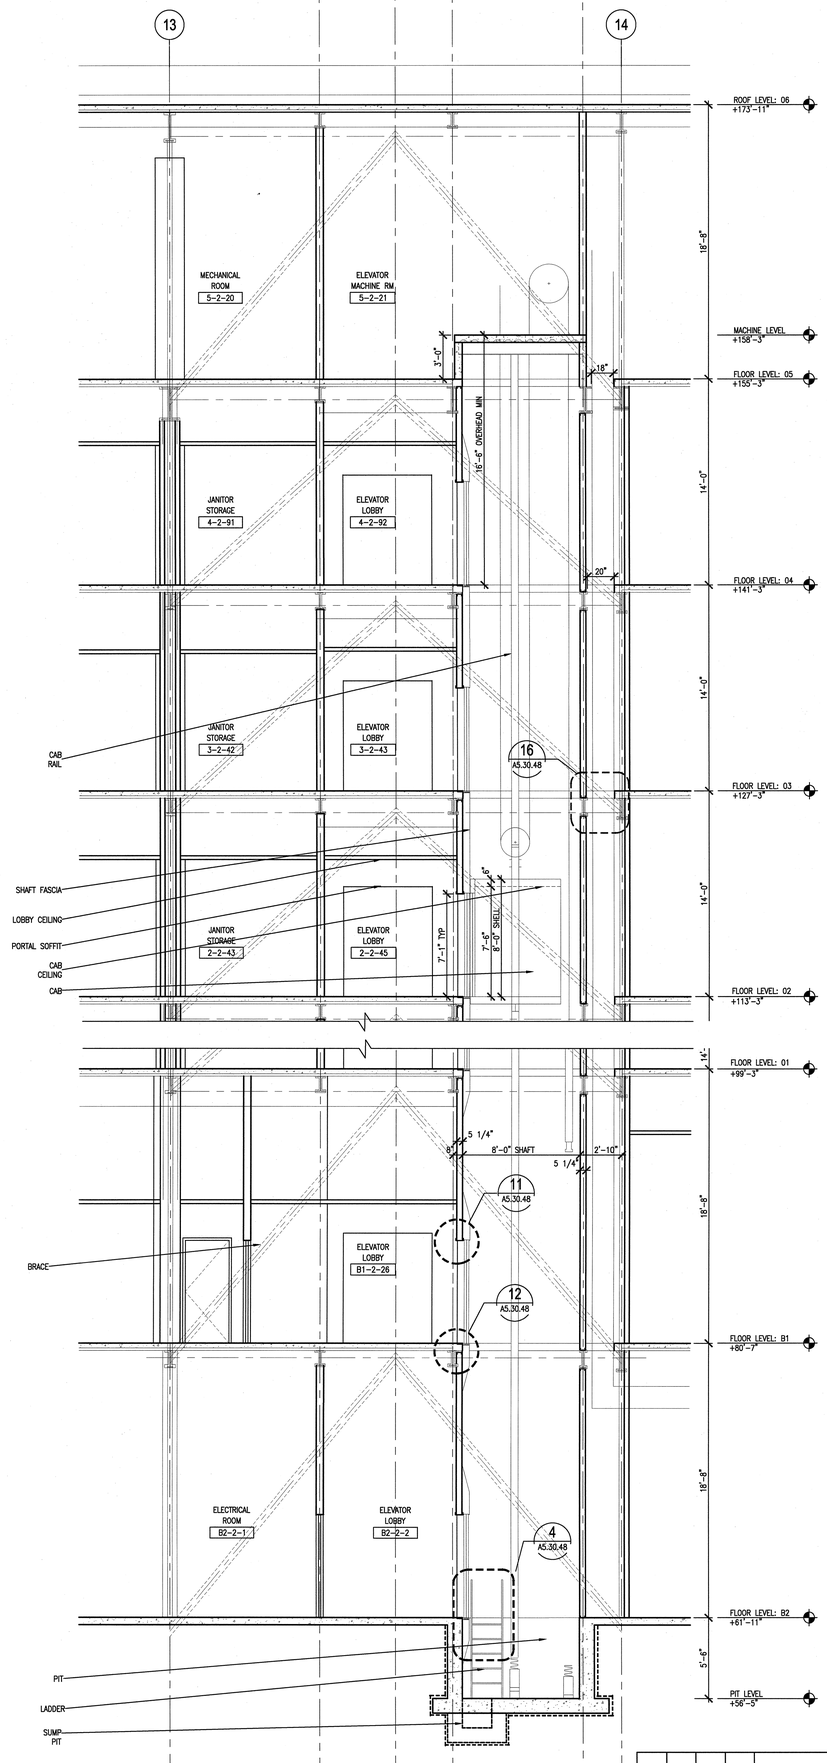

8 A5.30.46 ELEVATORS P-1 & P-2 SECTION
SCALE: 1/4"=1'-0" AWS030-2B

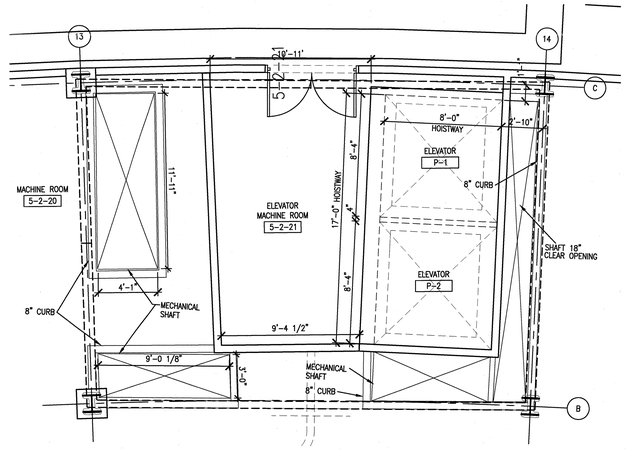

6 A2.05.62 ELEVATORS P-1 & P-2; 05 LEVEL PLAN
SCALE: 1/4"=1'-0" AFP050-2B

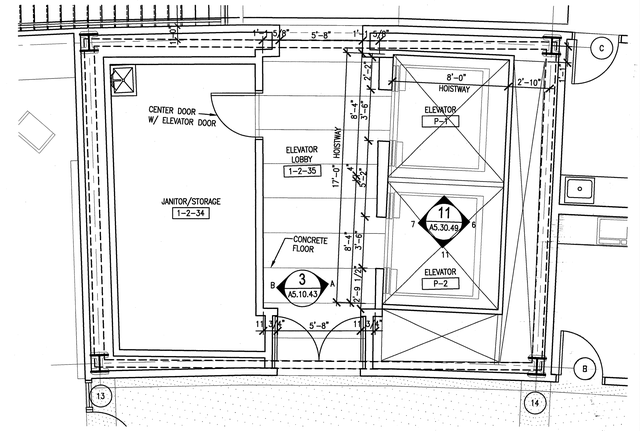

3 A2.01.62 ELEVATORS P-1 & P-2; 01 LEVEL PLAN
SCALE: 1/4"=1'-0" AFP010-2B

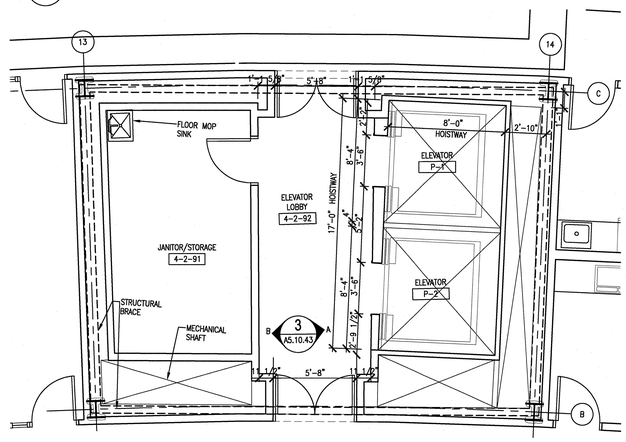

5 A2.04.62 ELEVATORS P-1 & P-2; 04 LEVEL PLAN
SCALE: 1/4"=1'-0" AFP040-2B

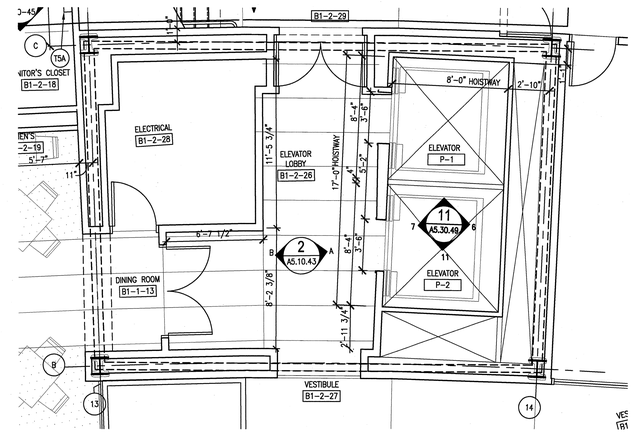

2 A2.B1.62 ELEVATORS P-1 & P-2; B1 LEVEL PLAN
SCALE: 1/4"=1'-0" AFPB10-2B

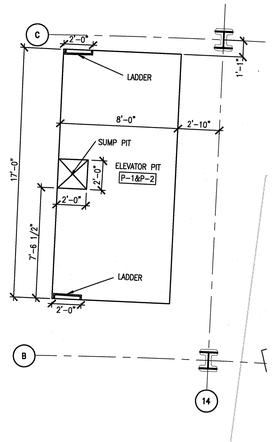

7 A2.B2.62 ELEVATOR PIT P-1 & P-2 B2 LEVEL PLAN
SCALE: 1/4"=1'-0" AFPB20-2B

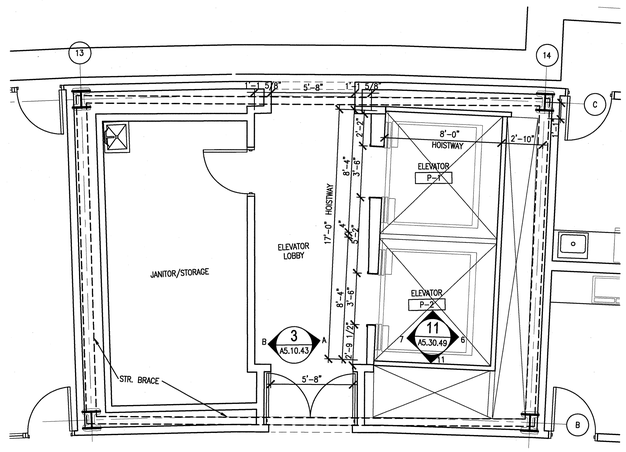

4 A2.03.62 ELEVATORS P-1 & P-2; 02 & 03 LEVEL PLAN
SCALE: 1/4"=1'-0" AFP030-2B

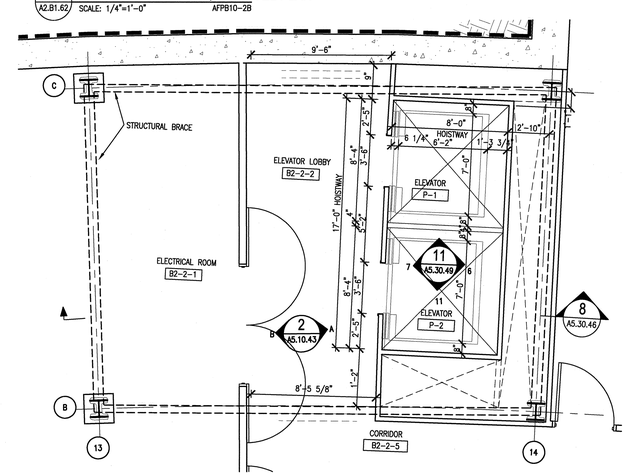

1 A2.B2.62 ELEVATORS P-1 & P-2; B2 LEVEL PLAN
SCALE: 1/4"=1'-0" AFPB20-2B

SCALE: 1/4" = 1'-0"

108031400-A8E-8600-A090

Knight/Jacobs Joint Venture
701 Scarboro Road, MS 8253
Oak Ridge, TN 37830
865-241-9433
fax 865-241-3400

KNIGHT
Knight Advanced Technology
540 West Randolph Street
Chicago, IL 60661

UT-BATTELLE
Oak Ridge National Laboratory
managed for the DEPARTMENT OF ENERGY under
U.S. GOVERNMENT contract DE-AC05-00OR22725
UT-BATTELLE, LLC. ■ Oak Ridge, Tennessee

PROJECT NAME:
SPALLATION NEUTRON SOURCE
CENTRAL LAB AND OFFICE BUILDING
ELEVATORS, PLANS, SECTIONS & DETAILS
ELEVATORS P1 & P2

DSN	H. BAUMAN	5/15/01
DRW	J. O'BRIEN	5/15/01
CHK	E. DENSON	5/15/01
DEPT		
PE		5/15/01
PJ		5/15/01
REQ		

RPE: ROBERT L. BARNES, REGISTERED ARCHITECT, STATE OF TENNESSEE, REG. 102104, 5/15/01

REV. 0 DATE 5/15/01 ATE 5/15/01

1	48	49	50	PLANT	BLDG	FL	SH.	OF	TYPE	CLASS
3	A	X	X	8	8600		1	1	S	U
51		52		53	WBS					REV
NC		NA			1.8.3.14		A5.30.46			0

REV	CHANGE TYPE	CHANGE CONTROL SYSTEM	CHANGE CONTROL NUMBER	DESCRIPTION	DSN	CHK	DEPT	DATE	PE	DATE	PJ	DATE	REQ	DATE	UTB	DATE	RPE	RPE NO	DATE
0				CERTIFIED FOR CONSTUCTION - MAY 15, 2001	CF	ED											RLB	102104	5/15/01

REVISION OR ISSUE PURPOSE — REVISION APPROVALS

SC	AW	WRS	RL	WRS	BWJ	---	WRS	---	WAS
ST	CV	EC	EE	EM	IE	M	PD	SE	AR

SQUAD CHECK

DRAWING APPROVALS

NO REPRESENTATION OR WARRANTY, EXPRESSED OR IMPLIED, IS MADE AS TO THE ACCURACY, COMPLETENESS OR USEFULNESS OF THE INFORMATION OR STATEMENTS CONTAINED IN THESE DRAWINGS, OR THAT THE USE OR DISCLOSURE OF ANY INFORMATION, APPARATUS, METHOD, OR PROCESS DISCLOSED IN THESE DRAWINGS MAY NOT INFRINGE PRIVATE RIGHTS OF OTHERS. NO LIABILITY IS ASSUMED WITH RESPECT TO THE USE OF, OR FOR DAMAGES RESULTING FROM THE USE OF ANY INFORMATION, APPARATUS, METHOD, OR PROCESS DISCLOSED IN THESE DRAWINGS. DRAWINGS MADE AVAILABLE FOR INFORMATION TO BIDDER ARE NOT TO BE USED FOR OTHER PURPOSES AND ARE TO BE RETURNED UPON REQUEST OF THE FORWARDING CONTRACTOR.

NUMBER OF SECTION OR DETAIL
DRAWING ON WHICH SECTION OR DETAIL IS SHOWN OR TAKEN
SECTION AND DETAIL KEY

THIS DOCUMENT CONTROLLED BY
CHANGE CONTROL SYSTEM 4
ENGINEERING PROCEDURE SNS-ENG-G001

Date: 04/27/2001 Time: 08:00:34
Username: CORONADO
DN=C,RS=US,PRD=UTBT,OU=SNS,OU=ENG,OU=G,OU=A,CN=A5.30.46

AutoCAD