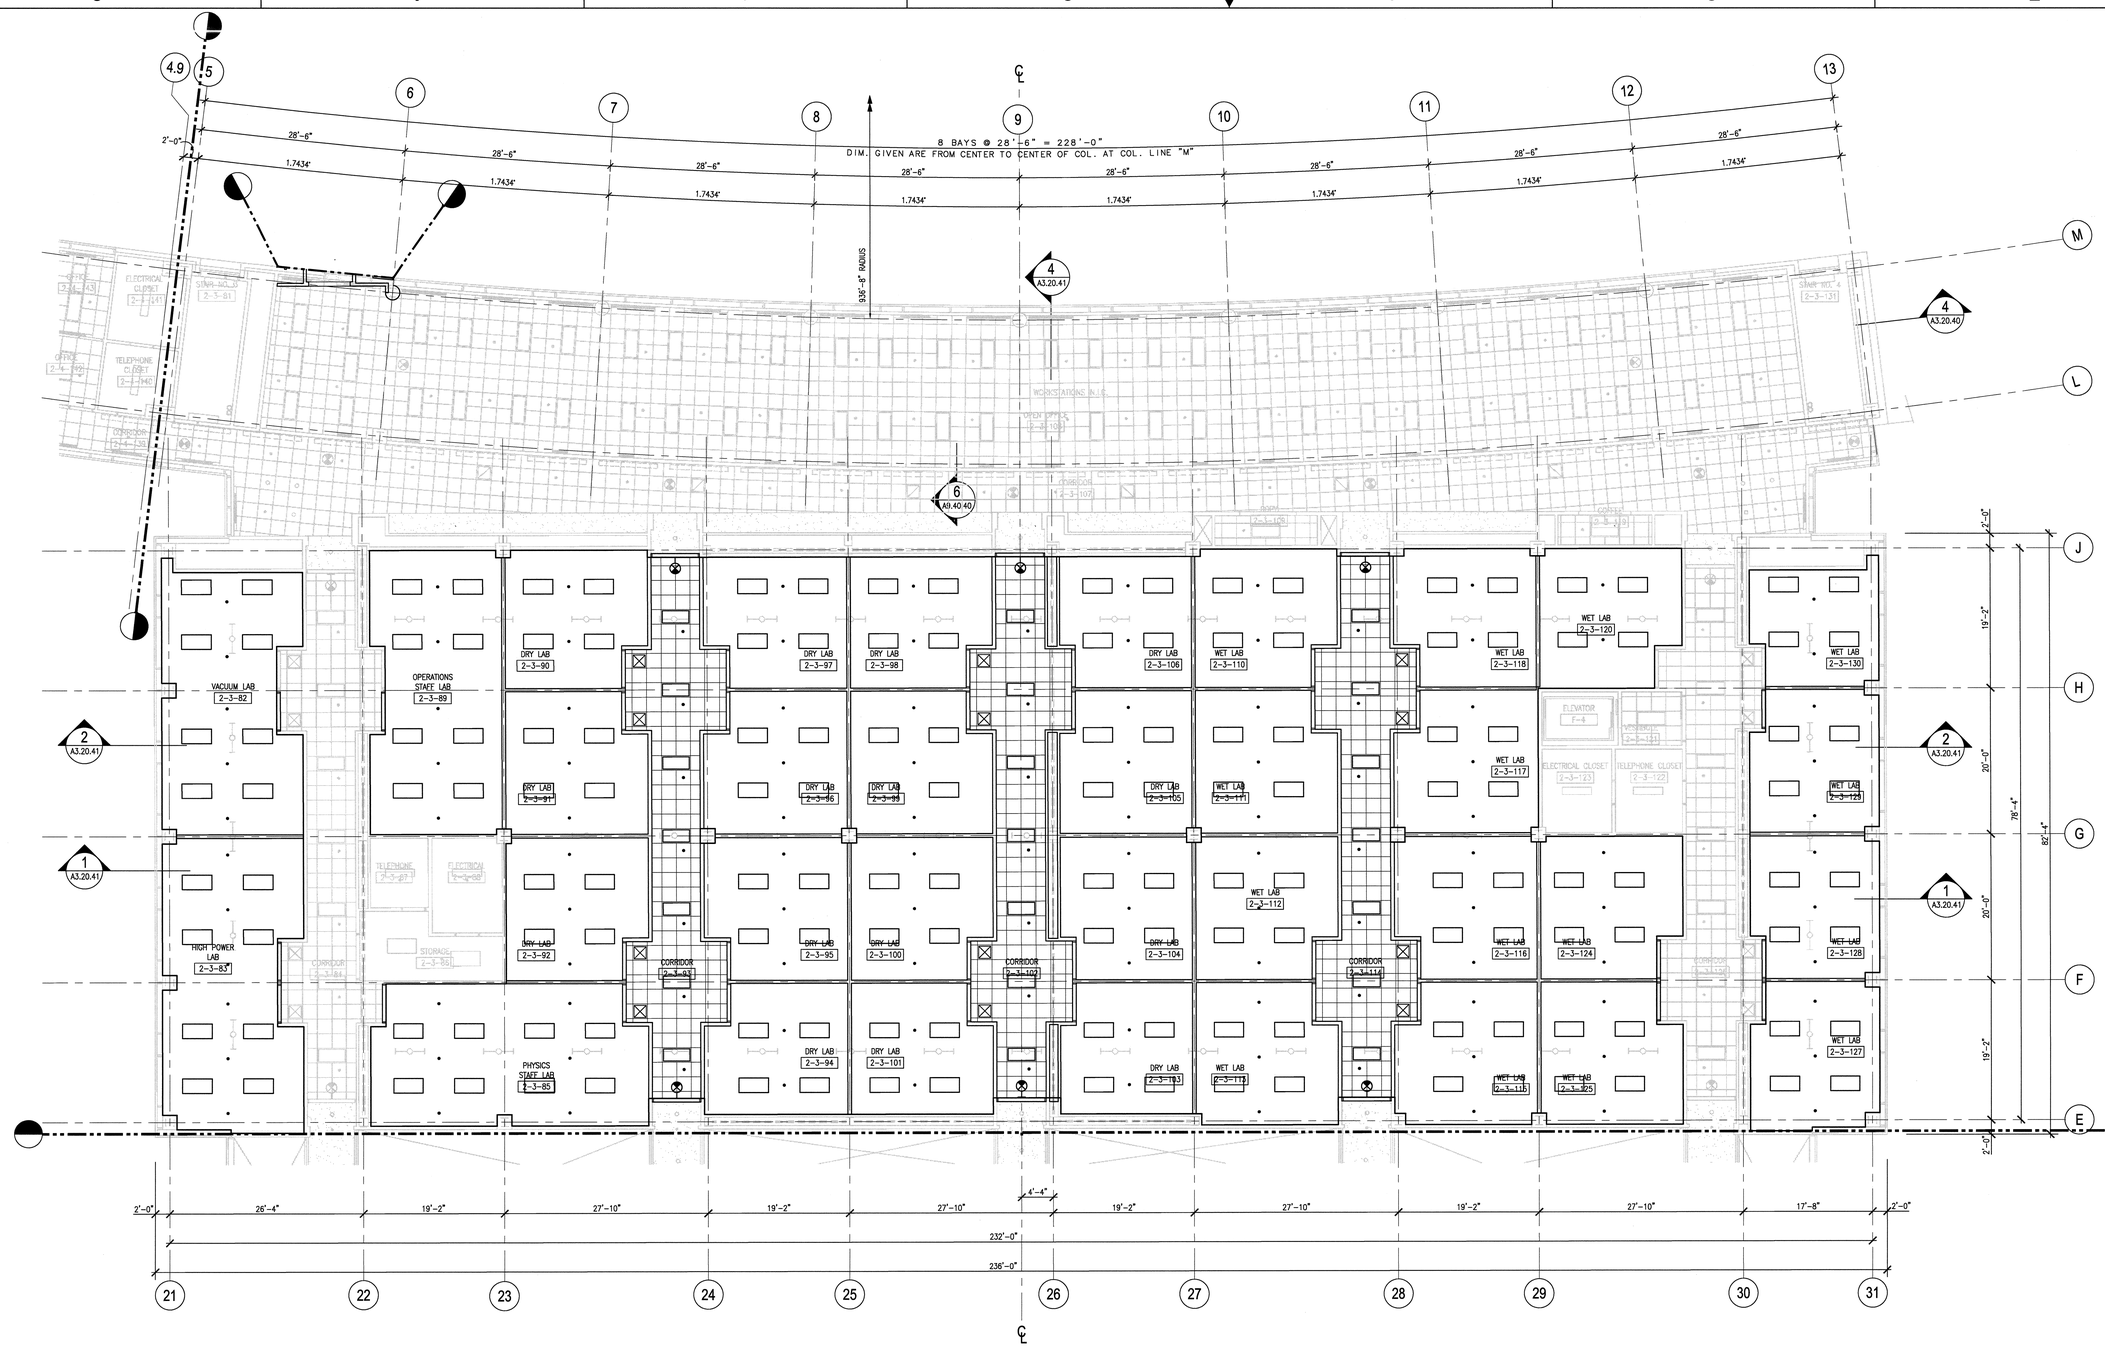

NOTES:

1. THE FOLLOWING SPACES ON LEVEL-2 FORM THE SCOPE OF WORK –
   VACUUM 2-3-82
   HIGH POWER LAB 2-3-83
   PHYSICS STAFF LAB 2-3-85
   OPERATIONS STAFF LAB 2-3-89
   DRY LAB 2-3-90
   DRY LAB 2-3-91
   DRY LAB 2-3-92
   CORRIDOR 2-3-93
   DRY LAB 2-3-94
   DRY LAB 2-3-95
   DRY LAB 2-3-96
   DRY LAB 2-3-97
   DRY LAB 2-3-98
   DRY LAB 2-3-99
   DRY LAB 2-3-100
   DRY LAB 2-3-101
   CORRIDOR 2-3-102
   DRY LAB 2-3-103
   DRY LAB 2-3-104
   DRY LAB 2-3-105
   DRY LAB 2-3-106
   WET LAB 2-3-110
   WET LAB 2-3-111
   WET LAB 2-3-112
   WET LAB 2-3-113
   CORRIDOR 2-3-114
   WET LAB 2-3-115
   WET LAB 2-3-116
   WET LAB 2-3-117
   WET LAB 2-3-118
   WET LAB 2-3-120
   WET LAB 2-3-124
   WET LAB 2-3-125
   CORRIDOR 2-3-126
   WET LAB 2-3-127
   WET LAB 2-3-128
   WET LAB 2-3-129
   WET LAB 2-3-130
2. SPRINKLERS AND DOWNLIGHTS TO BE CENTERED IN 2'-0" X 2'-0" CEILING TILE, TYPICAL.
3. INCORPORATE SPRINKLERS HEADS IN CEILINGS AS SHOWN. SPRINKLERS ARE ALREADY PROVIDED AS PER BASE SCHEME.

LIGHT FIXTURE SYMBOLS:

- SUSPENDED INDIRECT
- RECESSED PARABOLIC
- RECESSED DOWN LIGHTS
- SUSPENDED DOWN LIGHTS
- PENDANT MOUNTED FIXTURES
- PENDANT MOUNTED STRIP FLUORESCENT
- EXIT SIGN

OTHER SYMBOLS:

- SPEAKERS
- FLUSH MOUNTED SPRINKLERS
- FSP FIRE STAND PIPE
- SPR SPRINKLER RISER
- LINEAR DIFFUSERS
- SUPPLY DIFFUSERS
- RETURN DIFFUSERS
- SUSPENDED ACOUSTICAL TILES
- SUSPENDED GYPSUM WALL BOARD CEILING
- SUSPENDED EIFS SYSTEM

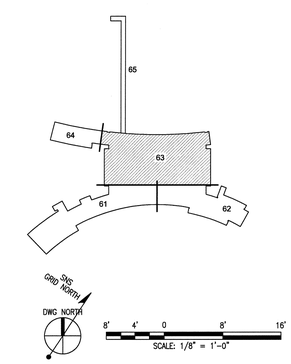

108031400-A8E-8600-A210

Knight Jacobs

KnightJacobs Joint Venture
701 Scarboro Road, MS 8253
Oak Ridge, TN 37830
865-241-9433
fax 865-241-3400

KNIGHT
Knight Advanced Technology
549 West Randolph Street
Chicago, IL 60661

UT-BATTELLE

Oak Ridge National Laboratory
managed for the DEPARTMENT OF ENERGY under
U.S. GOVERNMENT contract DE-AC05-00OR22725
UT-BATTELLE, LLC, • Oak Ridge, Tennessee

PROJECT NAME:
SPALLATION NEUTRON SOURCE
CENTRAL LAB AND OFFICE BUILDING
REFLECTED CEILING PLAN
LEVEL 2, SECTOR 63 - ALTERNATE #1D

RPE		
ROBERT L. BARNES REGISTERED ARCHITECT NO. 102104 STATE OF TENNESSEE	DSN	C. FINFROCK	12/20/01
	DRW	M. SICILIA	12/20/01
	CHK	E. DENSON	12/20/01
	DEPT		
	PE		12/20/01
	PJ		12/20/01
	REQ		
12/12/01	UTB		12/26/01
REV. DATE	DRAWING APPROVALS		

1	48	49	50	PLANT	BLDG	FL	SH.	OF	TYPE	CLASS
3	A	X	X	8	8600		1	1	P	U

51	52	53	WBS		REV
NC	NA		1.8.3.14	A6.02.63.A1	0

REV	CHANGE TYPE	CHANGE CONTROL SYSTEM	CHANGE REQUEST NUMBER	DESCRIPTION	DSN	CHK	DEPT
0				CERTIFIED FOR CONSTRUCTION – 12/20/01	CF	ED	

REVISION OR ISSUE PURPOSE

DATE	PE	DATE	PJ	DATE	REQ	DATE	UTB	DATE	RPE	RPE NO	DATE
	12/20/01	12/20/01					12/26/01		RLB	102104	12/20/01

REVISION APPROVALS

RW	AW	BWJ	PD	BWJ	BWJ	--	BWJ	--	ED
ST	CV	EC	EE	EM	IE	M	PD	SE	AR

SQUAD CHECK

NO REPRESENTATION OR WARRANTY, EXPRESSED OR IMPLIED, IS MADE AS TO THE ACCURACY, COMPLETENESS OR USEFULNESS OF THE INFORMATION OR STATEMENTS CONTAINED IN THESE DRAWINGS, OR THAT THE USE OR DISCLOSURE OF ANY INFORMATION, APPARATUS, METHOD, OR PROCESS DISCLOSED IN THESE DRAWINGS MAY NOT INFRINGE PRIVATE RIGHTS OF OTHERS. NO LIABILITY IS ASSUMED WITH RESPECT TO THE USE OF, OR FOR DAMAGES RESULTING FROM THE USE OF ANY INFORMATION, APPARATUS, METHOD, OR PROCESS DISCLOSED IN THESE DRAWINGS. DRAWINGS MADE AVAILABLE FOR INFORMATION TO BIDDER ARE NOT TO BE USED FOR OTHER PURPOSES AND ARE TO BE RETURNED UPON REQUEST OF THE FORWARDING CONTRACTOR.

NUMBER OF SECTION OR DETAIL
DRAWING ON WHICH SECTION OR DETAIL IS SHOWN OR TAKEN
SECTION AND DETAIL KEY

THIS DOCUMENT CONTROLLED BY
CHANGE CONTROL SYSTEM 4
ENGINEERING PROCEDURE SNS-ENG-G001

Date: 12/17/2001 Time: 20:45:47
Username: DSGUMS
DG-F:\FQL2\PROJECTS\1000\700\CADD\DGN_DP\A6_PLDT\A6-02-63-A1.DWG

AutoCAD