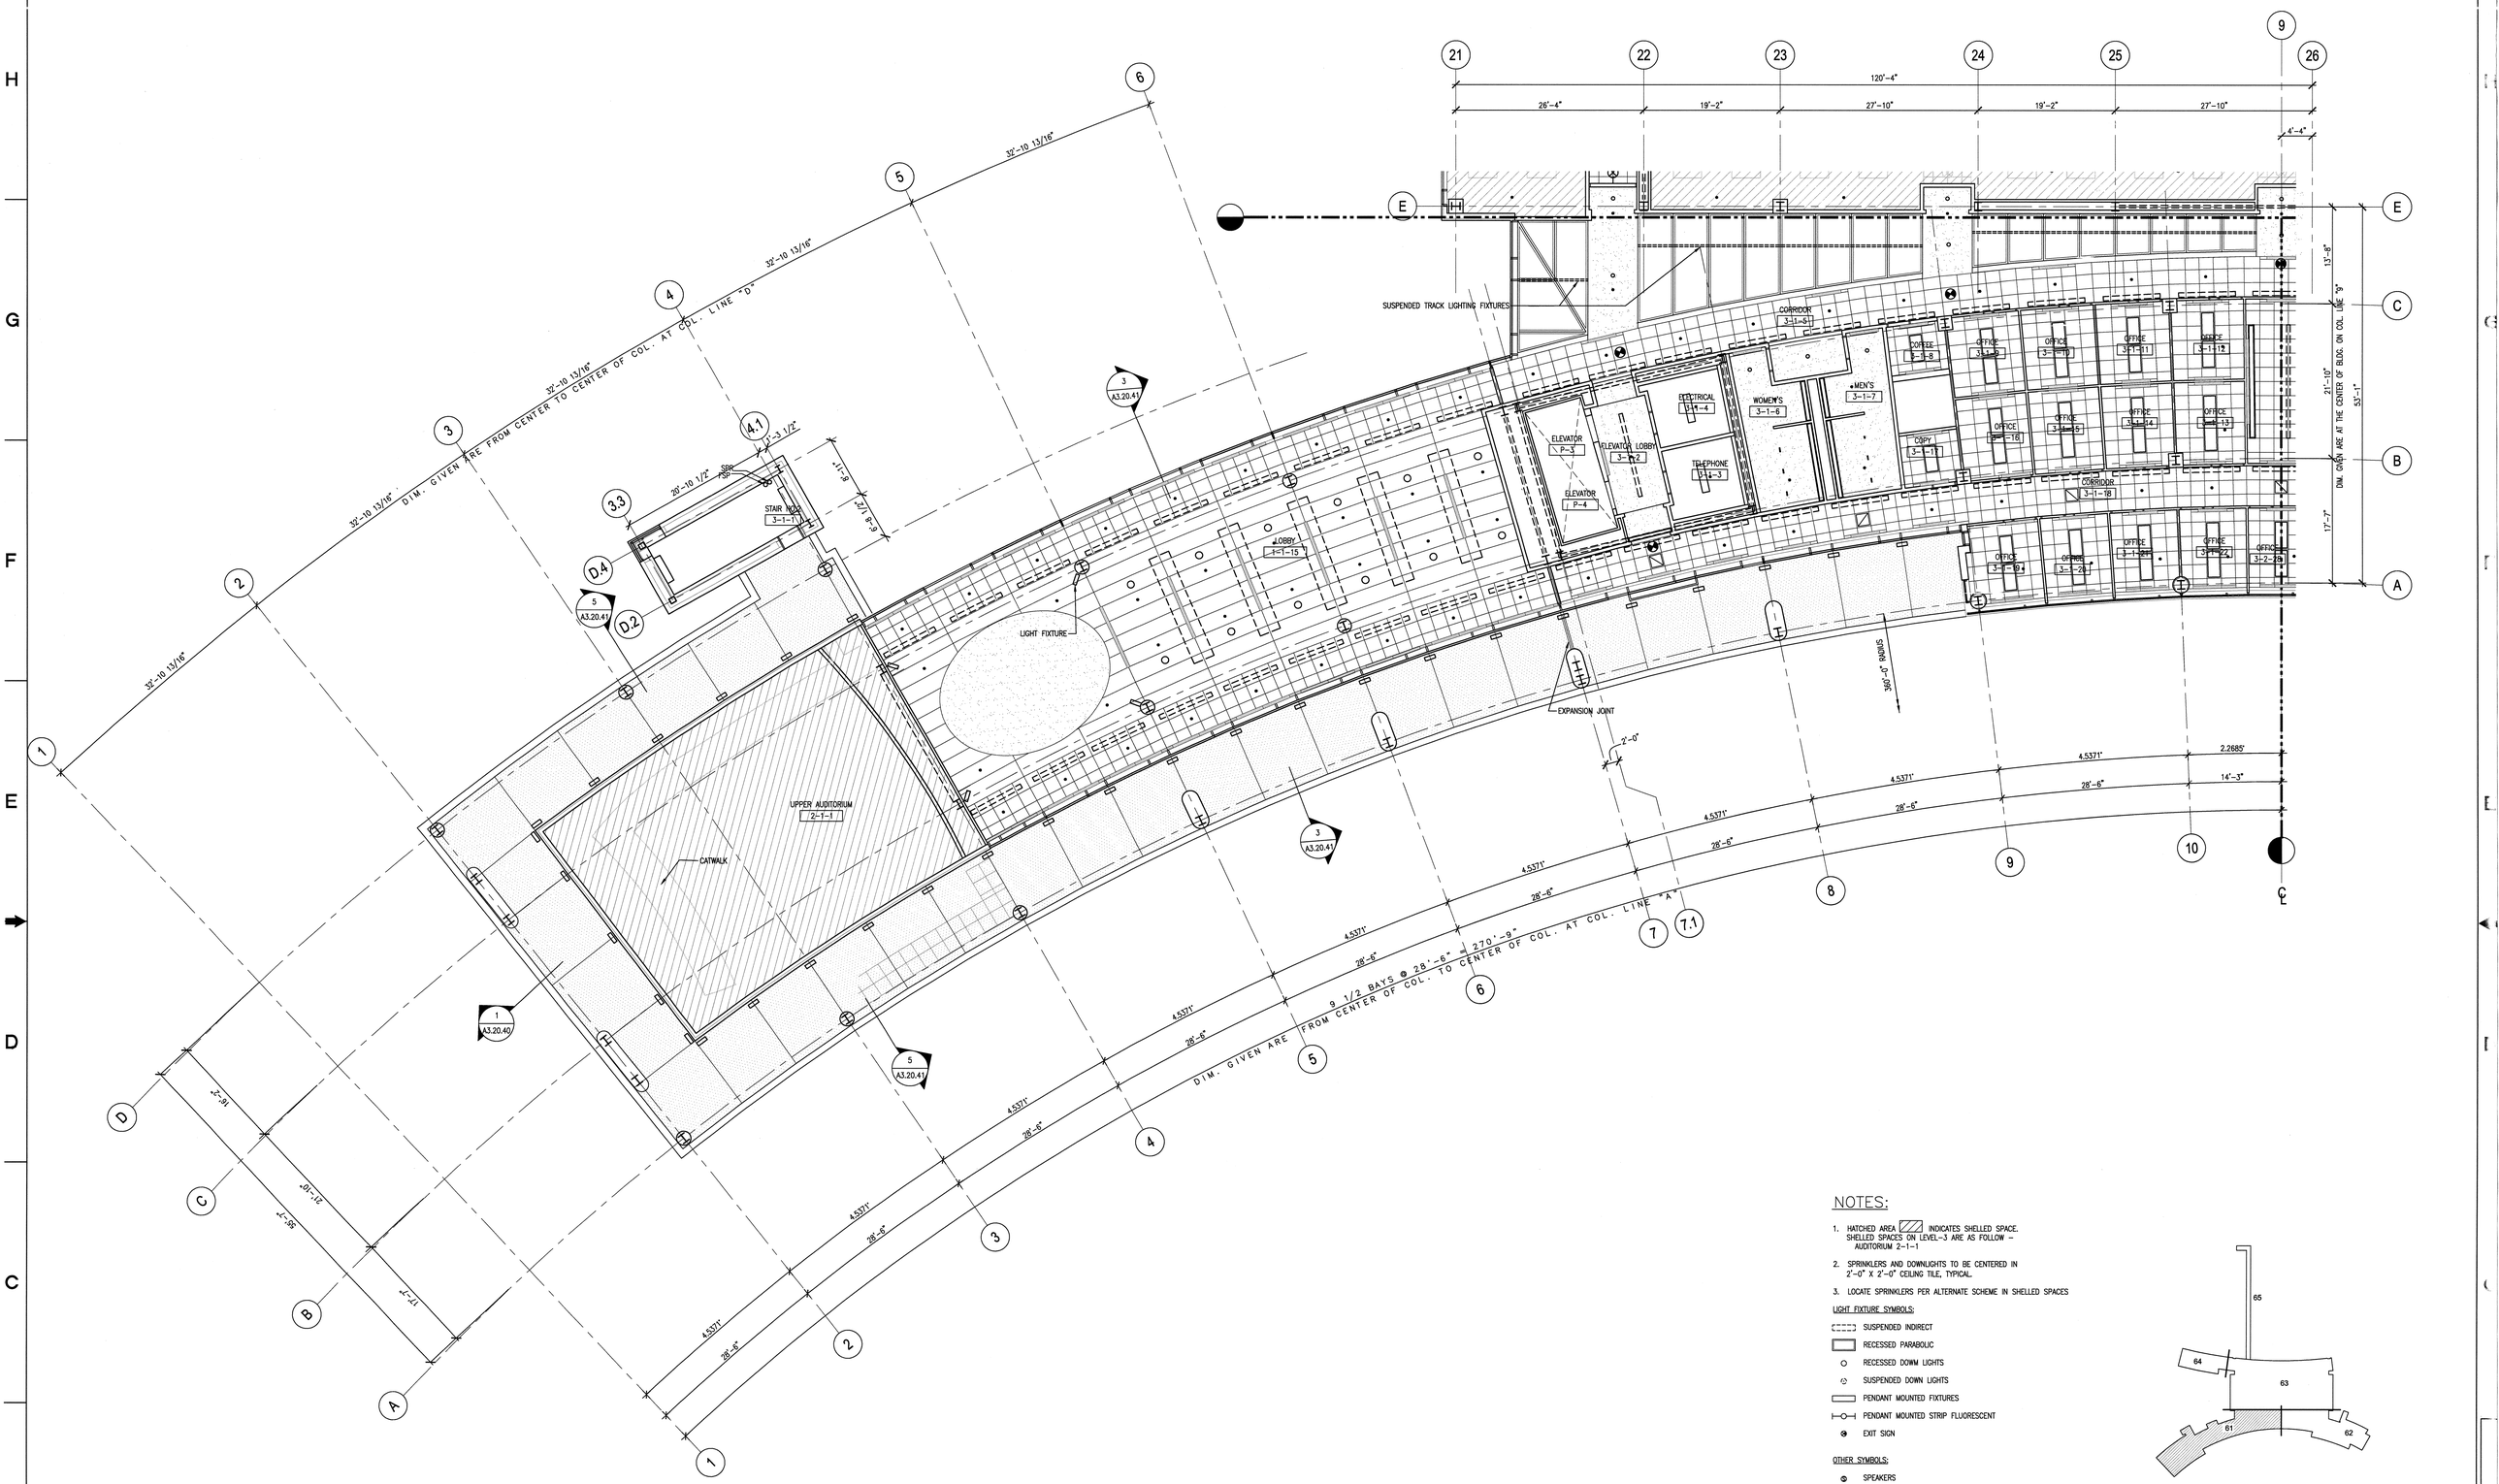

NOTES:

1. HATCHED AREA INDICATES SHELLED SPACE. SHELLED SPACES ON LEVEL-3 ARE AS FOLLOW – AUDITORIUM 2-1-1
2. SPRINKLERS AND DOWNLIGHTS TO BE CENTERED IN 2'-0" X 2'-0" CEILING TILE, TYPICAL.
3. LOCATE SPRINKLERS PER ALTERNATE SCHEME IN SHELLED SPACES

LIGHT FIXTURE SYMBOLS:

- SUSPENDED INDIRECT
- RECESSED PARABOLIC
- RECESSED DOWN LIGHTS
- SUSPENDED DOWN LIGHTS
- PENDANT MOUNTED FIXTURES
- PENDANT MOUNTED STRIP FLUORESCENT
- EXIT SIGN

OTHER SYMBOLS:

- SPEAKERS
- FLUSH MOUNTED SPRINKLERS
- FIRE STAND PIPE
- SPRINKLER RISER
- LINEAR DIFFUSERS
- SUPPLY DIFFUSERS
- RETURN DIFFUSERS
- SUSPENDED ACOUSTICAL TILES
- SUSPENDED GYPSUM WALL BOARD CEILING
- SUSPENDED EIFS SYSTEM

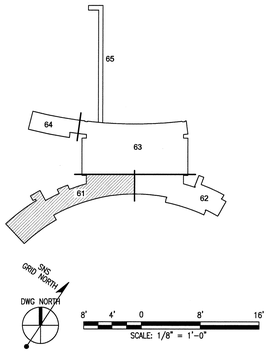

108031400-A8E-8600-A114

Knight Jacobs
KnightJacobs Joint Venture
701 Scarboro Road, MS 8253
Oak Ridge, TN 37830
865-241-9433
fax 865-241-3400
KNIGHT
Knight Advanced Technology
540 West Randolph Street
Chicago, IL 60661

UT-BATTELLE
Oak Ridge National Laboratory
managed for the DEPARTMENT OF ENERGY under
U.S. GOVERNMENT contract DE-AC05-00OR22725
UT-BATTELLE, LLC, • Oak Ridge, Tennessee

PROJECT NAME:

SPALLATION NEUTRON SOURCE
CENTRAL LAB AND OFFICE BUILDING
REFLECTED CEILING PLAN
LEVEL 3, SECTOR 61

1	48	49	50	PLANT	BLDG	FL	SH.	OF	TYPE	CLASS
3	A	X	X	8	8600		1	1	P	U
51		52		53	WBS					REV
NC		NA			1.8.3.14					1

A6.03.61

REV.	DATE	DRAWING APPROVALS		
		DSN	H. BAUMAN	5/15/01
		DRW	M. SICILIA	5/15/01
		CHK	E. DENSON	5/15/01
		DEPT		
		PE	C.L. GARREN	9/6/01
		PJ	J. STELLERN	8/21/01
		REQ		
		UTB	J.R. LAWSON	9/25/01

RPE: ROBERT L. BARNES, REGISTERED ARCHITECT, NO. 102104, STATE OF TENNESSEE — 18/12/01

REV	CHANGE TYPE	CHANGE CONTROL SYSTEM	CHANGE REQUEST NUMBER	DESCRIPTION	DSN	CHK	DEPT	DATE	PE	DATE	PJ	DATE	REQ	DATE	UTB	DATE	RPE	RPE NO	DATE	RW	AW	BWJ	PD	BWJ	BWJ	--	BWJ	--	ED
1				CERTIFIED FOR CONSTRUCTION – 12/20/01	CF	ED				12/20/01		12/20/01				12/20/01	RLB	102104	12/20/01	RW	AW	BWJ	PD	BWJ	BWJ	--	BWJ	--	ED
0	–	–	–	CERTIFIED FOR CONSTRUCTION – MAY 15, 2001	CF	ED			CLG	9/6/01	JS	8/21/01			JRL	9/25/01	RLB	102104	5/15/01	SC	AW	WRS	RL	WRS	BWJ	--	WRS	--	WAS
				REVISION OR ISSUE PURPOSE						REVISION APPROVALS										ST	CV	EC	EE	EM	IE	M	PD	SE	AR
																				SQUAD CHECK									

NO REPRESENTATION OR WARRANTY, EXPRESSED OR IMPLIED, IS MADE AS TO THE ACCURACY, COMPLETENESS OR USEFULNESS OF THE INFORMATION OR STATEMENTS CONTAINED IN THESE DRAWINGS, OR THAT THE USE OR DISCLOSURE OF ANY INFORMATION, APPARATUS, METHOD, OR PROCESS DISCLOSED IN THESE DRAWINGS MAY NOT INFRINGE PRIVATE RIGHTS OF OTHERS. NO LIABILITY IS ASSUMED WITH RESPECT TO THE USE OF, OR FOR DAMAGES RESULTING FROM THE USE OF ANY INFORMATION, APPARATUS, METHOD, OR PROCESS DISCLOSED IN THESE DRAWINGS. DRAWINGS MADE AVAILABLE FOR INFORMATION TO BIDDER ARE NOT TO BE USED FOR OTHER PURPOSES AND ARE TO BE RETURNED UPON REQUEST OF THE FORWARDING CONTRACTOR.

NUMBER OF SECTION OR DETAIL
DRAWING ON WHICH SECTION OR DETAIL IS SHOWN OR TAKEN
SECTION AND DETAIL KEY

THIS DOCUMENT CONTROLLED BY
CHANGE CONTROL SYSTEM 4
ENGINEERING PROCEDURE SNS-ENG-G001

Date: 12/17/2001 Time: 20:41:48
User: ccl Filename:
CH-C_PD_SPRADDEN_TOWER/700_CADD/DGN/A_2D/140_PLST/A6-03-01.DWG