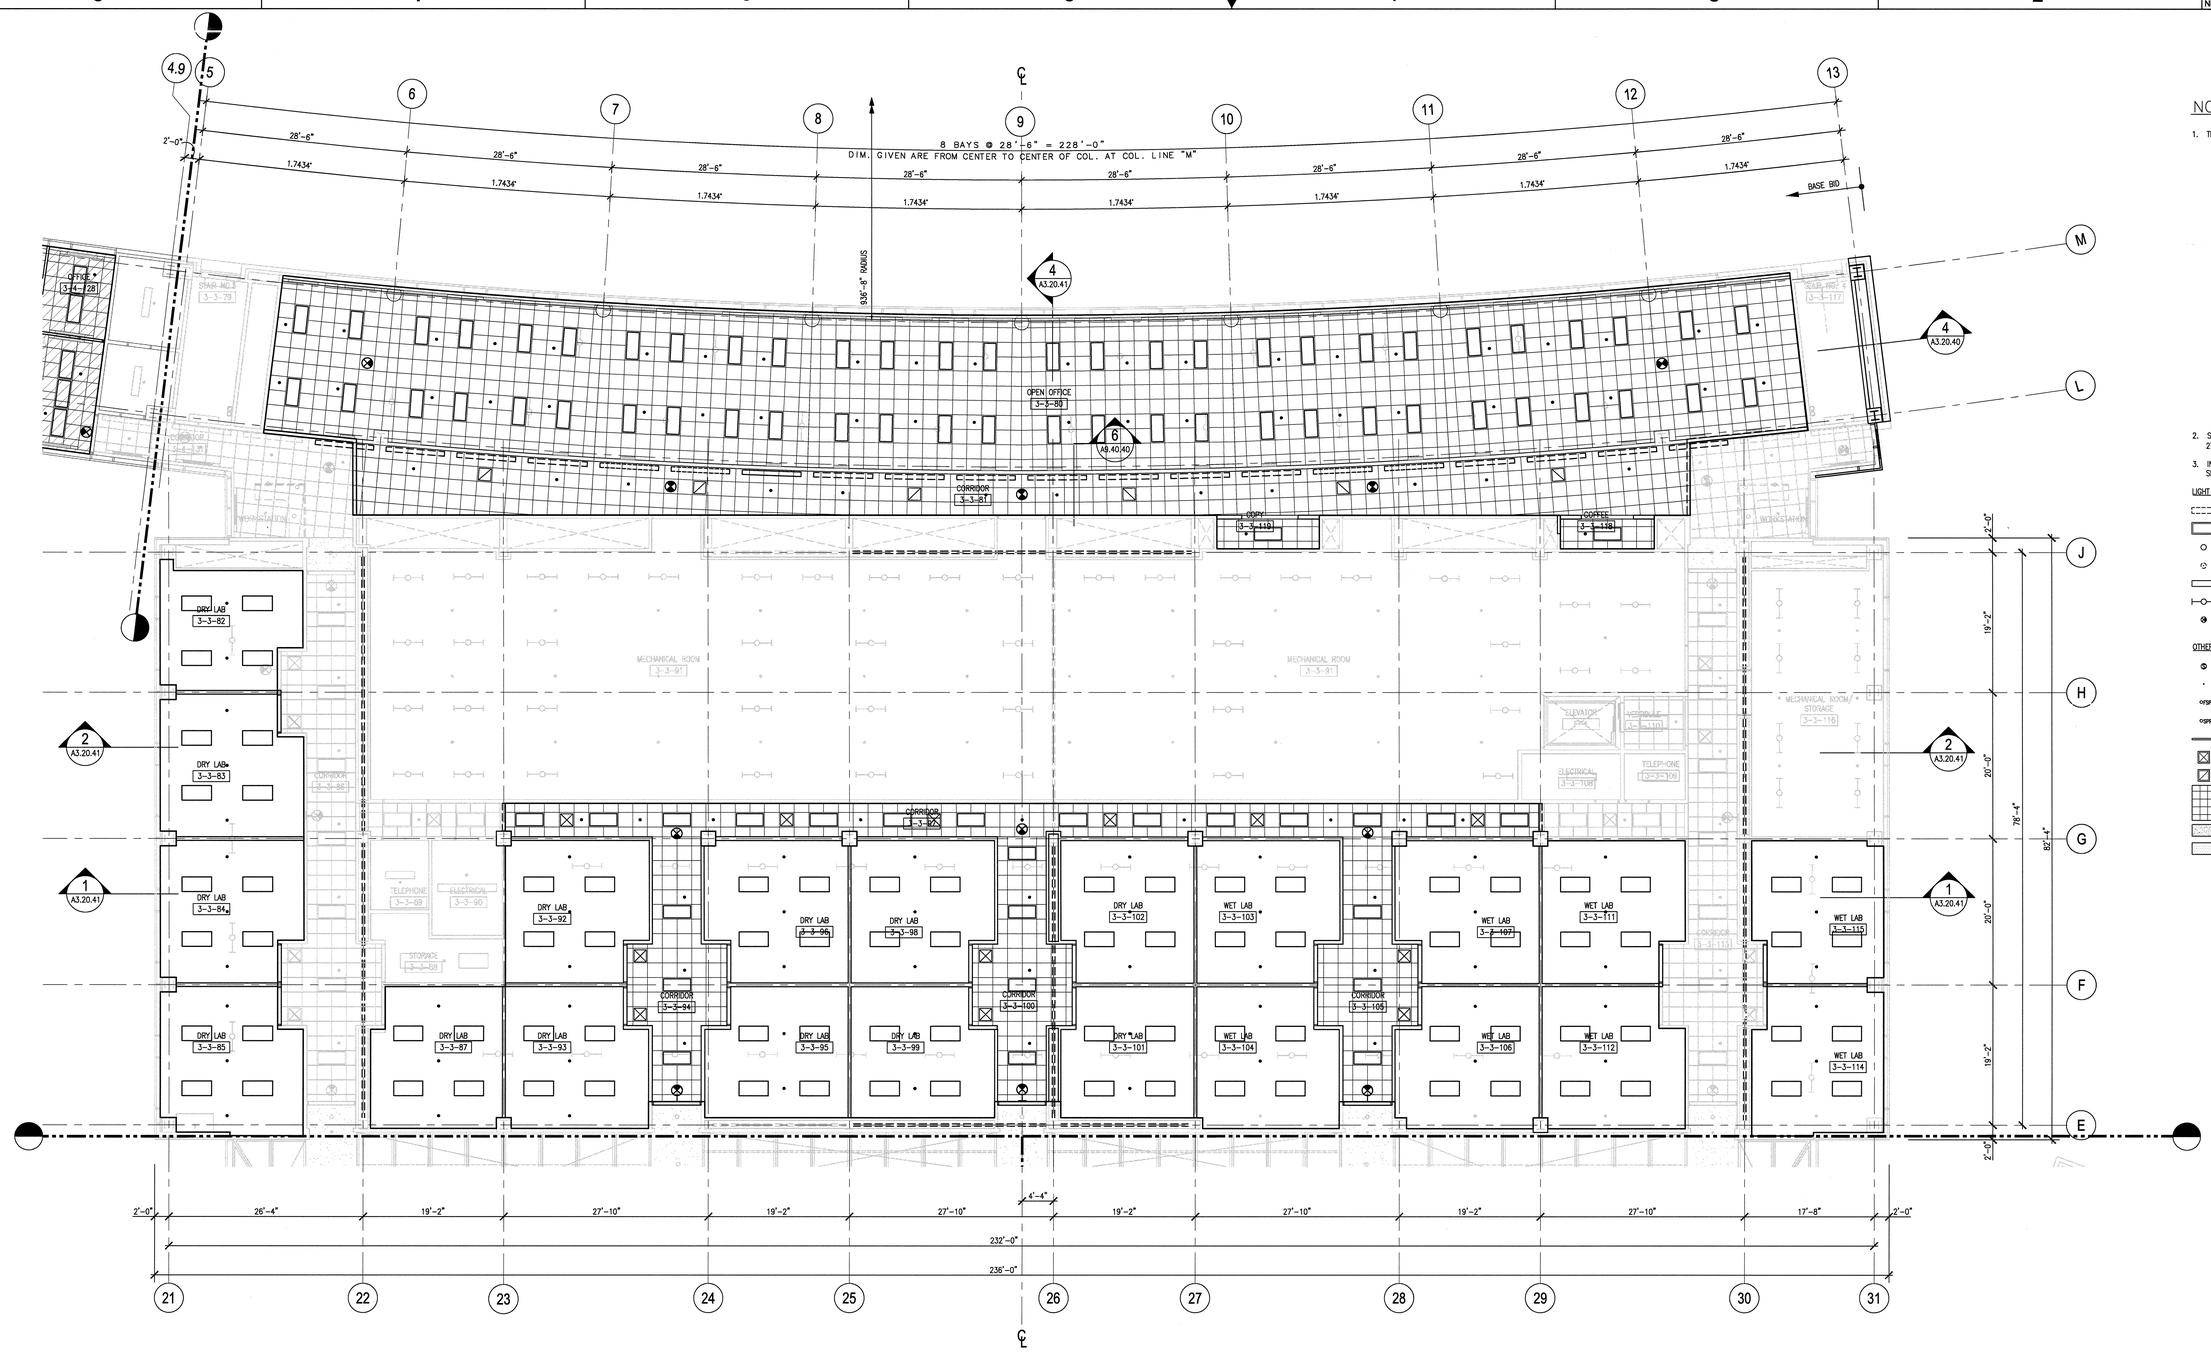

NOTES:

1. THE FOLLOWING SPACES ON LEVEL-3 FORM THE SCOPE OF WORKS –
   OPEN OFFICE 3-3-80
   CORRIDOR 3-3-81
   CORRIDOR 3-3-94
   CORRIDOR 3-3-97
   CORRIDOR 3-3-100
   CORRIDOR 3-3-105
   CORRIDOR 3-3-113
   DRY LAB 3-3-82
   DRY LAB 3-3-83
   DRY LAB 3-3-84
   DRY LAB 3-3-85
   DRY LAB 3-3-86
   DRY LAB 3-3-87
   DRY LAB 3-3-92
   DRY LAB 3-3-93
   DRY LAB 3-3-95
   DRY LAB 3-3-96
   DRY LAB 3-3-98
   DRY LAB 3-3-99
   DRY LAB 3-3-101
   DRY LAB 3-3-102
   DRY LAB 3-3-103
   DRY LAB 3-3-104
   WET LAB 3-3-106
   WET LAB 3-3-107
   WET LAB 3-3-111
   WET LAB 3-3-112
   WET LAB 3-3-114
   WET LAB 3-3-115
   COPY 3-3-110
   COFFEE 3-3-110
2. SPRINKLERS AND DOWNLIGHTS TO BE CENTERED IN 2'-0" X 2'-0" CEILING TILE, TYPICAL.
3. INCORPORATE SPRINKLERS HEADS IN CEILINGS AS SHOWN. SPRINKLERS ARE ALREADY PROVIDED AS PER BASE SCHEME.

LIGHT FIXTURE SYMBOLS:

- SUSPENDED INDIRECT
- RECESSED PARABOLIC
- RECESSED DOWN LIGHTS
- SUSPENDED DOWN LIGHTS
- PENDANT MOUNTED FIXTURES
- PENDANT MOUNTED STRIP FLUORESCENT
- EXIT SIGN

OTHER SYMBOLS:

- SPEAKERS
- FLUSH MOUNTED SPRINKLERS
- FIRE STAND PIPE
- SPRINKLER RISER
- LINEAR DIFFUSERS
- SUPPLY DIFFUSERS
- RETURN DIFFUSERS
- SUSPENDED ACOUSTICAL TILES
- SUSPENDED GYPSUM WALL BOARD CEILING
- SUSPENDED EIFS SYSTEM

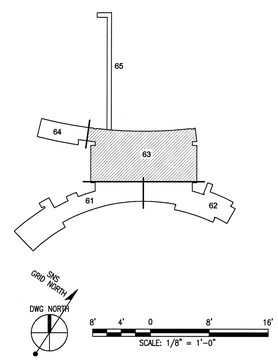

108031400-A8E-8600-A212

Knight/Jacobs Joint Venture
701 Scarboro Road, MS 8253
Oak Ridge, TN 37830
865-241-6433
fax 865-241-3400

KNIGHT
Knight Advanced Technology
549 West Randolph Street
Chicago, IL 60661

UT-BATTELLE
Oak Ridge National Laboratory
managed for the DEPARTMENT OF ENERGY under U.S. GOVERNMENT contract DE-AC05-00OR22725
UT-BATTELLE, LLC. © Oak Ridge, Tennessee

PROJECT NAME:
SPALLATION NEUTRON SOURCE
CENTRAL LAB AND OFFICE BUILDING
REFLECTED CEILING PLAN
LEVEL 3, SECTOR 63 - ALTERNATE #1A

DSN	C. FINFROCK	12/20/01
DRW	M. SICILIA	12/20/01
CHK	E. DENSON	12/20/01
DEPT		
PE		12/20/01
PJ		12/21/01
REQ		
UTB		12/26/01

RPE: ROBERT L. BARNES, REGISTERED ARCHITECT, NO. 102103, STATE OF TENNESSEE — 12/12/01

DRAWING APPROVALS

1	48	49	50	PLANT	BLDG	FL	SH.	OF	TYPE	CLASS
3	A	X	X	8	8600		1	1	P	U

51	52	53	WBS		REV
NC	NA		1.8.3.14	A6.03.63.A1	0

REV	CHANGE TYPE	CHANGE CONTROL SYSTEM	CHANGE REQUEST NUMBER	DESCRIPTION	DSN	CHK	DEPT
0				CERTIFIED FOR CONSTRUCTION – 12/20/01	CF	ED	

REVISION OR ISSUE PURPOSE

DATE	PE	DATE	PJ	DATE	REQ	DATE	UTB	DATE	RPE	RPE NO	DATE
	EJD	12/21/01		12/21/01				12/26/01	RLB	102104	12/20/01

REVISION APPROVALS

RW	AW	BWJ	PD	BWJ	BWJ	---	BWJ	---	ED
ST	CV	EC	EE	EM	IE	M	PD	SE	AR

SQUAD CHECK

NO REPRESENTATION OR WARRANTY, EXPRESSED OR IMPLIED, IS MADE AS TO THE ACCURACY, COMPLETENESS OR USEFULNESS OF THE INFORMATION OR STATEMENTS CONTAINED IN THESE DRAWINGS, OR THAT THE USE OR DISCLOSURE OF ANY INFORMATION, APPARATUS, METHOD, OR PROCESS DISCLOSED IN THESE DRAWINGS MAY NOT INFRINGE PRIVATE RIGHTS OF OTHERS. NO LIABILITY IS ASSUMED WITH RESPECT TO THE USE OF, OR FOR DAMAGES RESULTING FROM THE USE OF ANY INFORMATION, APPARATUS, METHOD, OR PROCESS DISCLOSED IN THESE DRAWINGS. DRAWINGS MADE AVAILABLE FOR INFORMATION TO BIDDER ARE NOT TO BE USED FOR OTHER PURPOSES AND ARE TO BE RETURNED UPON REQUEST OF THE FORWARDING CONTRACTOR.

NUMBER OF SECTION OR DETAIL
DRAWING ON WHICH SECTION OR DETAIL IS SHOWN OR TAKEN
SECTION AND DETAIL KEY

THIS DOCUMENT CONTROLLED BY
CHANGE CONTROL SYSTEM 4
ENGINEERING PROCEDURE SNS-ENG-G001

Date: 12/27/2001 Time: 20:40:02
Username: DGUARD
DR-F:\R\2\PROJECTS\1\WP\700_CADD\ADA_SR\140_FLD\A6-03-63-A1.DWG

AutoCAD