SHEET NOTES

1. FOR BUILDING ROOF INFORMATION REFER TO G2.09.00

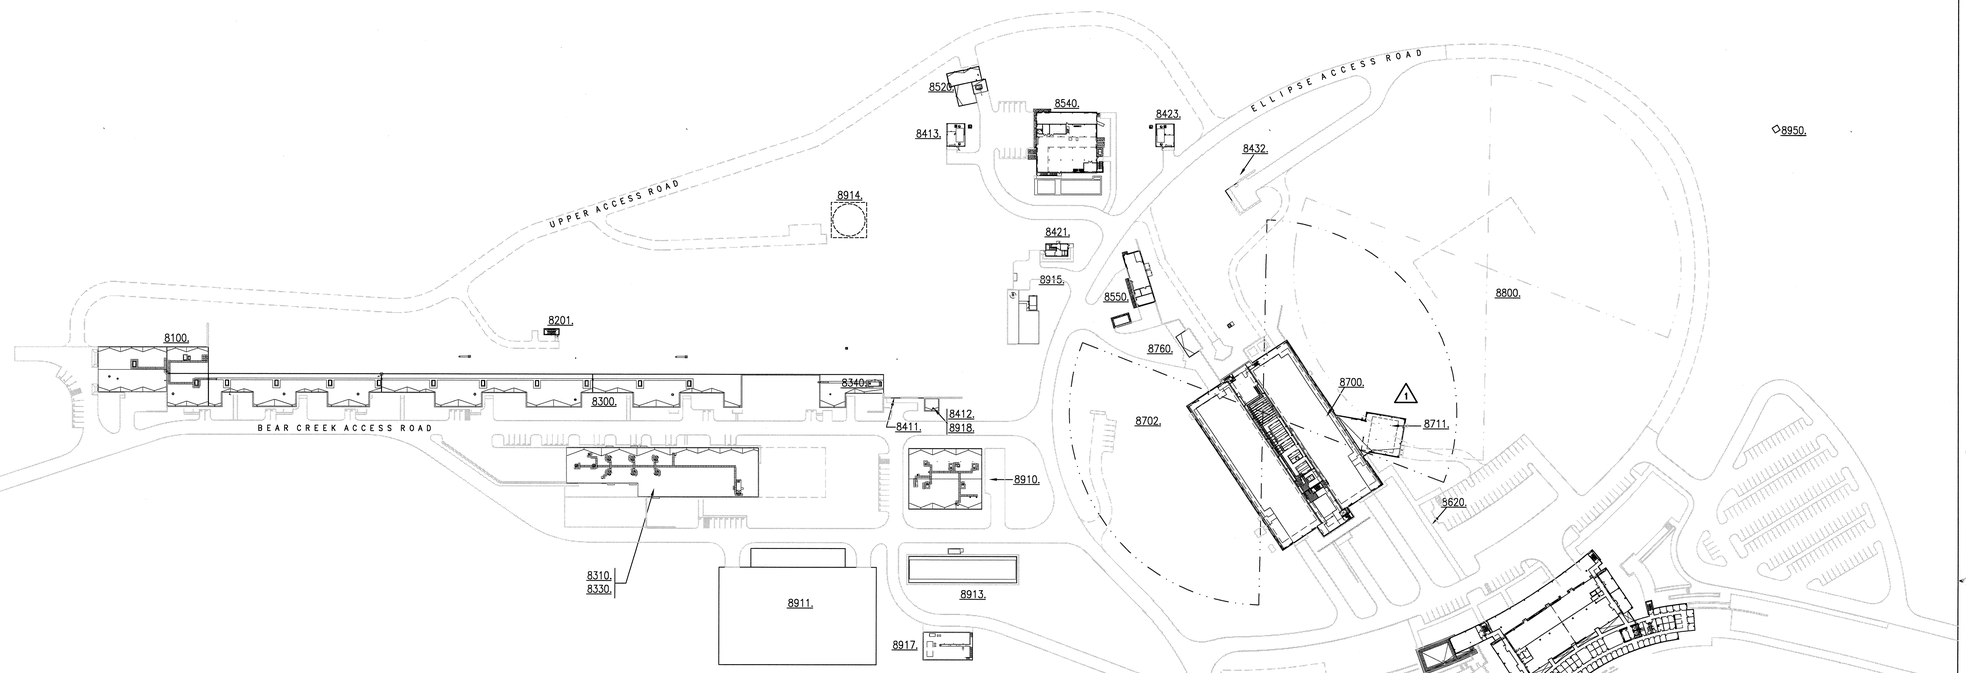

BLDG. NO.	BUILDING DESCRIPTION	LEVEL 3 SHEET REFERENCE
8100.	FRONT END BUILDING	–
8201.	LINAC EGRESS NORTH	–
8300.	KLYSTRON GALLERY	–
8310.	CENTRAL HELIUM LIQUIFIER FACILITY (CHL)	–
8330.	RF TEST FACILITY (RF)	–
8340.	HEBT SERVICE BUILDING	–
8411.	HEBT ACCESS TUNNEL	–
8412.	HEBT EGRESS	–
8413.	WEST MUA BUILDING	A1.03.20
8421.	RING EGRESS STAIR, LIFT & FIRE RISER	A1.03.20
8423.	EAST MUA BUILDING	A1.03.20
8432.	RTBT EGRESS	–
8520.	RING INJECTION DUMP BLDG.	A1.03.20
8540.	RING SERVICE BUILDING	A1.03.20
8550.	RTBT SERVICE BUILDING	A1.03.20
8600.	CENTRAL LABORATORY & OFFICE BUILDING	A1.03.40
8620.	ELEVATED WALKWAY	A1.03.40
8700.	TARGET BUILDING #1	A1.03.30
8702.	EXPERIMENT BUILDING BEAM LINE 2 (BLDG 2TU)	–
8711.	EXPERIMENT BUILDING BEAM LINE 11	–
8760.	COMPRESSOR BUILDING	–
8800.	TARGET BUILDING #2 (FUTURE)	–
8910.	CENTRAL UTILITY BUILDING	–
8911.	SWITCH YARD	UEL.02.01
8913.	COOLING TOWER	–
8914.	WATER STORAGE TANK	–
8915.	CENTRAL EXHAUST STACK	–
8916.	STORAGE YARD	–
8917.	PROCESS WASTE TANKS FARM	–
8918.	DIVERSION TANKS	–
8950.	POTABLE WATER PUMP HOUSE	–

SNS GRID NORTH
DWG NORTH

100' 0 100' 200' 300'
SCALE: 1" = 100'

108030000-G8E-8000-A003

Knight/Jacobs Joint Venture
701 Scarboro Road, MS 8253
Oak Ridge, TN 37830
865-241-9433
fax 865-241-3400

KNIGHT
Knight Advanced Technology
1453 Mission Street
San Francisco, CA 94103

Oak Ridge National Laboratory
managed for the DEPARTMENT OF ENERGY under
U.S. GOVERNMENT contract DE-AC05-00OR22725
UT-BATTELLE, LLC. ◆ Oak Ridge, Tennessee

PROJECT NAME:
SPALLATION NEUTRON SOURCE

FACILITY MASTER PLAN
FLOOR PLAN
LEVEL 3

1	48	49	50	PLANT	BLDG	FL	SH.	OF	TYPE	CLASS
3	G	X	X	8	8000		1	1	P	U

51	52	53	WBS		REV
NC	NA		1.8.3	G2.03.00	5

DSN	T. WONG	6/27/200	
DRW	C.COSTANZA	6/27/200	
CHK	T. WONG	6/27/200	
DEPT			
PE	C. GARREN	6/28/200	
PJ	T. MCLAUGHLIN	6/28/200	
REQ			
UTB	JR LAWSON	6/28/200	

RPE
ROBERT L. BARNES
REGISTERED ARCHITECT
No. 102104
STATE OF TENNESSEE
18/12/01

DRAWING APPROVALS

REV.	DATE	DESCRIPTION	DSN	CHK	DEPT	DATE	PE	DATE	PJ	DATE	REQ	DATE	UTB	DATE	RPE	RPE NO	DATE	ST	CV	EC	EE	EM	IE	M	PD	SE	AR
5	–	4	–	CERTIFIED FOR CONSTRUCTION – 12/20/01 (CLO)	TW	TW			RBD 12/20/01		JM 12/18/01			JM 12/26/01	RLB	102104	12/20/2001	SC	AW	BS	RL	BS	BJ	–	BS	–	WS
4	–	4	–	BASIS OF AWARD – 11/30/2001	TW	TW									RLB	102104	11/30/2001	SC	AW	BS	RL	BS	BJ	–	BS	–	WS
3	–	4	–	CERTIFIED FOR CONSTRUCTION – 10/26/2001	TW	TW		JRL	11/13/01	RAD	11/13/01		JRL	11/13/01	RLB	102104	10/26/2001	SC	AW	BS	RL	BS	BJ	–	BS	–	WS
2	–	4	–	BASIS OF AWARD – 10/3/2001	TW	TW		CLG	10/9/01	TM	10/8/01		JRL	10/9/01	RLB	102104	10/3/2001	SC	AW	BS	RL	BS	BJ	–	BS	–	WS
1	–	4	–	CERTIFIED FOR CONSTRUCTION – JUNE 27, 2001	TW	TW		CLG	6/28/01	TM	6/28/01		JRL	6/28/01	JPD	101974	6/28/2001	SC	AW	BS	RL	BS	BJ	–	BS	–	WS
0	–	4	–	CERTIFIED FOR CONSTRUCTION – MAY 15, 2001	TW	TW		CLG	5/14/01	TM	5/14/01		JRL	5/14/01	JPD	101974	5/14/2001	SC	AW	BS	RL	BS	BJ	–	BS	–	WS
REV	CHANGE TYPE	CHANGE REQUEST SYSTEM	CHANGE REQUEST NUMBER	REVISION OR ISSUE PURPOSE					REVISION APPROVALS										SQUAD CHECK								

NO REPRESENTATION OR WARRANTY, EXPRESSED OR IMPLIED, IS MADE AS TO THE ACCURACY, COMPLETENESS OR USEFULNESS OF THE INFORMATION OR STATEMENTS CONTAINED IN THESE DRAWINGS, OR THAT THE USE OR DISCLOSURE OF ANY INFORMATION, APPARATUS, METHOD, OR PROCESS DISCLOSED IN THESE DRAWINGS MAY NOT INFRINGE PRIVATE RIGHTS OF OTHERS. NO LIABILITY IS ASSUMED WITH RESPECT TO THE USE OF, OR FOR DAMAGES RESULTING FROM THE USE OF ANY INFORMATION, APPARATUS, METHOD, OR PROCESS DISCLOSED IN THESE DRAWINGS. DRAWINGS MADE AVAILABLE FOR INFORMATION TO BIDDER ARE NOT TO BE USED FOR OTHER PURPOSES AND ARE TO BE RETURNED UPON REQUEST OF THE FORWARDING CONTRACTOR.

NUMBER OF SECTION OR DETAIL
DRAWING ON WHICH SECTION OR DETAIL IS SHOWN OR TAKEN
SECTION AND DETAIL KEY

THIS DOCUMENT CONTROLLED BY
CHANGE CONTROL SYSTEM 4
ENGINEERING PROCEDURE SNS-ENG-G001

Date: 12/13/2001 Time: 08:45:12
Username: BONGI
C:\ACAD\PROJECTS\SNS\BL_CADD\WORK_DIR\M_PLOT\G2-03-00.DWG

AutoCAD