NEXT ASS'Y: | FINAL ASS'Y:

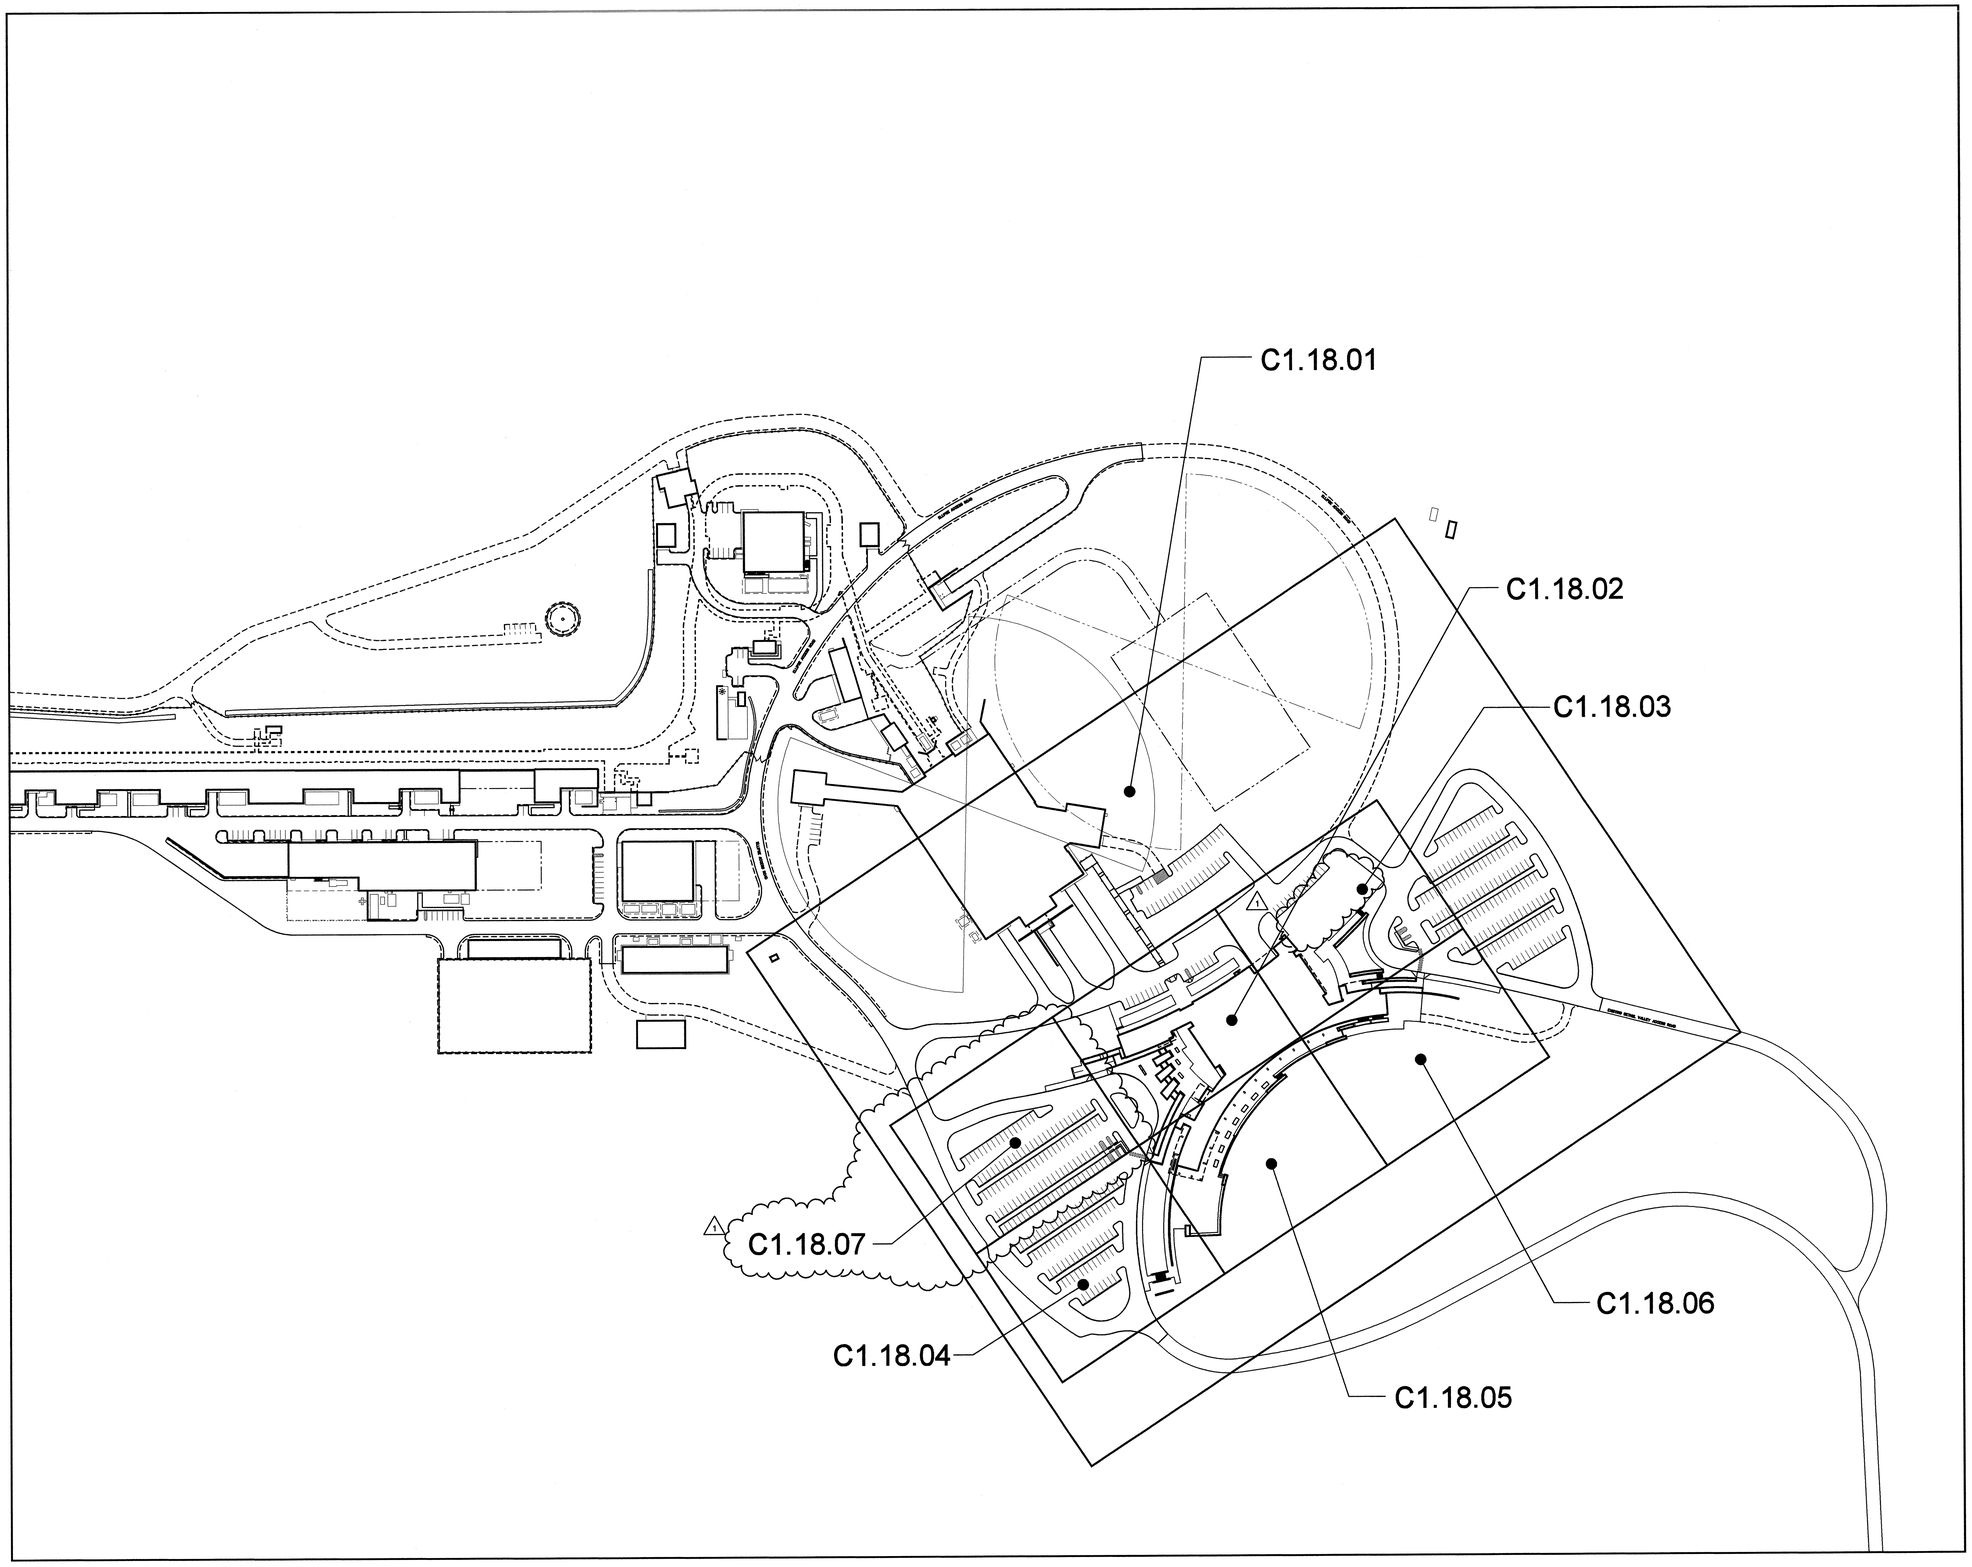

NOTES

1. NORTH BASED ON THE SNS COORDINATE SYSTEM NAD 83 (88). THE SNS GRID ORIGIN POINT IS LOCATED AT X-10 GRID COORDINATES N-27,612.739050 AND E-38,196.144070 WITH THE SNS GRID BEING ROTATED 6 DEGREES CLOCKWISE FROM THE X-10 GRID AT THAT POINT. (88) REFERS TO THE YEAR MARTIN MARIETTA ENERGY SYSTEM (MMES) ESTABLISHED G.P.S. MONUMENTS ON THE OAK RIDGE RESERVATION USING VALUES PUBLISHED IN 1986 BY THE TN. DEPT. OF TRANSPORTATION WHICH TIED THE MMES G.P.S. MONUMENTS TO THE TN. GEODETIC REFERENCE NETWORK SYSTEM.
2. SEE DRAWING S0.00.01 FOR STRUCTURAL NOTES.

RETAINING WALL FOUND. DRAWING INDEX

REV. NO.	DWG. NO.	TITLE
	C0.18.01	RETAINING WALL KEY PLAN AND DRAWING INDEX
1	C1.18.01	OVERALL RETAINING WALL FOUNDATION PLAN
1	C1.18.02	RETAINING WALL FOUNDATION PLAN
	C1.18.03	RETAINING WALL FOUNDATION PLAN
0	C1.18.04	RETAINING WALL FOUNDATION PLAN
0	C1.18.05	RETAINING WALL FOUNDATION PLAN
0	C1.18.06	RETAINING WALL FOUNDATION PLAN
1	C1.18.07	RETAINING WALL FOUNDATION PLAN
0	C2.18.01	RETAINING WALL SECTIONS AND DETAIL
1	C2.18.02	RETAINING WALL SECTIONS AND DETAIL

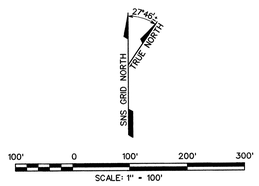

108031400-C8E-8600-A022

Knight/Jacobs Joint Venture
701 Scarboro Road, MS 8253
Oak Ridge, TN 37830
865-241-9433
fax 865-241-3400

BWSC Barrie Wagoner Bunner & Cannon, Inc.
ENGINEERS ARCHITECTS PLANNERS LANDSCAPE ARCHITECTS AND SURVEYORS

UT-BATTELLE
Oak Ridge National Laboratory
managed for the DEPARTMENT OF ENERGY under U.S. GOVERNMENT contract DE-AC05-00OR22725
UT-BATTELLE, LLC. • Oak Ridge, Tennessee

PROJECT NAME:
SPALLATION NEUTRON SOURCE

CENTRAL LAB AND OFFICE BUILDING RETAINING WALL KEY MAP AND DRAWING INDEX

1	48	49	50	PLANT	BLDG	FL	SH.	OF	TYPE	CLASS
3	C	X	X	8	8600	X	1	1	G	U

51	52	53	WBS	DRAWING NUMBER	REV
NC	NA	IN	1.8.3.14	C0.18.01	1

RPE		
	DSGN B. MAHONEY	5/15/01
	DRW J. BALES	5/15/01
	CHKR A. WYLIE	5/15/01
	SECT	
	DEPT	
PE	C.L. GARREN	9/6/01
PJ	J. STELLERN	8/21/01
	REQ	
UTB	J.R. LAWSON	9/25/01

BRIAN KETRON MAHONEY — REGISTERED ENGINEER — No. 19600 — STATE OF TENNESSEE — 12-20-01

REV. | DATE 12-20-01

DRAWING APPROVALS

REV	CHANGE TYPE	CHANGE CONTROL SYSTEM	DRAWING CHANGE NUMBER	DESCRIPTION	DSN	CHK	DEPT
1	-	-	-	CERTIFIED FOR CONSTRUCTION - 12/20/01	BM	AW	
0				CERTIFIED FOR CONSTRUCTION - 5/15/2001	BM	AW	

REVISION OR ISSUE PURPOSE

DATE	PE	DATE	PJ	DATE	REQ	DATE	UTB	DATE	RPE	RPE NO	DATE
12/20/01	CLG	9/6	JS	8/21			JRL	9/25	BM	19600	5/15

REVISION APPROVALS

ST	CV	EC	EE	EM	IE	M	PD	SE	AR
-	AW	-	-	-	-	-	-	-	-

SQUAD CHECK

NO REPRESENTATION OR WARRANTY, EXPRESSED OR IMPLIED, IS MADE AS TO THE ACCURACY, COMPLETENESS OR USEFULNESS OF THE INFORMATION OR STATEMENTS CONTAINED IN THESE DRAWINGS, OR THAT THE USE OR DISCLOSURE OF ANY INFORMATION, APPARATUS, METHOD, OR PROCESS DISCLOSED IN THESE DRAWINGS MAY NOT INFRINGE PRIVATE RIGHTS OF OTHERS. NO LIABILITY IS ASSUMED WITH RESPECT TO THE USE OF, OR FOR DAMAGES RESULTING FROM THE USE OF ANY INFORMATION, APPARATUS, METHOD, OR PROCESS DISCLOSED IN THESE DRAWINGS. DRAWINGS MADE AVAILABLE FOR INFORMATION TO BIDDER ARE NOT TO BE USED FOR OTHER PURPOSES AND ARE TO BE RETURNED UPON REQUEST OF THE FORWARDING CONTRACTOR.

NUMBER OF SECTION OR DETAIL — DRAWING ON WHICH SECTION OR DETAIL IS SHOWN OR TAKEN
SECTION AND DETAIL KEY

THIS DOCUMENT CONTROLLED BY
CHANGE CONTROL SYSTEM 4
ENGINEERING PROCEDURE SNS-ENG-G001

12/20/01 05:08:53 PM
J:\700_CADD\TASK_01\TASK_01_18\740_Plot\c0_18_01.dgn