NEXT ASS'Y: | FINAL ASS'Y: 1

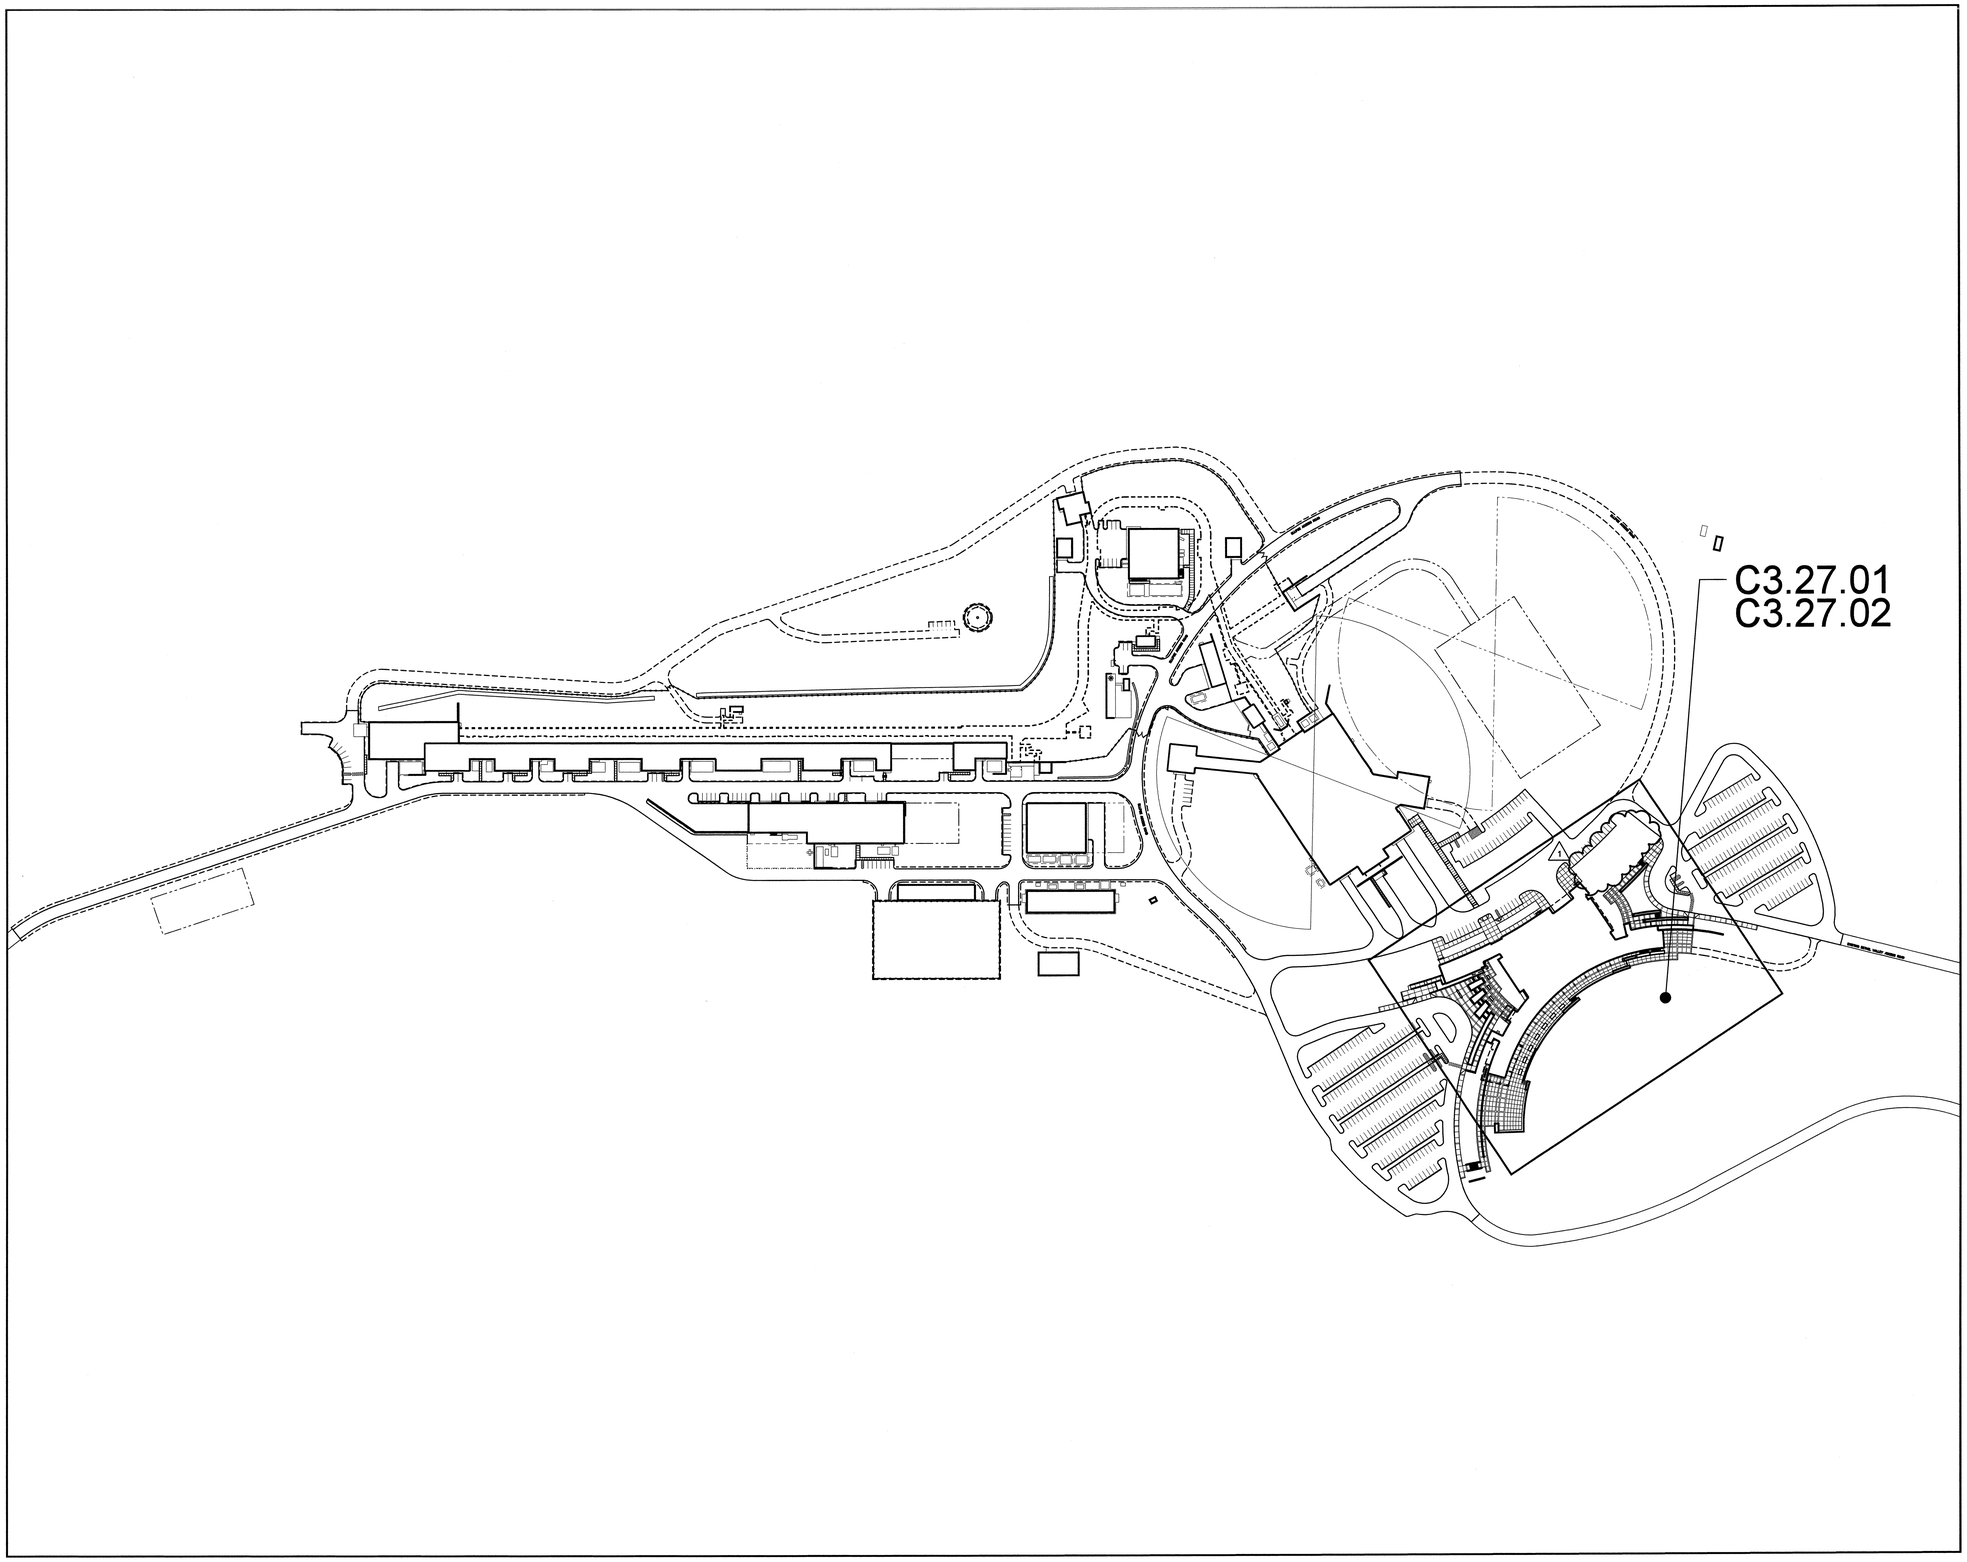

DRAWING INDEX

REV. NO.	DWG. NO.	TITLE
1	C0.27.01	KEY MAP AND DRAWING INDEX
1	C2.27.01	EPS FOAM SECTIONS AND DETAILS
2	C3.27.01	GRADING AND FOUNDATION DRAINAGE PLAN
2	C3.27.02	EPS FOAM LAYOUT

SNS GRID NORTH
TRUE NORTH
27°46'

120' 0 120' 240' 360'
SCALE: 1" = 120'

108031400-C8E-8600-A031

Knight / Jacobs
SNS
Knight/Jacobs Joint Venture
701 Scarboro Road, MS 8253
Oak Ridge, TN 37830
865-241-9433
fax 865-241-3400

BWSC
BARGE WAGGONER SUMNER & CANNON, INC.
ENGINEERS ARCHITECTS PLANNERS
LANDSCAPE ARCHITECTS AND SURVEYORS
680 Commerce Park Drive Suite 100,100 Oak Ridge, Tennessee 37830
Phone (865) 481-2100 Fax (865) 481-2200

UT-BATTELLE
Oak Ridge National Laboratory
managed for the DEPARTMENT OF ENERGY under
U.S. GOVERNMENT contract DE-AC05-00OR22725
UT-BATTELLE, LLC, • Oak Ridge, Tennessee

PROJECT NAME:
SPALLATION NEUTRON SOURCE

CENTRAL LAB AND OFFICE BUILDING
CONCRETE PLACEMENT
KEY MAP AND DRAWING INDEX

1	48	49	50	PLANT	BLDG	FL	SH.	OF	TYPE	CLASS
3	C	X	X	8	8600	X	1	1	G	U
51		52		53	WBS	DRAWING NUMBER				REV
NC		NA		IN	1.8.3.14	C0.27.01				1

RPE	DSGN B. NEMEC	5/15/01
	DRW K. LYNCH	5/15/01
	CHKR S. FRITTS	5/15/01
	SECT	
	DEPT	
	PE C.L. GARREN	8/24/01
	PJ	
	REQ	
REV. 1	DATE 12/20/01	
	UTB J.R. LAWSON	9/25/01

DRAWING APPROVALS

REV	CHANGE TYPE	CHANGE CONTROL SYSTEM	CHANGE REQUEST NUMBER	DESCRIPTION	DSN	CHK	DEPT	DATE	PE	DATE	PJ	DATE	REQ	DATE	UTB	DATE	RPE	RPE NO	DATE	ST	CV	EC	EE	EM	IE	M	PD	SE	AR
1	-	-	-	CERTIFIED FOR CONSTRUCTION - 12/20/01	BN	AW		12/21	12/21	12/21		12/21			12/20/01	BN	104112	12/20	RW	AW	BWJ	PD	BWJ	BWJ	-	BWJ	-	ED
0				CERTIFIED FOR CONSTRUCTION - 5/15/2001	BN	AW			CLG	8/24					JRL	9/25	BN	104112	5/15	SC	AW	BS	RL	BS	BJ	-	BS	-	WS

REVISION OR ISSUE PURPOSE — REVISION APPROVALS — SQUAD CHECK

NO REPRESENTATION OR WARRANTY, EXPRESSED OR IMPLIED, IS MADE AS TO THE ACCURACY, COMPLETENESS OR USEFULNESS OF THE INFORMATION OR STATEMENTS CONTAINED IN THESE DRAWINGS, OR THAT THE USE OR DISCLOSURE OF ANY INFORMATION, APPARATUS, METHOD, OR PROCESS DISCLOSED IN THESE DRAWINGS MAY NOT INFRINGE PRIVATE RIGHTS OF OTHERS. NO LIABILITY IS ASSUMED WITH RESPECT TO THE USE OF, OR FOR DAMAGES RESULTING FROM THE USE OF ANY INFORMATION, APPARATUS, METHOD, OR PROCESS DISCLOSED IN THESE DRAWINGS. DRAWINGS MADE AVAILABLE FOR INFORMATION TO BIDDER ARE NOT TO BE USED FOR OTHER PURPOSES AND ARE TO BE RETURNED UPON REQUEST OF THE FORWARDING CONTRACTOR.

NUMBER OF SECTION OR DETAIL
DRAWING ON WHICH SECTION OR DETAIL IS SHOWN OR TAKEN
SECTION AND DETAIL KEY

THIS DOCUMENT CONTROLLED BY
CHANGE CONTROL SYSTEM 4
ENGINEERING PROCEDURE SNS-ENG-G001

12/19/01 09:20:09 AM
J:\700_CADD\TASK_01\TASK_01_27\740_Plot\c0_27_01.dgn