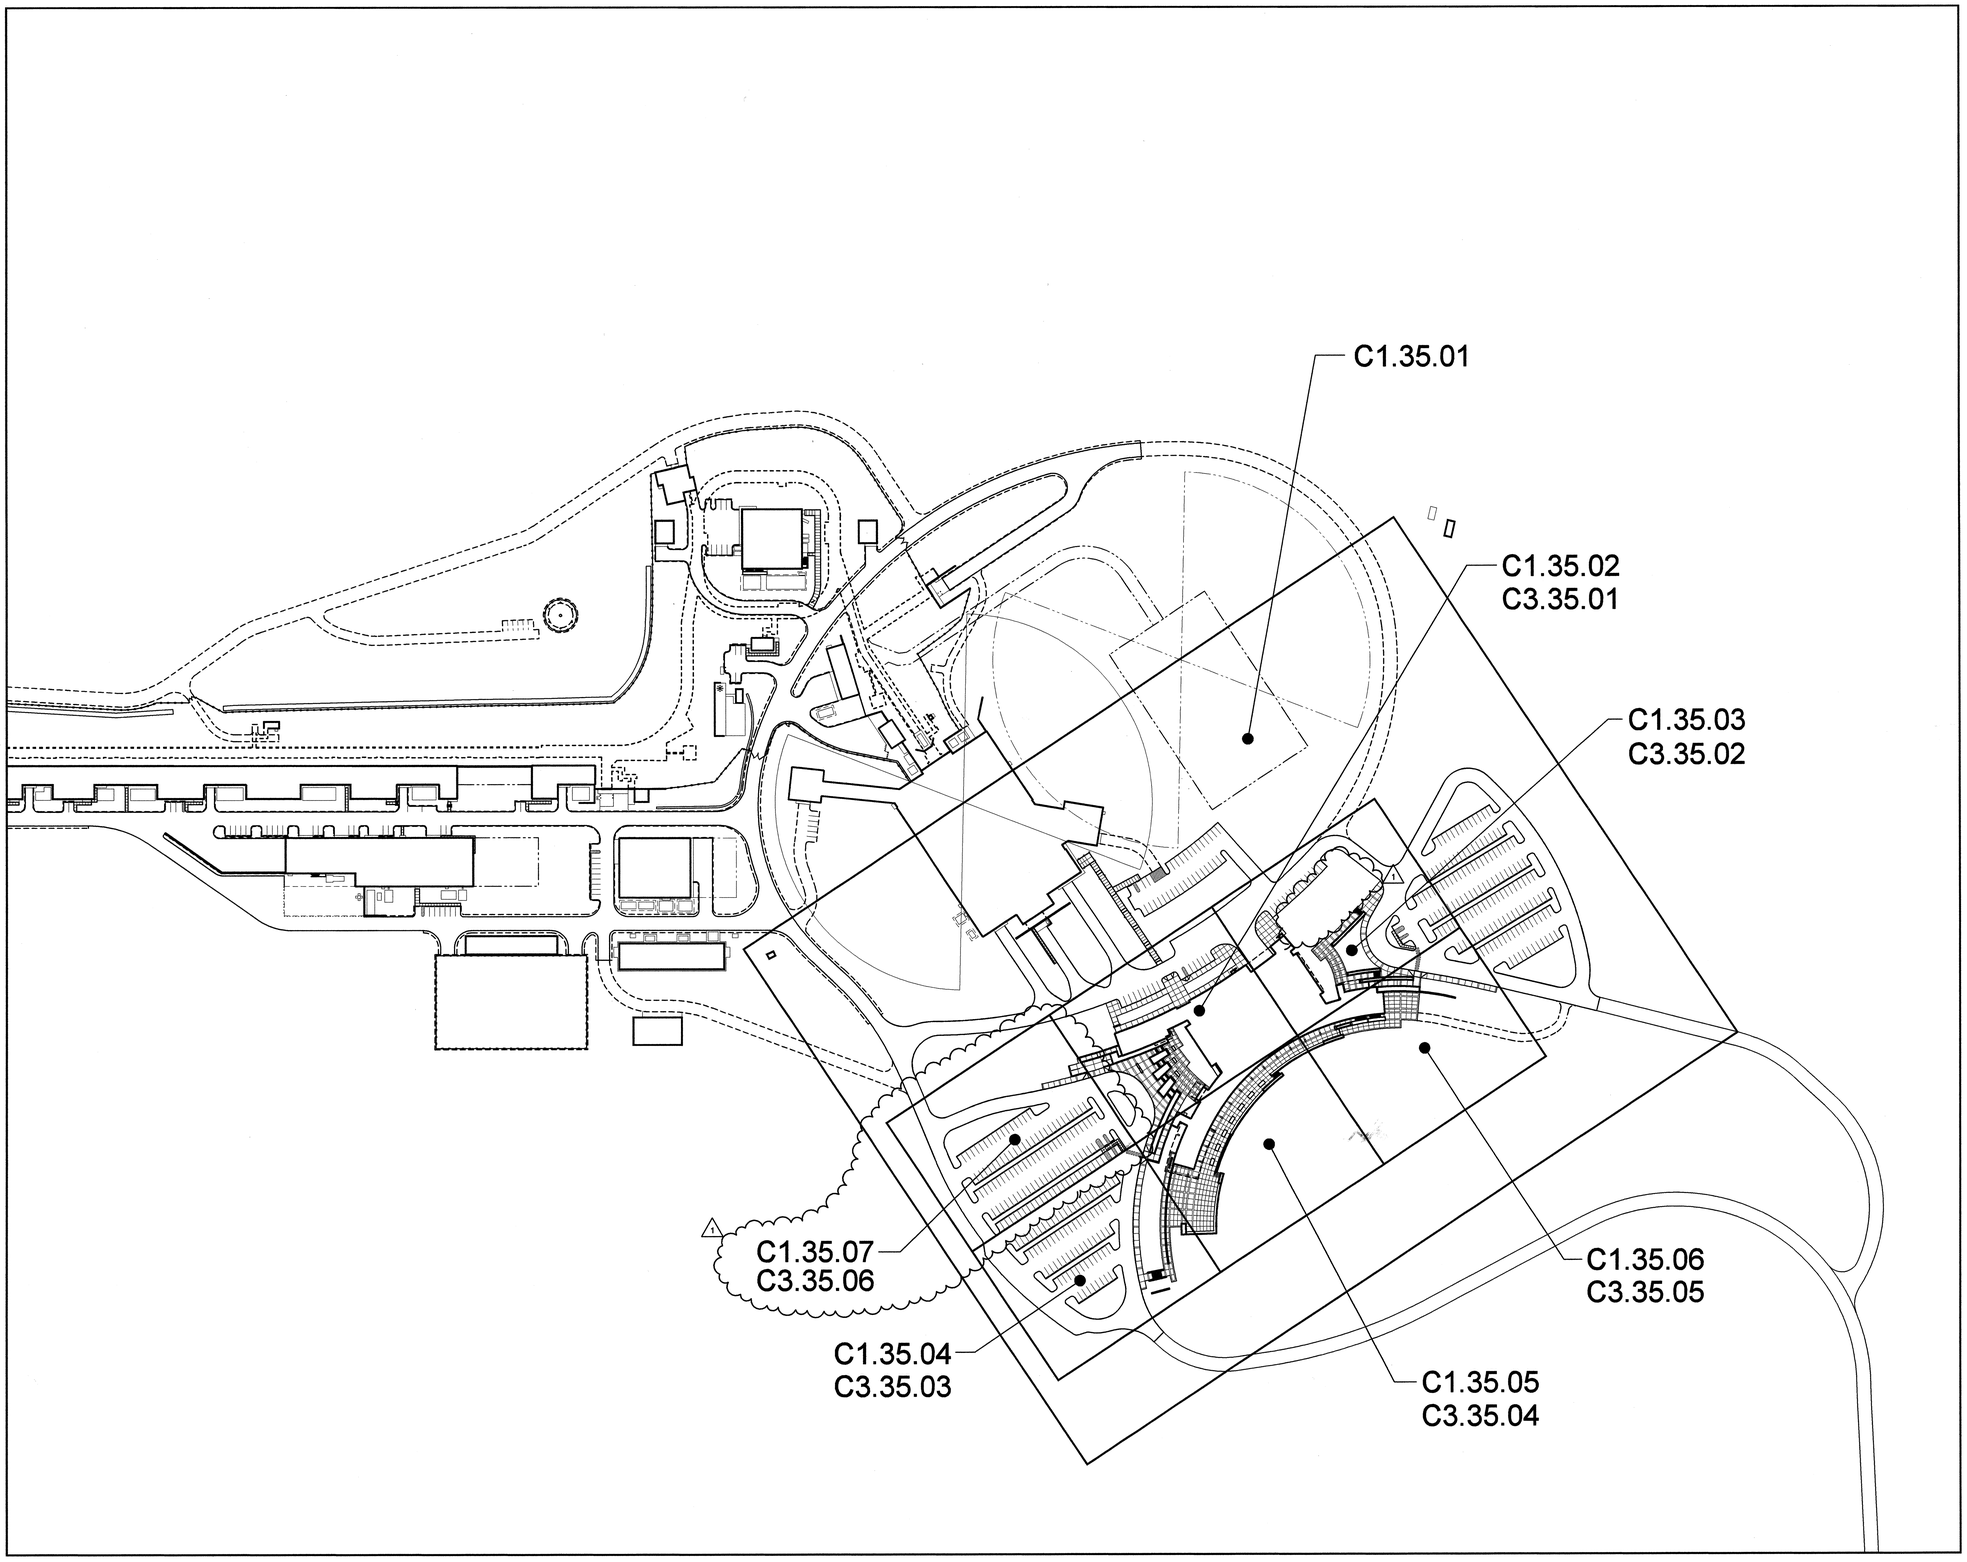

CIVIL DRAWING INDEX

	REV. NO.	DWG. NO.	TITLE
1	1	C0.35.01	CIVIL KEY MAP AND DRAWING INDEX
	0	C0.35.02	CIVIL GENERAL NOTES AND LEGEND
	1	C1.35.01	OVERALL SITE PLAN
1	1	C1.35.02	SITE LAYOUT
	1	C1.35.03	SITE LAYOUT
	0	C1.35.04	SITE LAYOUT
	0	C1.35.05	SITE LAYOUT
	0	C1.35.06	SITE LAYOUT
1	0	C1.35.07	SITE LAYOUT
	0	C2.35.01	SITE SECTIONS AND DETAILS
	0	C2.35.02	SITE SECTIONS AND DETAILS
	0	C2.35.03	SITE SECTIONS AND DETAILS
1	1	C3.35.01	SITE GRADING AND DRAINAGE
	1	C3.35.02	SITE GRADING AND DRAINAGE
	0	C3.35.03	SITE GRADING AND DRAINAGE
	0	C3.35.04	SITE GRADING AND DRAINAGE
1	0	C3.35.05	SITE GRADING AND DRAINAGE
	0	C3.35.06	SITE GRADING AND DRAINAGE
	0	C4.35.01	GRADING AND DRAINAGE SECTIONS AND DETAILS

27°46' TRUE NORTH
SNS GRID NORTH

100' 0 100' 200' 300'
SCALE: 1" = 100'

108031400-C8E-8600-A005

Knight/Jacobs Joint Venture
701 Scarboro Road, MS 8253
Oak Ridge, TN 37830
865-241-9433
fax 865-241-3400

BWSC
Barge Waggoner Sumner & Cannon, Inc.
ENGINEERS ARCHITECTS PLANNERS LANDSCAPE ARCHITECTS AND SURVEYORS
1055 Commerce Park Drive Suite 300,Oak Ridge, Tennessee 37830
Phone: (865) 481-2450 Fax: (865) 481-2485

UT-BATTELLE
Oak Ridge National Laboratory
managed for the DEPARTMENT OF ENERGY under U.S. GOVERNMENT contract DE-AC05-000R22725
UT-BATTELLE, LLC. • Oak Ridge, Tennessee

PROJECT NAME:
SPALLATION NEUTRON SOURCE

CENTRAL LAB AND OFFICE BUILDING
CIVIL KEY MAP AND DRAWING INDEX

1	48	49	50	PLANT	BLDG	FL	SH.	OF	TYPE	CLASS
3	C	X	X	8	8600	X	1	1	G	U
51	52	53	WBS	DRAWING NUMBER	REV
NC	NA	IN	1.8.3.14	C0.35.01	1

REV	CHANGE TYPE	CHANGE CONTROL SYSTEM	CHANGE REQUEST NUMBER	DESCRIPTION	DSN	CHK	DEPT	DATE	PE	DATE	PJ	DATE	REQ	DATE	UTB	DATE	RPE	RPE NO	DATE	ST	CV	EC	EE	EM	IE	M	PD	SE	AR
1	-	-	-	CERTIFIED FOR CONSTRUCTION - 12/20/01	JP	SF											JP	419	12/20	RW	AW	BWJ	PD	BWJ	BWJ	-	BWJ	-	ED
0				CERTIFIED FOR CONSTRUCTION - 5/15/2001	JP	SF			CLG	9/6	JS	8/21			JRL	9/25	JP	419	05/15	SC	AW	BS	RL	BS	BJ	-	BS	-	WS

REVISION OR ISSUE PURPOSE — REVISION APPROVALS — SQUAD CHECK

RPE
JEFFREY G. PFEIFER REGISTERED ENGINEER NO. 419 TENNESSEE LANDSCAPE ARCHITECT
REV. 1 DATE 12-20-01

DSGN	J. PFEIFER	05/15/01
DRW	K. LYNCH	05/15/01
CHKR	S. FRITTS	05/15/01
SECT		
DEPT		
PE	C.L. GARREN	9/6/01
PJ	J. STELLERN	8/21/01
REQ		
UTB	R.J. LAWSON	9/25/01

DRAWING APPROVALS

NO REPRESENTATION OR WARRANTY, EXPRESSED OR IMPLIED, IS MADE AS TO THE ACCURACY, COMPLETENESS OR USEFULNESS OF THE INFORMATION OR STATEMENTS CONTAINED IN THESE DRAWINGS, OR THAT THE USE OR DISCLOSURE OF ANY INFORMATION, APPARATUS, METHOD, OR PROCESS DISCLOSED IN THESE DRAWINGS MAY NOT INFRINGE PRIVATE RIGHTS OF OTHERS. NO LIABILITY IS ASSUMED WITH RESPECT TO THE USE OF, OR FOR DAMAGES RESULTING FROM THE USE OF ANY INFORMATION, APPARATUS, METHOD, OR PROCESS DISCLOSED IN THESE DRAWINGS. DRAWINGS MADE AVAILABLE FOR INFORMATION TO BIDDER ARE NOT TO BE USED FOR OTHER PURPOSES AND ARE TO BE RETURNED UPON REQUEST OF THE FORWARDING CONTRACTOR.

NUMBER OF SECTION OR DETAIL
DRAWING ON WHICH SECTION OR DETAIL IS SHOWN OR TAKEN
SECTION AND DETAIL KEY

THIS DOCUMENT CONTROLLED BY
CHANGE CONTROL SYSTEM 4
ENGINEERING PROCEDURE SNS-ENG-G001

12/20/01 04:23:57 PM
J:\700_CADD\TASK_01\TASK_01_35\700_Plot\c0_35_01.dgn