MATCH LINE - SEE SHEET C1.35.02

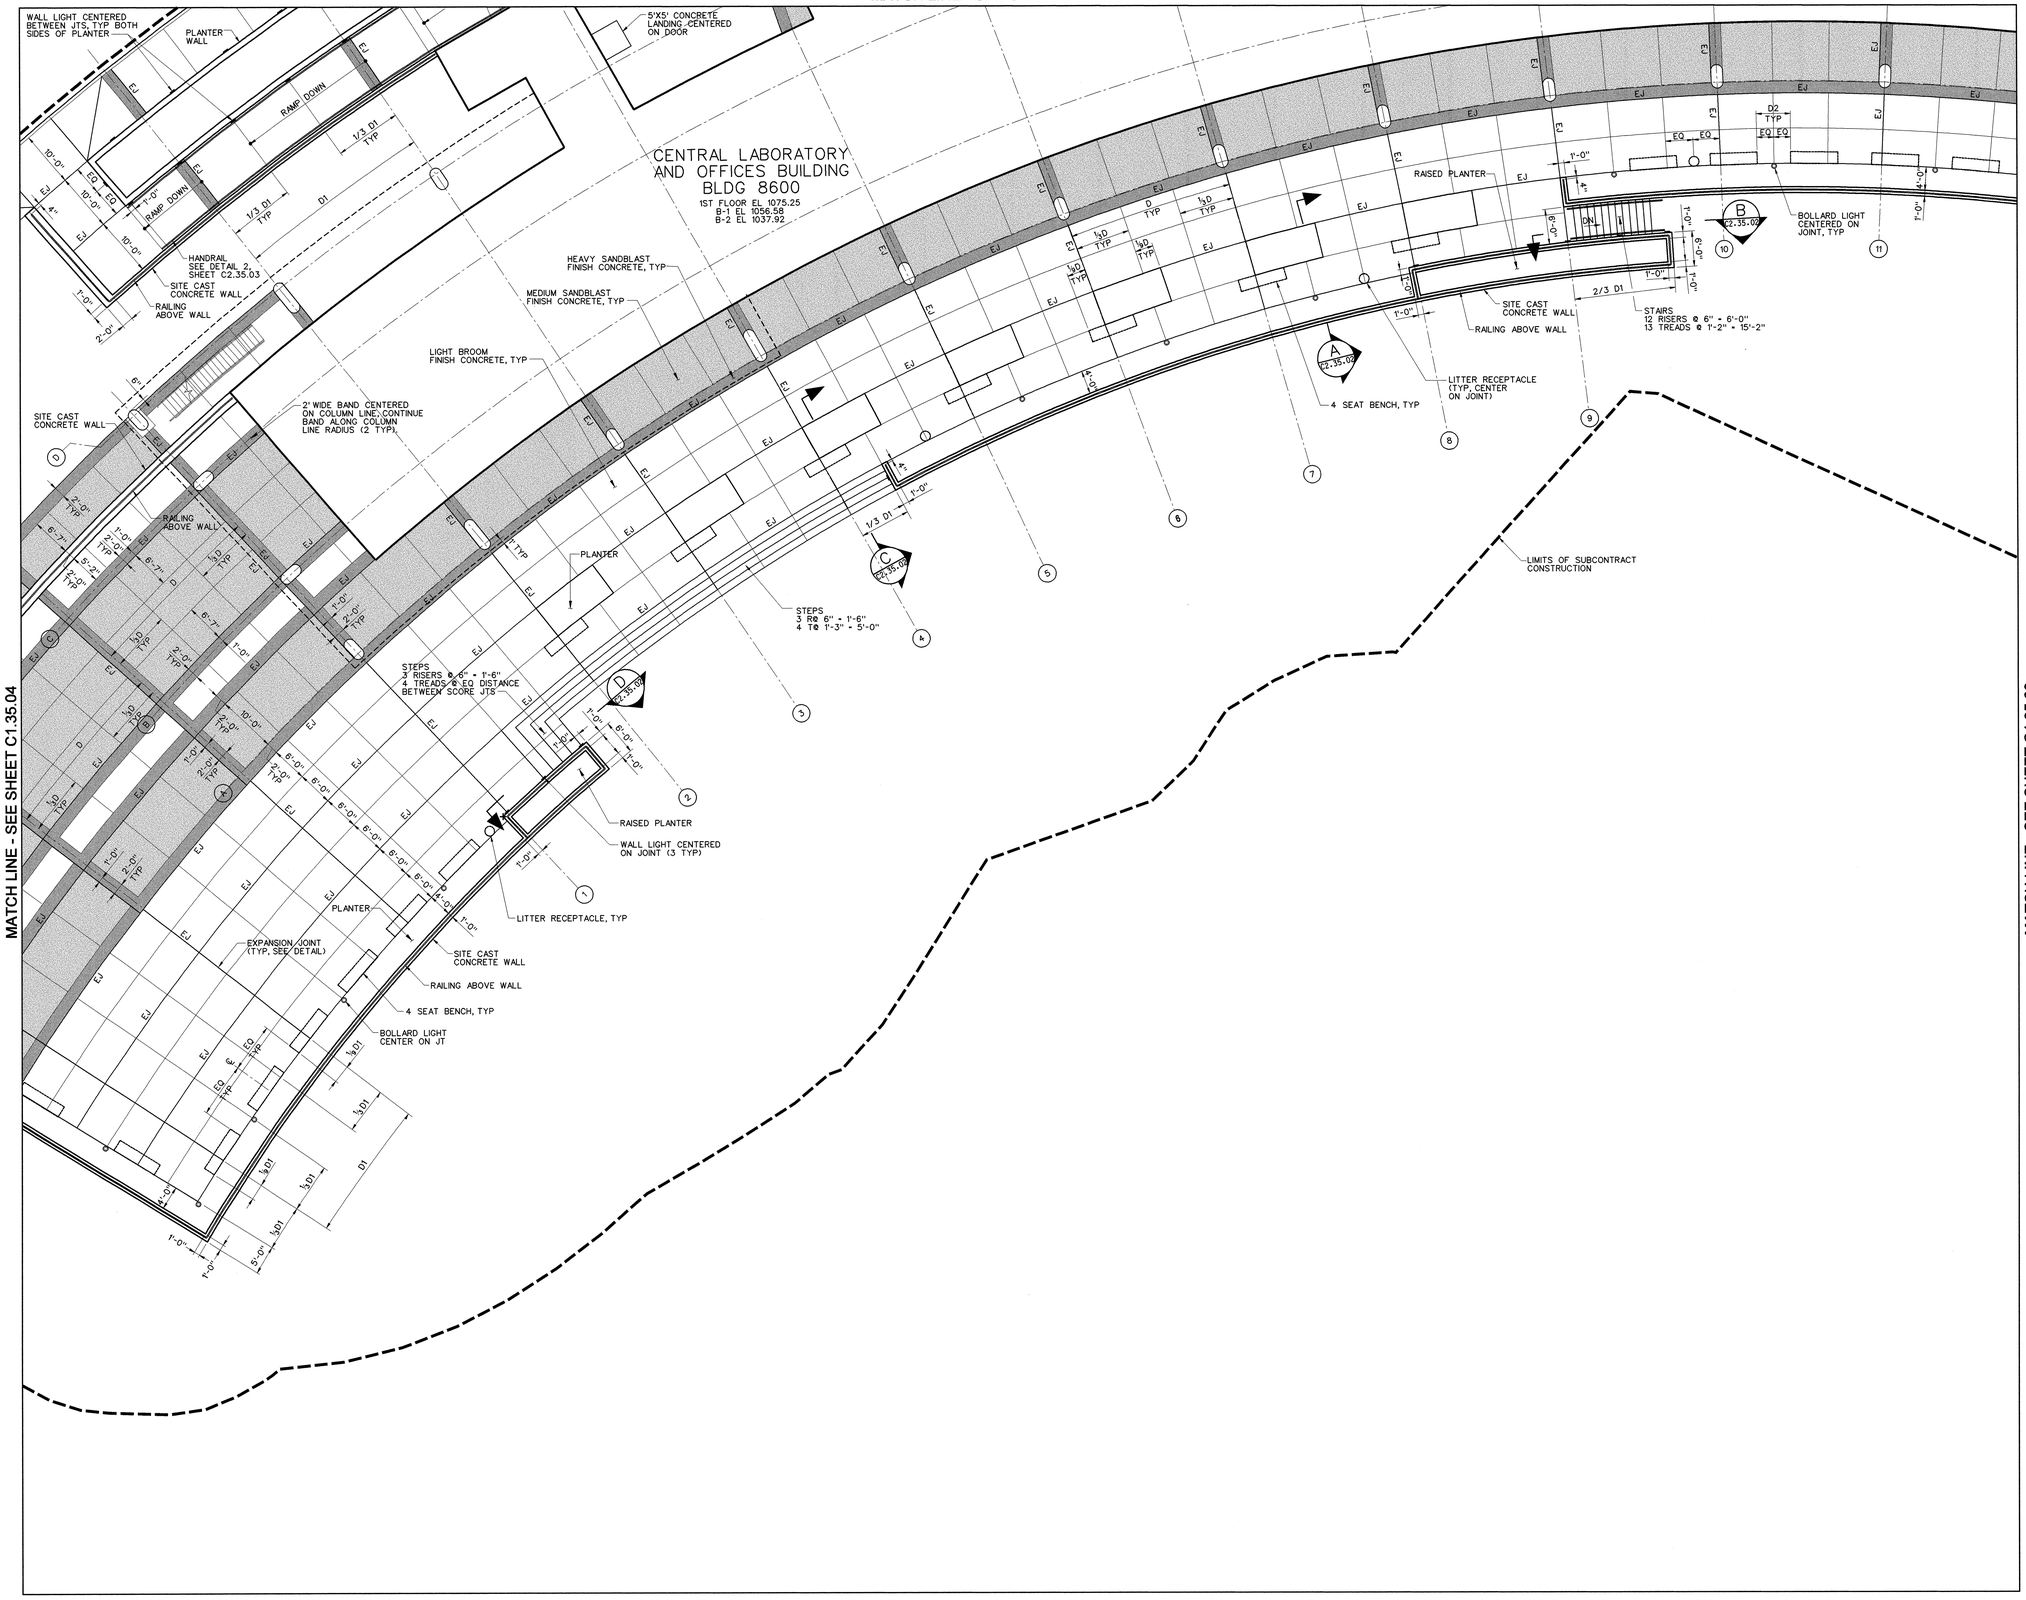

MATCH LINE - SEE SHEET C1.35.04

MATCH LINE - SEE SHEET C1.35.06

NOTES

1. NORTH BASED ON THE SNS COORDINATE SYSTEM NAD 83 (88). THE SNS GRID ORIGIN POINT IS LOCATED AT X-10 GRID COORDINATES N-27,612.7,39050 AND E-38,196.144070 WITH THE SNS GRID BEING ROTATED 6 DEGREES CLOCKWISE FROM THE X-10 GRID AT THAT POINT. (88) REFERS TO THE YEAR MARTIN MARIETTA ENERGY SYSTEM (MMES) ESTABLISHED G.P.S. MONUMENTS ON THE OAK RIDGE RESERVATION USING VALUES PUBLISHED IN 1986 BY THE TN. DEPT. OF TRANSPORTATION WHICH TIED THE MMES G.P.S. MONUMENTS TO THE TN. GEODETIC REFERENCE NETWORK SYSTEM.
2. SEE DRAWING C0.35.02 FOR GENERAL NOTES AND LEGEND.
3. LIMITS OF CONSTRUCTION SHOWN ARE APPROXIMATE, WHEN SHOWN ADJACENT TO CURBS, ACTUAL LIMIT IS BACK OF CURB.
4. PLAZA LAYOUT IS CLOSELY TIED TO THE BUILDING FEATURES - SOME ADJUSTMENTS IN THE FIELD MAY BE NECESSARY TO ALIGN WITH CENTERLINES, COLUMN LINES, FACE OF WALLS, ETC. ALL ADJUSTMENTS SHALL BE APPROVED BY CM PRIOR TO MAKING THE CHANGE.

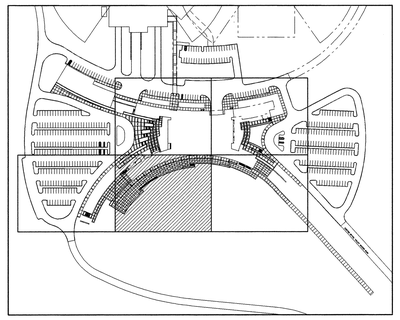

KEY PLAN

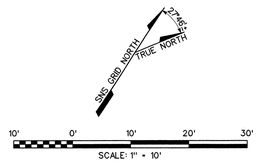

108031400-C8E-8600-A011

Knight/Jacobs
Knight/Jacobs Joint Venture
701 Scarboro Road, MS 8253
Oak Ridge, TN 37830
865-241-9433
fax 865-241-3400

BWSC
BARNES WARDENER SHANNON & CANNON, INC.
ENGINEERS ARCHITECTS PLANNERS
LANDSCAPE ARCHITECTS AND SURVEYORS
6801 Commerce Park Drive Suite 300, Oak Ridge, Tennessee 37830
Phone 865-36-1155 Fax 865-36-2315

UT-BATTELLE
Oak Ridge National Laboratory
managed for the DEPARTMENT OF ENERGY under U.S. GOVERNMENT contract DE-AC05-000R22725
UT-BATTELLE, LLC. • Oak Ridge, Tennessee

PROJECT NAME:
SPALLATION NEUTRON SOURCE

CENTRAL LAB AND OFFICE BUILDING SITE LAYOUT

1	48	49	50	PLANT	BLDG	FL	SH.	OF	TYPE	CLASS
3	C	X	X	8	8600	X	1	1	P	U

51	52	53	WBS	DRAWING NUMBER	REV
NC	NA	IN	1.8.3.14	C1.35.05	0

RPE	DSGN J. PFEIFER	05/15/01
	DRW K. LYNCH	05/15/01
	CHKR S. FRITTS	05/15/01
	SECT	
	DEPT	
	PE	5/24/01
	PJ	5/31/01
	REQ	
REV. 0 DATE 5/15/01	UTB	7/25/01

DRAWING APPROVALS

REV	CHANGE TYPE	CHANGE CONTROL SYSTEM	CHANGE ISSUED NUMBER	DESCRIPTION	DSN	CHK	DEPT	DATE	PE	DATE	PJ	DATE	REQ	DATE	UTB	DATE	RPE	RPE NO	DATE	ST	CV	EC	EE	EM	IE	M	PD	SE	AR
0				CERTIFIED FOR CONSTRUCTION - 5/15/2001	JP	SF											JP	419	05/15/01	SC	AW	BS	RL	BS	BJ	--	BS	--	WS

REVISION OR ISSUE PURPOSE — REVISION APPROVALS — SQUAD CHECK

NO REPRESENTATION OR WARRANTY, EXPRESSED OR IMPLIED, IS MADE AS TO THE ACCURACY, COMPLETENESS OR USEFULNESS OF THE INFORMATION OR STATEMENTS CONTAINED IN THESE DRAWINGS, OR THAT THE USE OR DISCLOSURE OF ANY INFORMATION, APPARATUS, METHOD, OR PROCESS DISCLOSED IN THESE DRAWINGS MAY NOT INFRINGE PRIVATE RIGHTS OF OTHERS. NO LIABILITY IS ASSUMED WITH RESPECT TO THE USE OF, OR FOR DAMAGES RESULTING FROM THE USE OF ANY INFORMATION, APPARATUS, METHOD, OR PROCESS DISCLOSED IN THESE DRAWINGS. DRAWINGS MADE AVAILABLE FOR INFORMATION TO BIDDER ARE NOT TO BE USED FOR OTHER PURPOSES AND ARE TO BE RETURNED UPON REQUEST OF THE FORWARDING CONTRACTOR.

NUMBER OF SECTION OR DETAIL
DRAWING ON WHICH SECTION OR DETAIL IS SHOWN OR TAKEN
SECTION AND DETAIL KEY

THIS DOCUMENT CONTROLLED BY
CHANGE CONTROL SYSTEM 4
ENGINEERING PROCEDURE SNS-ENG-G001

05/11/01 07:02:51 PM
J:\700_CADD\TASK_01\35\740_Plot\c1_35_05.dgn