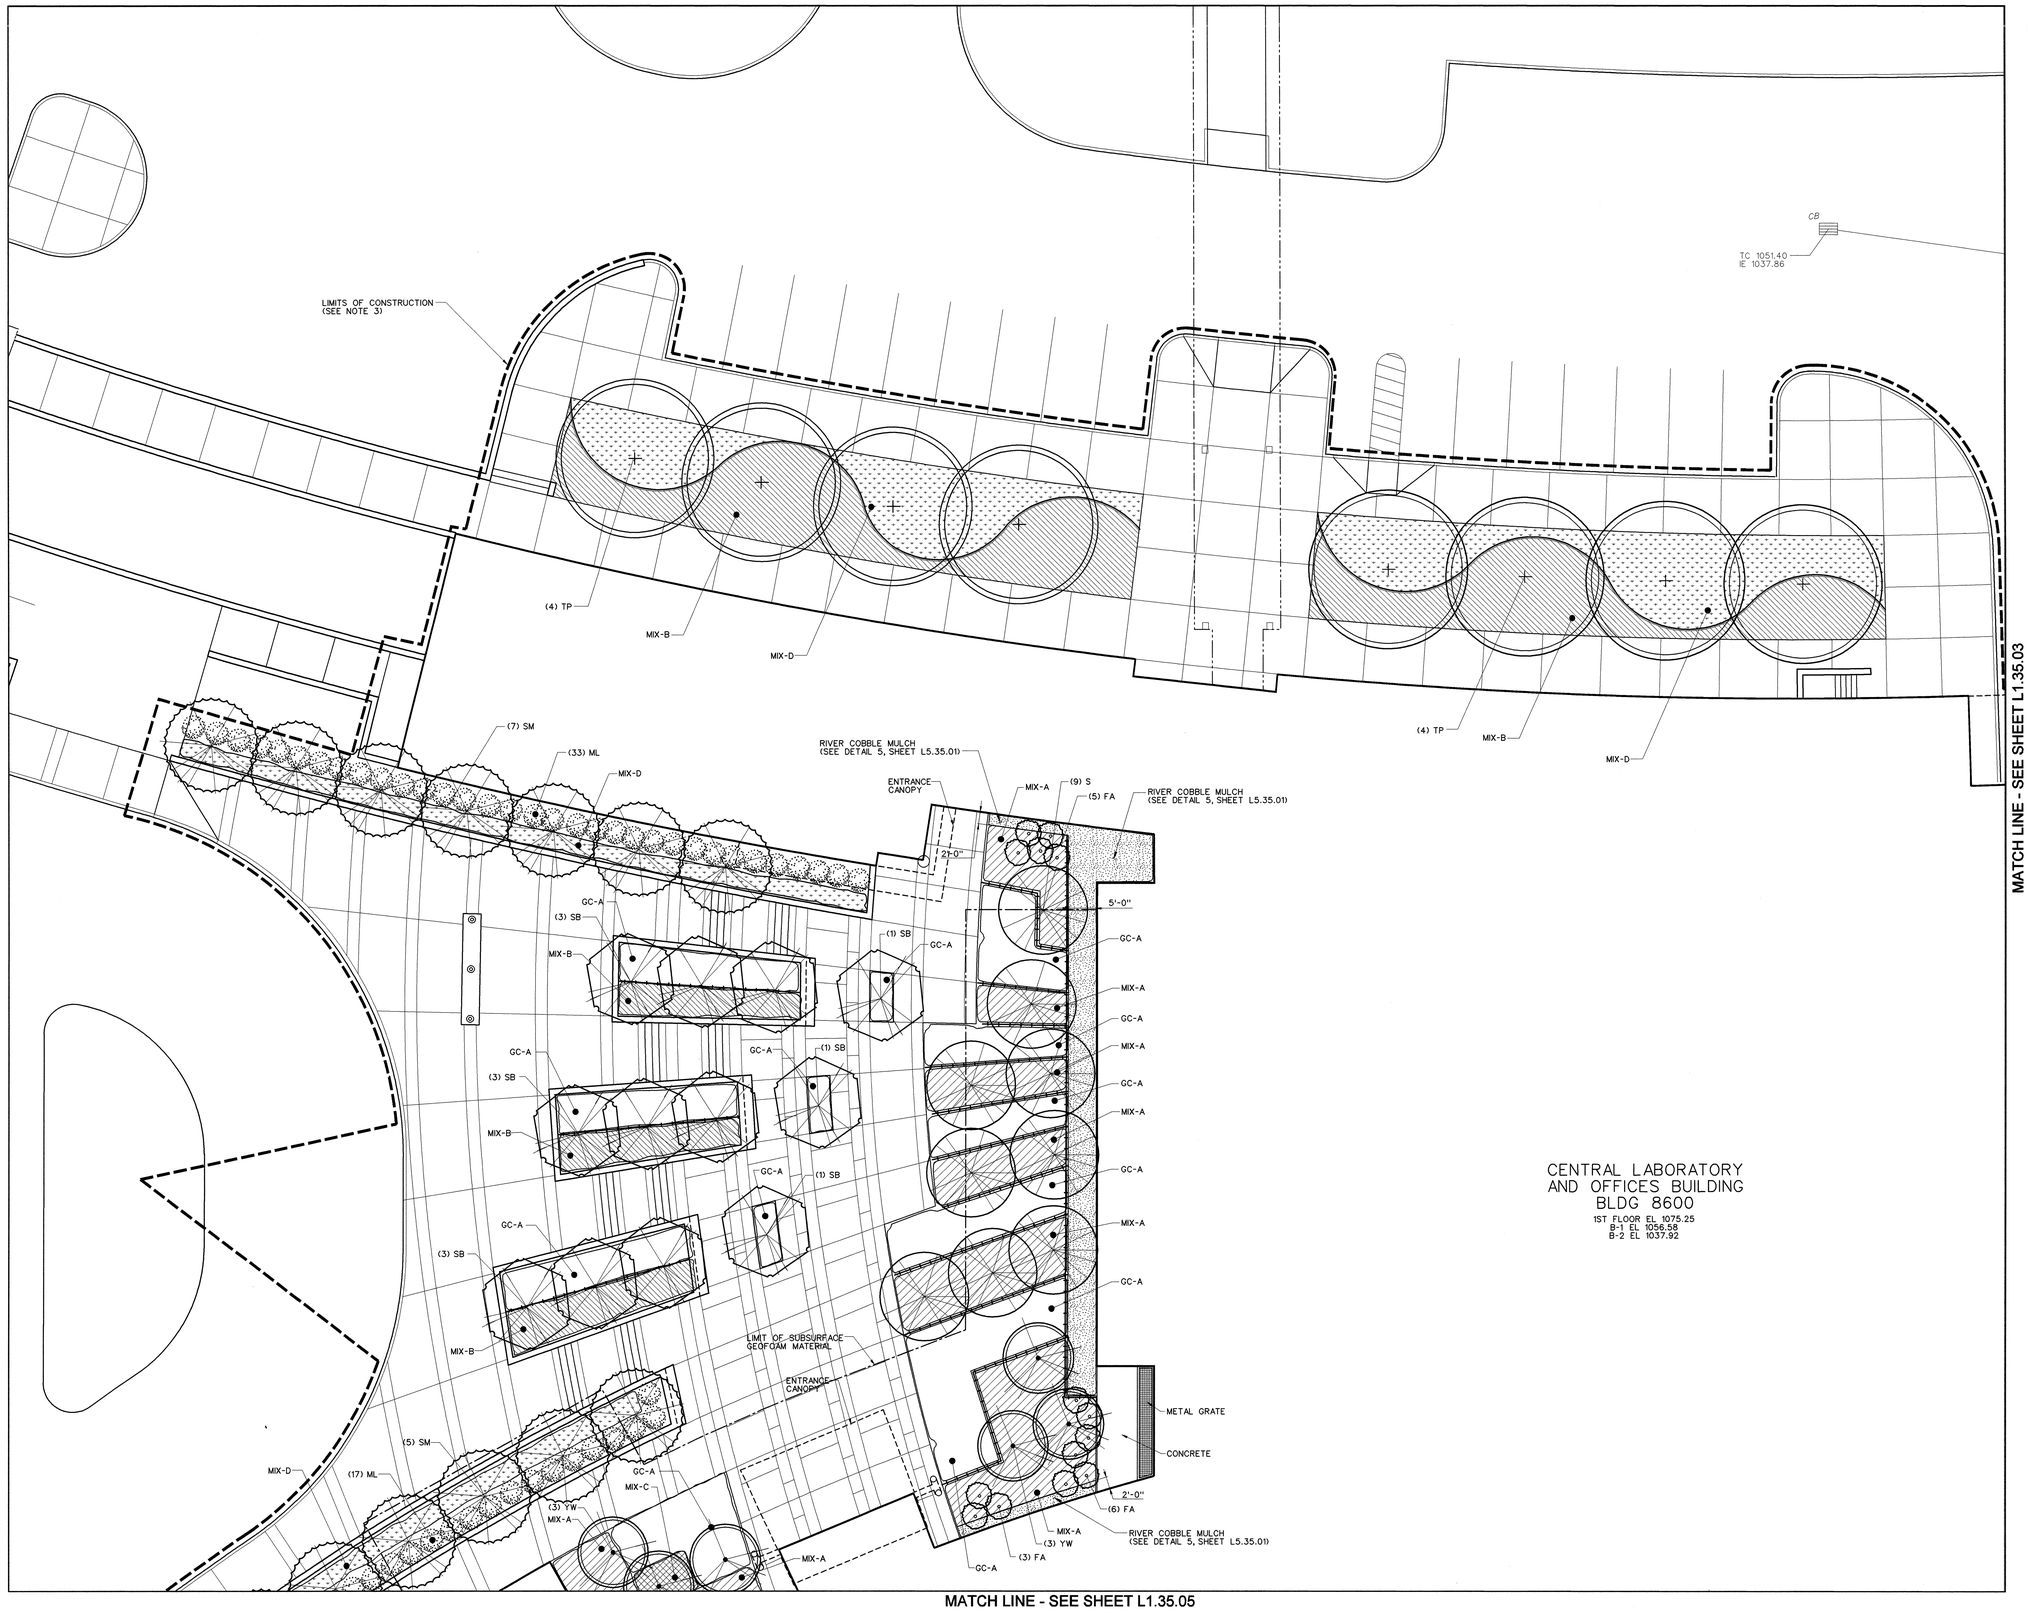

MATCH LINE - SEE SHEET L1.35.03

MATCH LINE - SEE SHEET L1.35.05

NOTES

1. NORTH BASED ON THE SNS COORDINATE SYSTEM NAD 83 (88). THE SNS GRID ORIGIN POINT IS LOCATED AT X-10 GRID COORDINATES N-27,612.739050 AND E-38,196.144070 WITH THE SNS GRID BEING ROTATED 6 DEGREES CLOCKWISE FROM THE X-10 GRID AT THAT POINT. (88) REFERS TO THE YEAR MARTIN MARIETTA ENERGY SYSTEM (MMES) ESTABLISHED G.P.S. MONUMENTS ON THE OAK RIDGE RESERVATION USING VALUES PUBLISHED IN 1986 BY THE TN. DEPT. OF TRANSPORTATION WHICH TIED THE MMES G.P.S. MONUMENTS TO THE TN. GEODETIC REFERENCE NETWORK SYSTEM.
2. SEE DRAWING L0.35.02 FOR LANDSCAPING GENERAL NOTES AND LEGEND. SEE DRAWING L9.35.01 FOR PLANTING SCHEDULE.
3. LIMITS OF CONSTRUCTION SHOWN ARE APPROXIMATE. WHEN SHOWN ADJACENT TO CURBS, ACTUAL LIMIT IS BACK OF CURB.
4. FOR SPACING DIMENSION OF SHRUBS AND GROUND COVER SEE PLANT SCHEDULES, DRWG L9.35.01. FOR SPACING PATTERN SEE DETAIL 6, DRWG L5.35.01

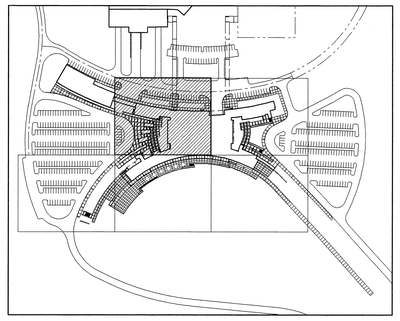

KEY PLAN

10' 0' 10' 20' 30'

SCALE: 1" = 10'

108031400-L8E-8600-A004

Knight / Jacobs
Knight/Jacobs Joint Venture
701 Scarboro Road, MS 8253
Oak Ridge, TN 37830
865-241-9433
fax 865-241-3400

BWSC Barge Waggoner Sumner & Cannon, Inc.
ENGINEERS ARCHITECTS PLANNERS LANDSCAPE ARCHITECTS AND SURVEYORS
555 Commerce Park Drive Suite 100, Oak Ridge, Tennessee 37830
Phone (865) 482-9705 Fax (865) 482-3016

UT-BATTELLE
Oak Ridge National Laboratory
managed for the DEPARTMENT OF ENERGY under U.S. GOVERNMENT contract DE-AC05-000R22725
UT-BATTELLE, LLC. • Oak Ridge, Tennessee

PROJECT NAME:
SPALLATION NEUTRON SOURCE

CENTRAL LAB AND OFFICE BUILDING LANDSCAPING PLAN

1	48	49	50	PLANT	BLDG	FL	SH.	OF	TYPE	CLASS
3	L	X	X	8	8600	X	1	1	P	U
51		52		53	WBS	DRAWING NUMBER				REV
NC		NA		IN	1.8.3.14	L1.35.02				0

REV	CHANGE TYPE	CHANGE CONTROL SYSTEM	CHANGE REQUEST NUMBER	DESCRIPTION	DSN	CHK	DEPT
0				CERTIFIED FOR CONSTRUCTION - 5/15/2001	JP	SF	

REVISION OR ISSUE PURPOSE

DATE	PE	DATE	PJ	DATE	REQ	DATE	UTB	DATE	RPE	RPE NO	DATE
	7/21/01	8/21/01	8/21/01				10/9/01		JP	419	05/15/01

REVISION APPROVALS

ST	CV	EC	EE	EM	IE	M	PD	SE	AR
SC	AW	BS	RL	BS	BJ	--	BS	--	WS

SQUAD CHECK

RPE
JEFFREY G. PFEIFER
REGISTERED
TENNESSEE NO. 18
LANDSCAPE ARCHITECT

DSGN	J. PFEIFER	05/15/01
DRW	K. LYNCH	05/15/01
CHKR	S. FRITTS	05/15/01
SECT		
DEPT		
PE		7/21/01
PJ		8/21/01
REQ		
UTB		10/9/01

REV. 0 DATE 5/15/01
DRAWING APPROVALS

NO REPRESENTATION OR WARRANTY, EXPRESSED OR IMPLIED, IS MADE AS TO THE ACCURACY, COMPLETENESS OR USEFULNESS OF THE INFORMATION OR STATEMENTS CONTAINED IN THESE DRAWINGS, OR THAT THE USE OR DISCLOSURE OF ANY INFORMATION, APPARATUS, METHOD, OR PROCESS DISCLOSED IN THESE DRAWINGS MAY NOT INFRINGE PRIVATE RIGHTS OF OTHERS. NO LIABILITY IS ASSUMED WITH RESPECT TO THE USE OF, OR FOR DAMAGES RESULTING FROM THE USE OF ANY INFORMATION, APPARATUS, METHOD, OR PROCESS DISCLOSED IN THESE DRAWINGS. DRAWINGS MADE AVAILABLE FOR INFORMATION TO BIDDER ARE NOT TO BE USED FOR OTHER PURPOSES AND ARE TO BE RETURNED UPON REQUEST OF THE FORWARDING CONTRACTOR.

NUMBER OF SECTION OR DETAIL
DRAWING ON WHICH SECTION OR DETAIL IS SHOWN OR TAKEN
SECTION AND DETAIL KEY

THIS DOCUMENT CONTROLLED BY
CHANGE CONTROL SYSTEM 4
ENGINEERING PROCEDURE SNS-ENG-G001

05/11/01 05:02:11 PM
j:\700_cadd\task_01\task_01_35\740_plot\l1_35_02.dgn