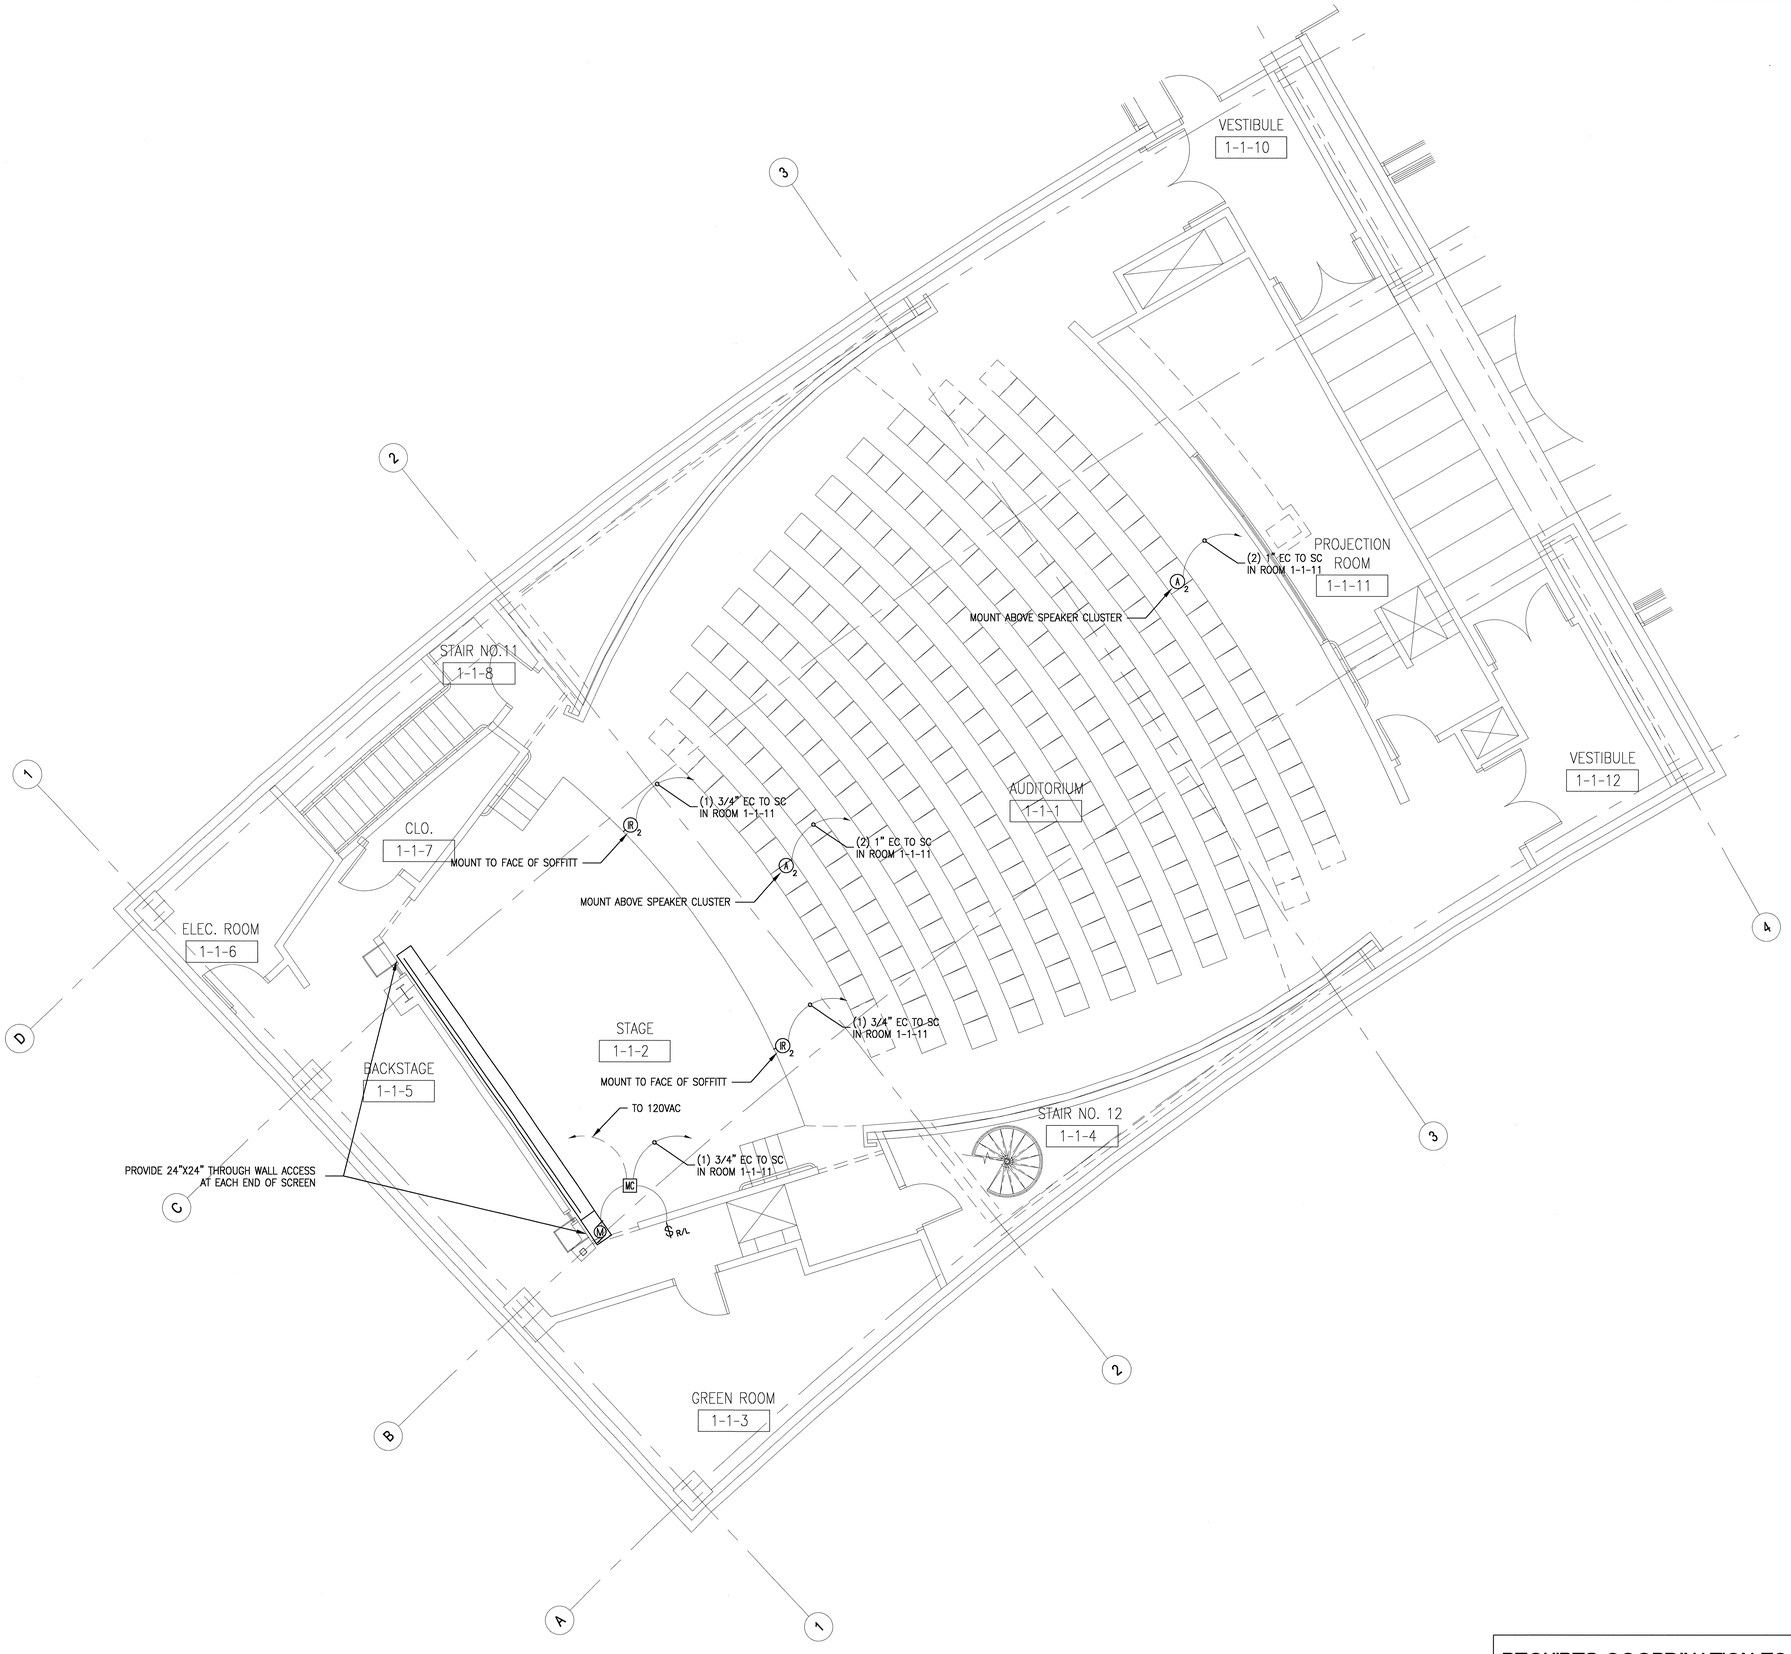

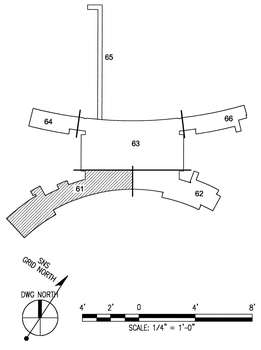

REQUIRES COORDINATION TO ELECTRICAL DRAWINGS

108031400-N8E-8600-A005-R00

Knight/Jacobs
Knight/Jacobs Joint Venture
701 Scarboro Road, MS 8253
Oak Ridge, TN 37830
865-241-9433
fax 865-241-3400

Shen Milsom & Wilke
2 North Riverside Plaza, Suite 1460
Chicago, Illinois 60606
TEL: 312-559-4585 FAX: 312-559-4585

© COPYRIGHT 2001 SNS, LLC, SOME RIGHTS RESERVED

UT-BATTELLE
Oak Ridge National Laboratory
managed for the DEPARTMENT OF ENERGY under
U.S. GOVERNMENT contract DE-AC05-000R22725
UT-BATTELLE, LLC, Oak Ridge, Tennessee

PROJECT NAME:
SPALLATION NEUTRON SOURCE
AUDITORIUM AUDIO VISUAL SYSTEMS
ELECTRICAL REQUIREMENTS
REFLECTED CEILING PLAN

1	48	49	50	PLANT	BLDG	FL	SH.	OF	TYPE	CLASS
3	N	X	X	8	8600	01	1	1	P	U
51		52		53	WBS					REV
NC		NA			1.8.3.14		N3.01.61			0

REV	CHANGE TYPE	CHANGE CONTROL SYSTEM	CHANGE REQUEST NUMBER	DESCRIPTION	DSN	CHK	DEPT	DATE	PE	DATE	PJ	DATE	REQ	DATE	UTB	DATE	RPE	RPE NO	DATE
0				Certified for Construction, May 15, 2001					RBD	11/1/01	DG	9/27/01				10/9/01			

REVISION OR ISSUE PURPOSE — REVISION APPROVALS

SC	AW	WRS	RL	WRS	BWJ	--	WRS	--	WAS
ST	CV	EC	EE	EM	IE	M	PD	SE	AR

SQUAD CHECK

RPE	DSN	
	DRW	
	CHK	
	DEPT	
	PE	10/1/01
	PJ	10/2/01
	REQ	
	UTB	10/9/01

ROBERT L. BARNES REGISTERED ARCHITECT TENNESSEE NO. 101-0000 STATE OF TENNESSEE
27. ALG. 01

DRAWING APPROVALS

NO REPRESENTATION OR WARRANTY, EXPRESSED OR IMPLIED, IS MADE AS TO THE ACCURACY, COMPLETENESS OR USEFULNESS OF THE INFORMATION OR STATEMENTS CONTAINED IN THESE DRAWINGS, OR THAT THE USE OR DISCLOSURE OF ANY INFORMATION, APPARATUS, METHOD, OR PROCESS DISCLOSED IN THESE DRAWINGS MAY NOT INFRINGE PRIVATE RIGHTS OF OTHERS. NO LIABILITY IS ASSUMED WITH RESPECT TO THE USE OF, OR FOR DAMAGES RESULTING FROM THE USE OF ANY INFORMATION, APPARATUS, METHOD, OR PROCESS DISCLOSED IN THESE DRAWINGS. DRAWINGS MADE AVAILABLE FOR INFORMATION TO BIDDER ARE NOT TO BE USED FOR OTHER PURPOSES AND ARE TO BE RETURNED UPON REQUEST OF THE FORWARDING CONTRACTOR.

NUMBER OF SECTION OR DETAIL
DRAWING ON WHICH SECTION OR DETAIL IS SHOWN OR TAKEN
SECTION AND DETAIL KEY

THIS DOCUMENT CONTROLLED BY
CHANGE CONTROL SYSTEM 4
ENGINEERING PROCEDURE SNS-ENG-G001