


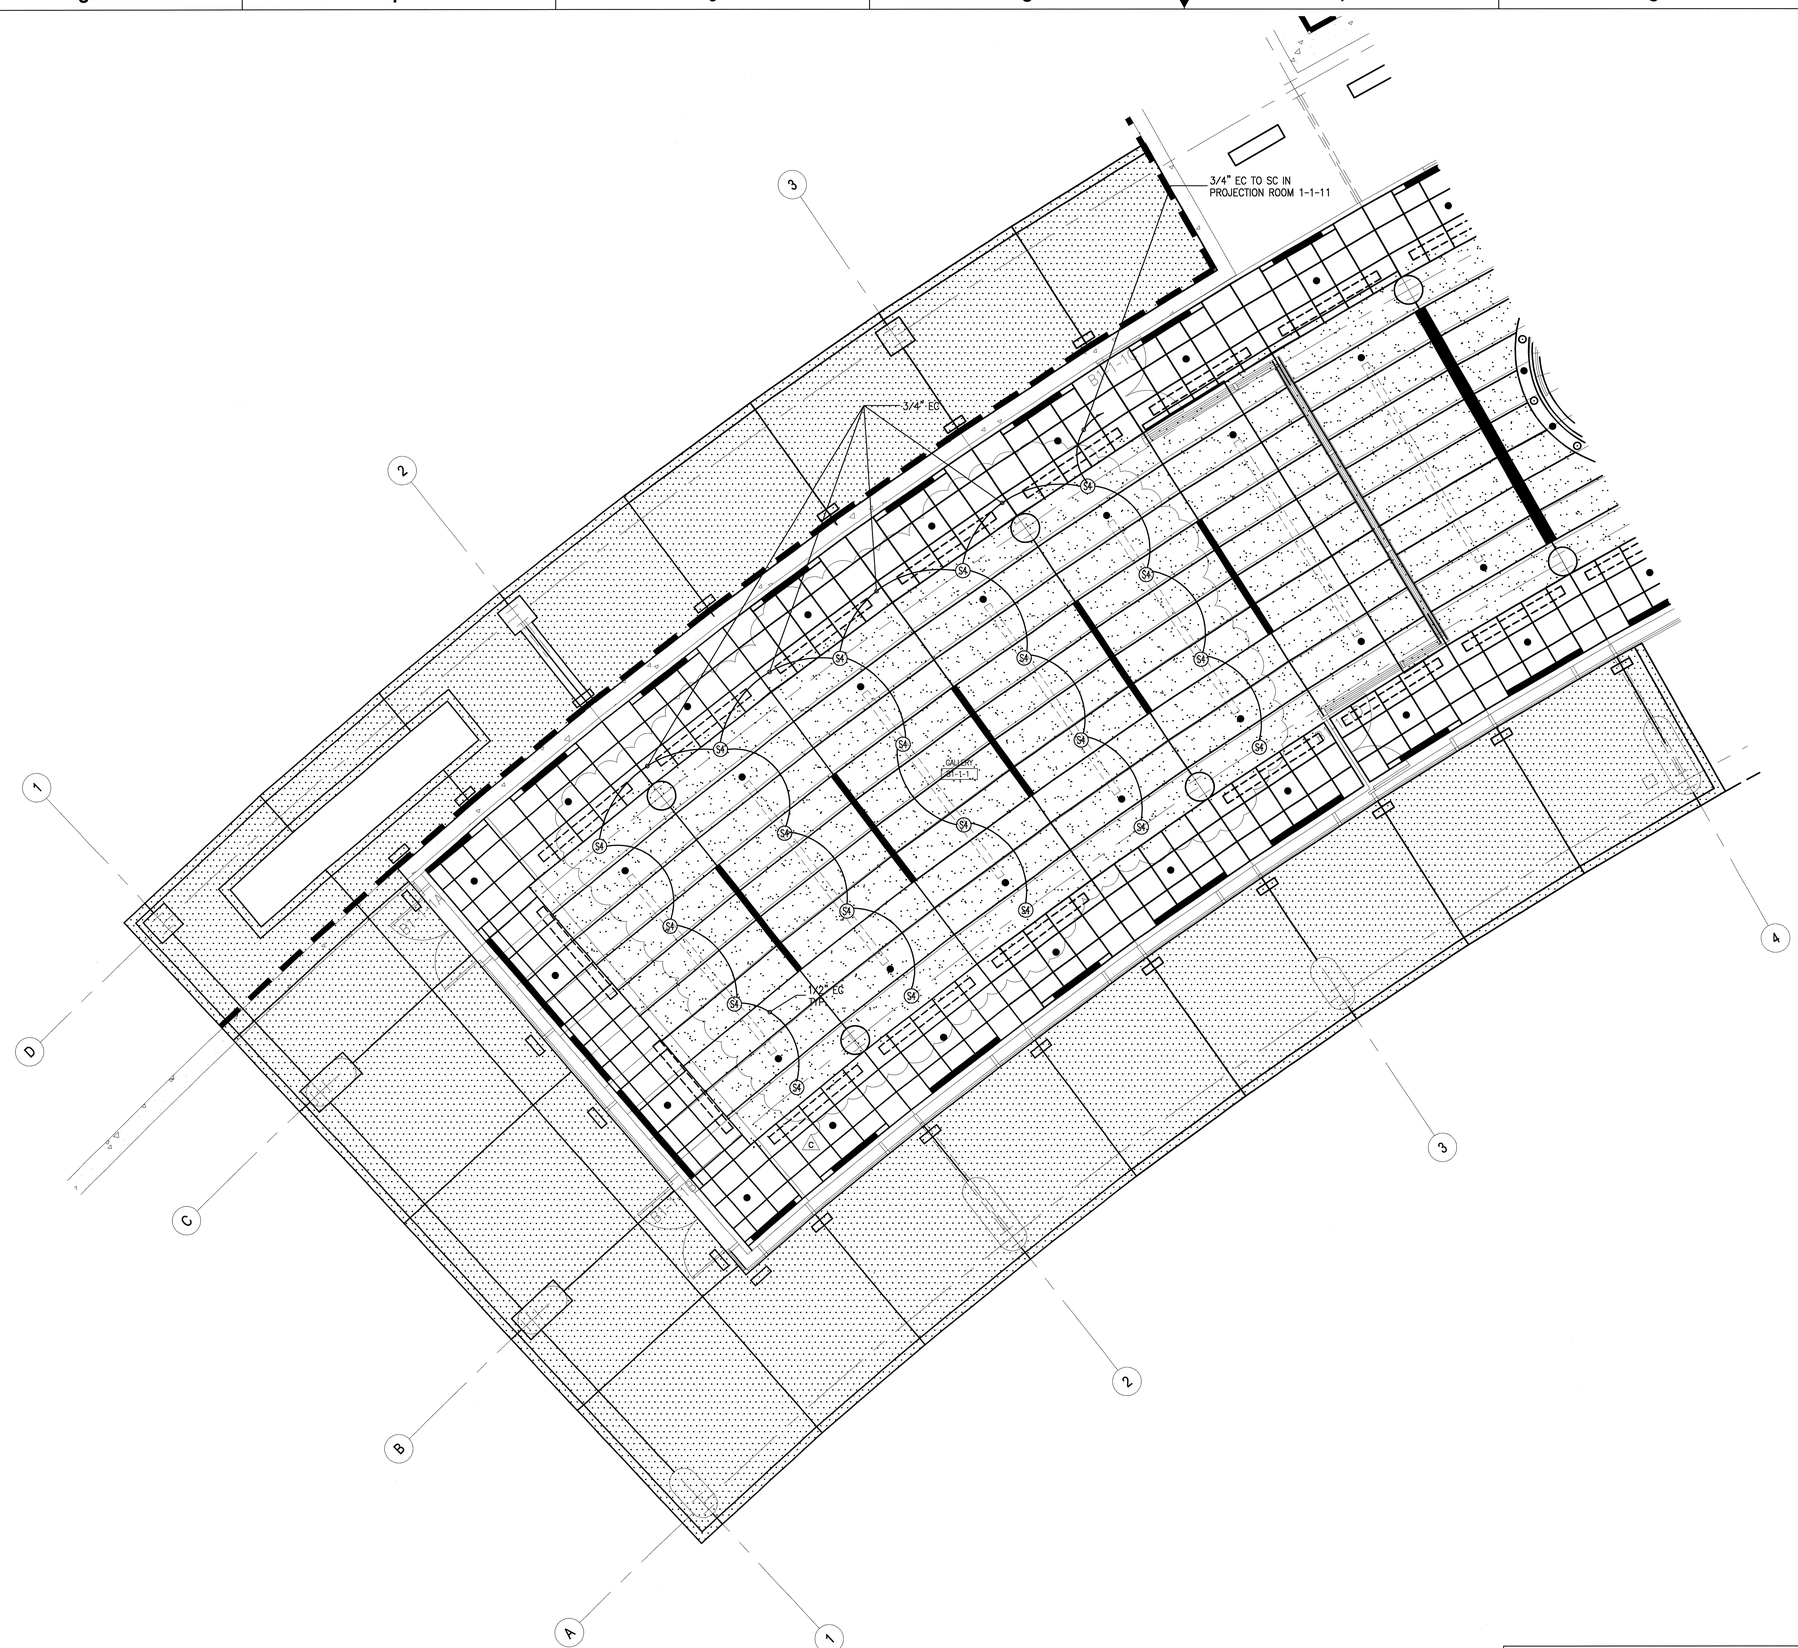


**REQUIRES COORDINATION TO ELECTRICAL DRAWINGS**

108031400-N8E-8600-A001-R00


Knight/Jacobs Joint Venture
701 Scarboro Road, MS 8253
Oak Ridge, TN 37830
865-241-9433
fax 865-241-3400

Shen Milsom & Wilke
2 North Riverside Plaza, Suite 1460
Chicago, Illinois 60606
TEL: 312-559-4585 FAX: 312-559-4585

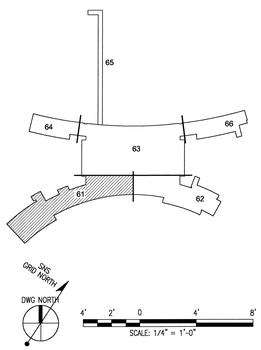
© COPYRIGHT 2001 SMW, ALL RIGHTS RESERVED

UT-BATTELLE

Oak Ridge National Laboratory
managed for the DEPARTMENT OF ENERGY under
U.S. GOVERNMENT contract DE-AC05-00OR22725
UT-BATTELLE, LLC, Oak Ridge, Tennessee

PROJECT NAME:

SPALLATION NEUTRON SOURCE
GALLERY AUDIO VISUAL SYSTEMS
ELECTRICAL REQUIREMENTS
REFLECTED CEILING PLAN

| 1 | 48 | 49 | 50 | PLANT | BLDG | FL | SH. | OF | TYPE | CLASS |
|---|---|---|---|---|---|---|---|---|---|---|
| 3 | N | X | X | 8 | 8600 | B1 | 1 | 1 | P | U |

| 51 | 52 | 53 | | | REV |
|---|---|---|---|---|---|
| NC | NA | | WBS 1.8.3.14 | N3.B1.61 | 0 |

| REV | CHANGE TYPE | CHANGE CONTROL SYSTEM | CHANGE REQUEST NUMBER | DESCRIPTION | DSN | CHK | DEPT | DATE | PE | DATE | PJ | DATE | REQ | DATE | UTB | DATE | RPE | RPE NO | DATE |
|---|---|---|---|---|---|---|---|---|---|---|---|---|---|---|---|---|---|---|---|
| 0 | | | | Certified for Construction, May 15, 2001 | | | | | [signature] | 10/1/01 | [signature] | 8/27/01 | | | [signature] | 10/3/01 | | | |

REVISION OR ISSUE PURPOSE — REVISION APPROVALS

| SC | AW | WRS | RL | WRS | BWJ | -- | WRS | -- | WAS |
|---|---|---|---|---|---|---|---|---|---|
| ST | CV | EC | EE | EM | IE | M | PD | SE | AR |

SQUAD CHECK

RPE

ROBERT L. BARNES
REGISTERED ARCHITECT
No. 102104
STATE OF TENNESSEE
27 AUG. 01

| REV. | DATE | DRAWING APPROVALS | |
|---|---|---|---|
| | | DSN | |
| | | DRW | |
| | | CHK | |
| | | DEPT | |
| | | PE | [signature] 10/1/01 |
| | | PJ | [signature] 8/27/01 |
| | | REQ | |
| | | UTB | [signature] 10/3/01 |

NO REPRESENTATION OR WARRANTY, EXPRESSED OR IMPLIED, IS MADE AS TO THE ACCURACY, COMPLETENESS OR USEFULNESS OF THE INFORMATION OR STATEMENTS CONTAINED IN THESE DRAWINGS, OR THAT THE USE OR DISCLOSURE OF ANY INFORMATION, APPARATUS, METHOD, OR PROCESS DISCLOSED IN THESE DRAWINGS MAY NOT INFRINGE PRIVATE RIGHTS OF OTHERS. NO LIABILITY IS ASSUMED WITH RESPECT TO THE USE OF, OR FOR DAMAGES RESULTING FROM THE USE OF ANY INFORMATION, APPARATUS, METHOD, OR PROCESS DISCLOSED IN THESE DRAWINGS. DRAWINGS MADE AVAILABLE FOR INFORMATION TO BIDDER ARE NOT TO BE USED FOR OTHER PURPOSES AND ARE TO BE RETURNED UPON REQUEST OF THE FORWARDING CONTRACTOR.

NUMBER OF SECTION OR DETAIL
DRAWING ON WHICH SECTION OR DETAIL IS SHOWN OR TAKEN
SECTION AND DETAIL KEY

THIS DOCUMENT CONTROLLED BY
CHANGE CONTROL SYSTEM 4
ENGINEERING PROCEDURE SNS-ENG-G001

AutoCAD