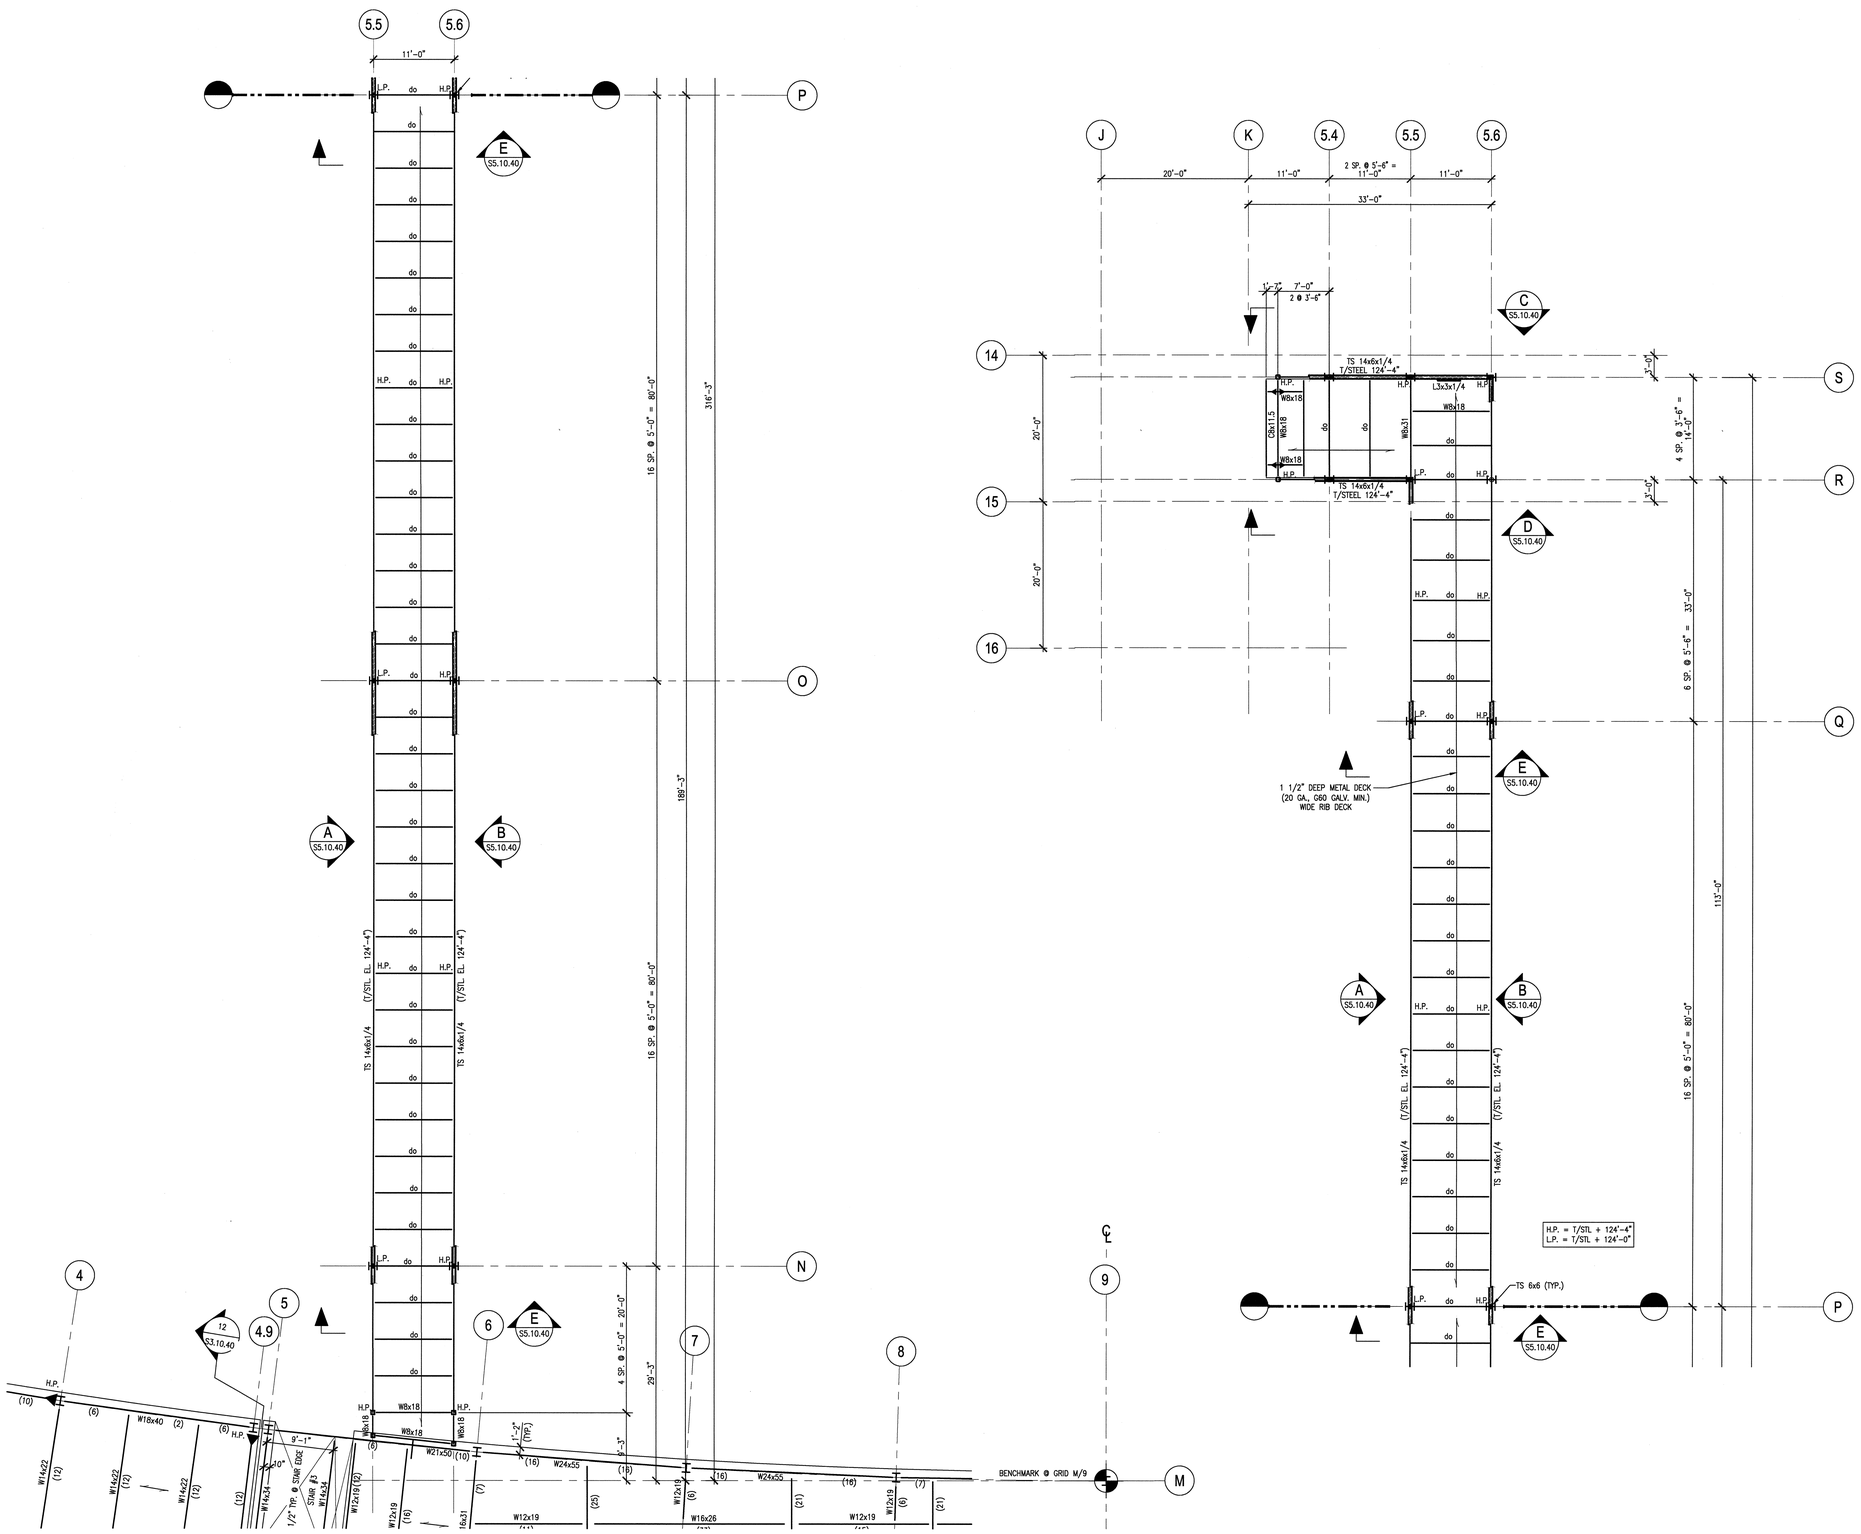

NOTES:

1.) WORK THIS DRAWING WITH S2.B1.65, S2.01.65, S4.20.46 & S5.10.40.

2.) ◄► DENOTES MOMENT CONNECTION

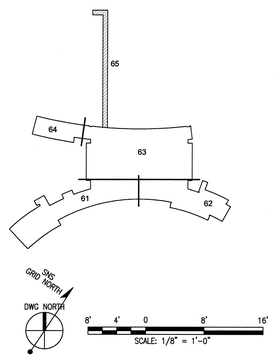

108031400-S8E-8620-A003

Knight Jacobs

Knight/Jacobs Joint Venture
701 Scarboro Road, MS 8253
Oak Ridge, TN 37830

865-241-9433
fax 865-241-3400

KNIGHT
Knight Advanced Technology
549 West Randolph Street
Chicago, IL 60661

UT-BATTELLE

Oak Ridge National Laboratory
managed for the DEPARTMENT OF ENERGY under
U.S. GOVERNMENT contract DE-AC05-00OR22725
UT-BATTELLE, LLC. • Oak Ridge, Tennessee

PROJECT NAME:

SPALLATION NEUTRON SOURCE

CENTRAL LAB AND OFFICE BUILDING
BID ALT #2 - PEDESTRIAN BRIDGE ROOF FRAMING
LEVEL 3,SECTOR 65

1	48	49	50	PLANT	BLDG	FL	SH.	OF	TYPE	CLASS
3	S	X	X	8	8620		1	1	P	U
51		52		53	WBS					REV
NC		NA			1.8.3.14		S2.03.65			0

DSN	W. SONNA	12/20/01
DRW	T. DEADY	12/20/01
CHK	R. WALKINGTON	12/20/01
DEPT		
PE		12/20/01
PJ		12/20/01
REQ		
REV. 0	DATE 12/20/01	UTB 12/20/01

RPE — JOHN BUSCH — REGISTERED ENGINEER — AGRICULTURE — COMMISSION NO. 23236 — STATE OF TENNESSEE

DRAWING APPROVALS

REV	CHANGE TYPE	CHANGE CONTROL SYSTEM	CHANGE REQUEST NUMBER	DESCRIPTION	DSN	CHK	DEPT
0				CERTIFIED FOR CONSTRUCTION – 12/20/01	RW	JJB	

REVISION OR ISSUE PURPOSE

DATE	PE	DATE	PJ	DATE	REQ	DATE	UTB	DATE	RPE	RPE NO	DATE
	12/20/01		12/20/01				12/20/01	JJB	23236		12/20/01

REVISION APPROVALS

RW	AW	BWJ	PD	BWJ	BWJ	--	BWJ	--	ED
ST	CV	EC	EE	EM	IE	M	PD	SE	AR

SQUAD CHECK

NO REPRESENTATION OR WARRANTY, EXPRESSED OR IMPLIED, IS MADE AS TO THE ACCURACY, COMPLETENESS OR USEFULNESS OF THE INFORMATION OR STATEMENTS CONTAINED IN THESE DRAWINGS, OR THAT THE USE OR DISCLOSURE OF ANY INFORMATION, APPARATUS, METHOD, OR PROCESS DISCLOSED IN THESE DRAWINGS MAY NOT INFRINGE PRIVATE RIGHTS OF OTHERS. NO LIABILITY IS ASSUMED WITH RESPECT TO THE USE OF, OR FOR DAMAGES RESULTING FROM THE USE OF ANY INFORMATION, APPARATUS, METHOD, OR PROCESS DISCLOSED IN THESE DRAWINGS. DRAWINGS MADE AVAILABLE FOR INFORMATION TO BIDDER ARE NOT TO BE USED FOR OTHER PURPOSES AND ARE TO BE RETURNED UPON REQUEST OF THE FORWARDING CONTRACTOR.

NUMBER OF SECTION OR DETAIL

DRAWING ON WHICH SECTION OR DETAIL IS SHOWN OR TAKEN

SECTION AND DETAIL KEY

THIS DOCUMENT CONTROLLED BY

CHANGE CONTROL SYSTEM 4

ENGINEERING PROCEDURE SNS-ENG-0001

Date: 12/17/2001 Time: 16:30:04
Username: DGD010
DN=F,VS,2PRIMEDEV,7000/700,CADD/SCM_DEV/AC,PJ=CAD,PJ=CD/22-03-03.DWG