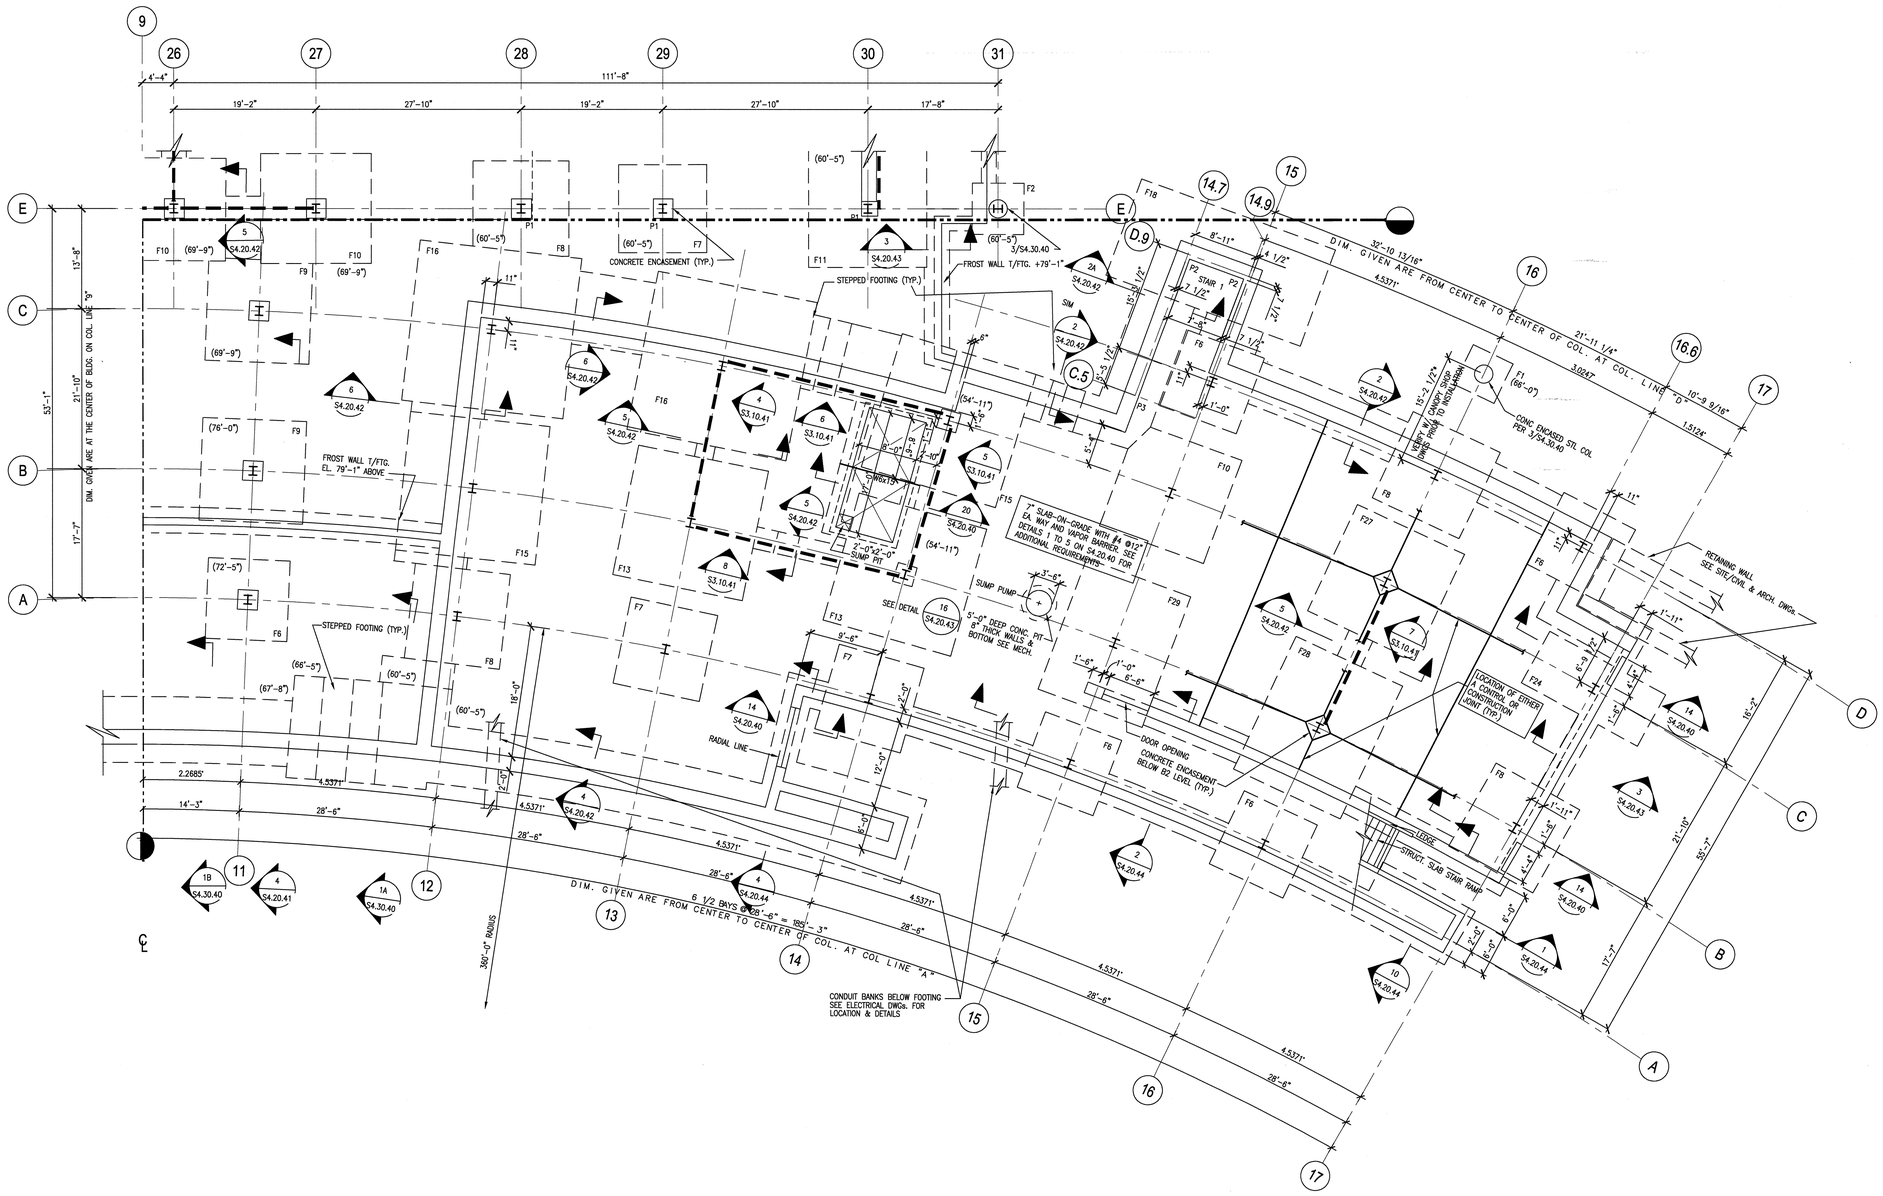

NOTES:

1.) TOP OF SLAB ON GRADE EL. 61'-11" U.N.O.
2.) TOP OF PERIMETER WALL FOOTINGS EL. 60'-5" U.N.O.
3.) TOP OF INTERIOR COLUMN FOOTINGS EL. 60'-5" U.N.O.
4.) TOP OF EXTERIOR COLUMN FOOTINGS EL. 60'-5" U.N.O.
5.) (0'-0") – INDICATES T/FOOTING ELEVATION.
6.) CENTER FOOTINGS & PIERS ON GRID CENTERLINES, U.N.O.
7.) F1 – DENOTES SPREAD FOOTING, SEE SPREAD FOOTING SCHEDULE ON S4.30.40
8.) ▬ ▬ ▬ DENOTES BRACING LOCATION
9.) SEE COLUMN SCHEDULE, SHT. S5.30.40 FOR COLUMN, BASE PLATE & ANCHOR BOLT SIZES.
10.) SEE ARCH. DWGS. FOR LOCATION AND EXTENT OF ARCHITECTURAL CONCRETE.
11.) WALLS ARE NOT CURVED; PROVIDE 3 EQUAL STRAIGHT SEGMENTS BETWEEN COLUMN LINES, TYP. SEE DETAIL 14/S4.20.43
12.) P1– DENOTES PIER. SEE SCHEDULE 8/S4.30.40
13.) TYPICAL WALL CORNER DETAILS, SEE 19/S4.20.40
14.) TYPICAL EQUIPMENT PAD DETAIL, SEE 7/S4.20.40

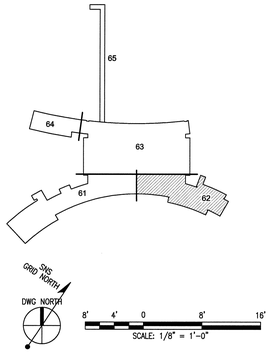

108031400-S8E-8600-A007

Knight/Jacobs Joint Venture
701 Scarboro Road, MS 8253
Oak Ridge, TN 37830
865-241-9433
fax 865-241-3400

KNIGHT
Knight Advanced Technology
249 West Randolph Street
Chicago, IL 60661

UT-BATTELLE
Oak Ridge National Laboratory
managed for the DEPARTMENT OF ENERGY under U.S. GOVERNMENT contract DE-AC05-00OR22725
UT-BATTELLE, LLC. • Oak Ridge, Tennessee

PROJECT NAME:
SPALLATION NEUTRON SOURCE
CENTRAL LAB AND OFFICE BUILDING
FOUNDATION PLAN
LEVEL B2, SECTOR 62

1	48	49	50	PLANT	BLDG	FL	SH.	OF	TYPE	CLASS
3	S	X	X	8	8600		1	1	P	U

51	52	53		
NC	NA		WBS 1.8.3.14	S2.B2.62 REV 2

RPE		
DSN	W. SONNA	5/15/01
DRW	T. DEADY	5/15/01
CHK	R. WALKINGTON	5/15/01
DEPT		
PE	C.L. GARREN	9/6/01
PJ	J. STELLERN	8/21/01
REQ		
REV. 2 DATE 12/20/01 UTB	J.R. LAWSON	9/25/01

DRAWING APPROVALS

REV	TRANSMITTAL TYPE	CHANGE CONTROL SYSTEM	CHANGE REQUEST NUMBER	DESCRIPTION	DSN	CHK	DEPT	DATE	PE	DATE	PJ	DATE	REQ	DATE	UTB	DATE	RPE	RPE NO	DATE	ST	CV	EC	EE	EM	IE	M	PD	SE	AR
2				CERTIFIED FOR CONSTRUCTION – 12/20/01	RW	JJB			RW	12/20/01	JM	12/20/01			JRL	12/20/01	JJB	23236	12/20/01	RW	AW	BWJ	PD	BWJ	BWJ	---	BWJ	---	ED
1				CERTIFIED FOR CONSTRUCTION – MAY 15, 2001	WLS	SC			CLC	9/6/01	US	8/21/01			JRL	9/25/01	JJB	23236	12/20/01	SC	AW	WRS	RL	WRS	BWJ	---	WRS	---	WAS
0				CERTIFIED FOR CONSTRUCTION – OCTOBER 25, 2000	WLS	SC											JJB	23236	10/25/00	SC		WRS	RL	WRS	BWJ	---	WRS	---	WAS

REVISION OR ISSUE PURPOSE — REVISION APPROVALS — SQUAD CHECK

NO REPRESENTATION OR WARRANTY, EXPRESSED OR IMPLIED, IS MADE AS TO THE ACCURACY, COMPLETENESS OR USEFULNESS OF THE INFORMATION OR STATEMENTS CONTAINED IN THESE DRAWINGS, OR THAT THE USE OR DISCLOSURE OF ANY INFORMATION, APPARATUS, METHOD, OR PROCESS DISCLOSED IN THESE DRAWINGS MAY NOT INFRINGE PRIVATE RIGHTS OF OTHERS. NO LIABILITY IS ASSUMED WITH RESPECT TO THE USE OF, OR FOR DAMAGES RESULTING FROM THE USE OF ANY INFORMATION, APPARATUS, METHOD, OR PROCESS DISCLOSED IN THESE DRAWINGS. DRAWINGS MADE AVAILABLE FOR INFORMATION TO BIDDER ARE NOT TO BE USED FOR OTHER PURPOSES AND ARE TO BE RETURNED UPON REQUEST OF THE FORWARDING CONTRACTOR.

NUMBER OF SECTION OR DETAIL
DRAWING ON WHICH SECTION OR DETAIL IS SHOWN OR TAKEN
SECTION AND DETAIL KEY

THIS DOCUMENT CONTROLLED BY
CHANGE CONTROL SYSTEM 4
ENGINEERING PROCEDURE SNS-ENG-G001

Date: 12/13/2001 Time: 16:44:56
Username: JOSHUTE
Filename: P:\SNS\PROJECTS\7000\700_CAD\CADA_CD\740_PLU\P2D-B2-B2.DWG