


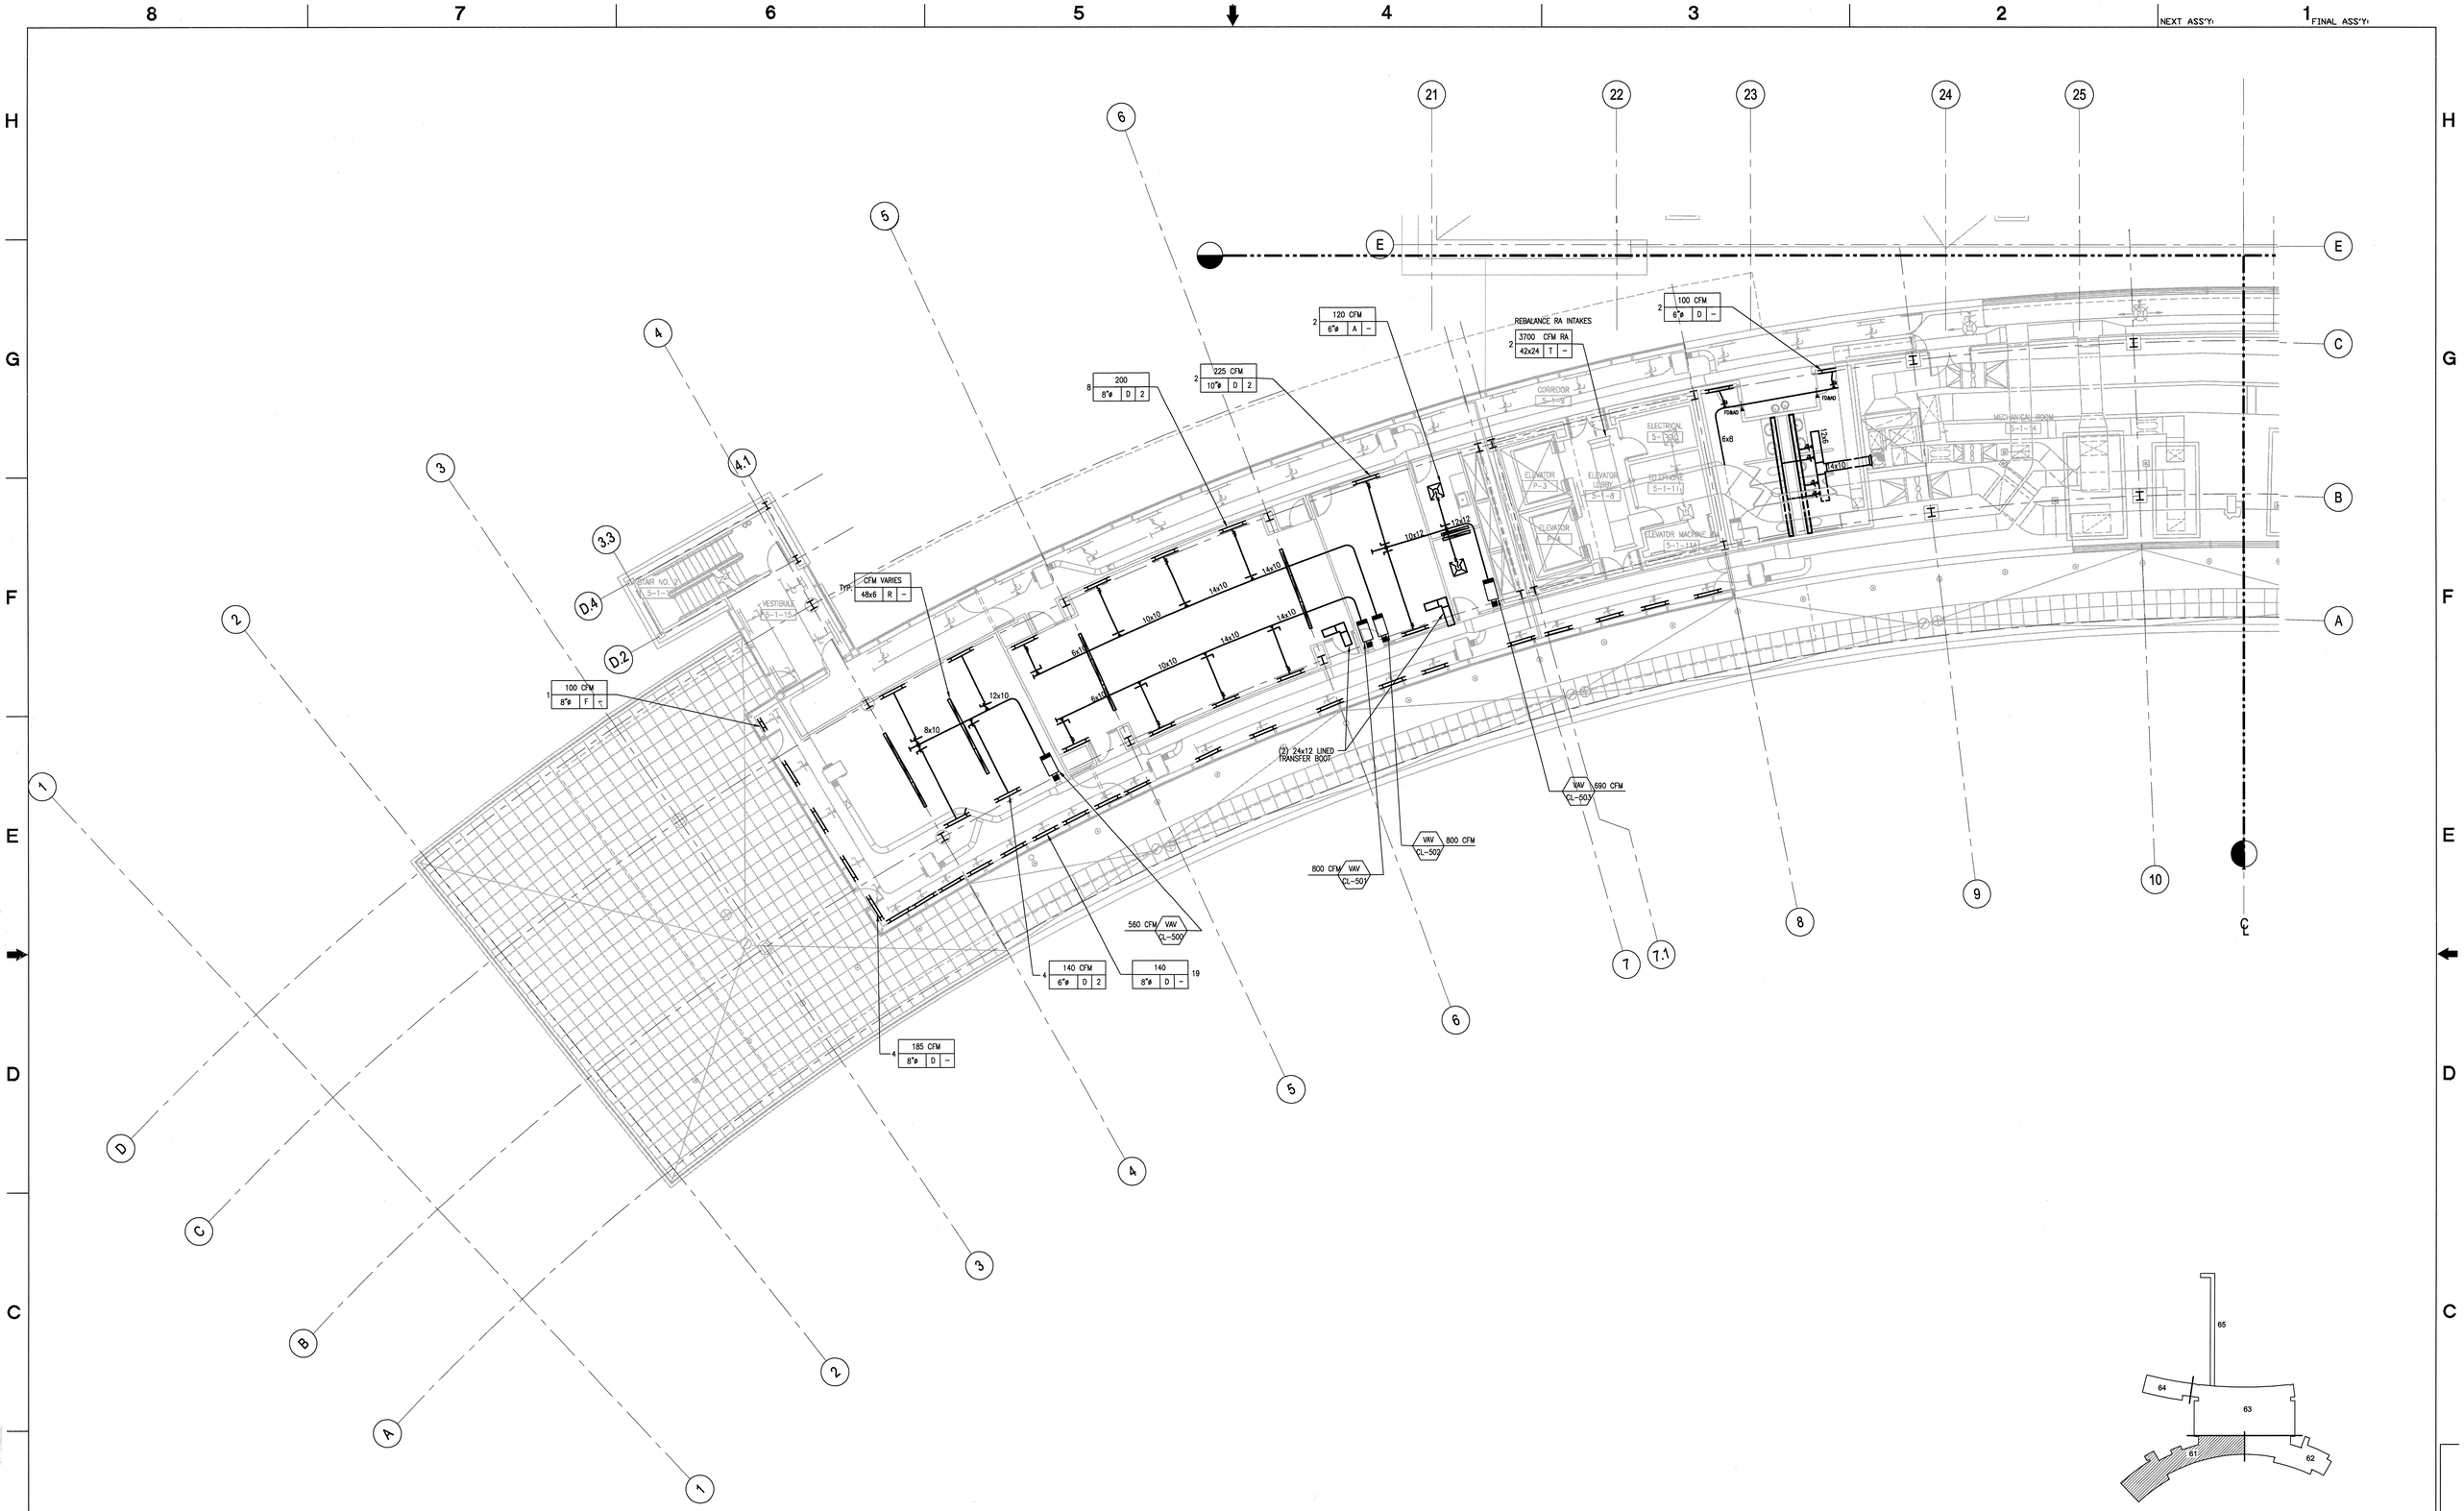


108031400-H8E-8600-A110

Knight/Jacobs Joint Venture
701 Scarboro Road, MS 8253
Oak Ridge, TN 37830
865-241-9433
fax 865-241-3400

KNIGHT
Knight Advanced Technology
240 West Randolph Street
Chicago, IL 60601

UT-BATTELLE
Oak Ridge National Laboratory
managed for the DEPARTMENT OF ENERGY under
U.S. GOVERNMENT contract DE-AC05-000R22725
UT-BATTELLE, LLC. ◆ Oak Ridge, Tennessee
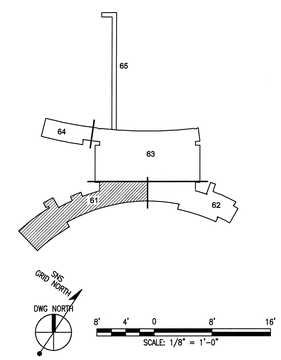
| | | |
|---|---|---|
| DSN | K. HARAZIN | 12/20/01 |
| DRW | R. WATSON | 12/20/01 |
| CHK | B. JOHNSON | 12/20/01 |
| DEPT | | |
| PE | | 12/20/01 |
| PJ | | 12/20/01 |
| REQ | | |
| UTB | | 12/26/01 |

RPE
BRUCE W. JOHNSON REGISTERED ENGINEER No. 101858 STATE OF TENNESSEE
0 REV. 12/20/01 DATE
DRAWING APPROVALS

PROJECT NAME:
SPALLATION NEUTRON SOURCE
CENTRAL LAB AND OFFICE BUILDING
VENTILATION FLOOR PLAN
LEVEL 5, SECTOR 61 - ALTERNATE #1B

| 1 | 48 | 49 | 50 | PLANT | BLDG | FL | SH. | OF | TYPE | CLASS |
|---|---|---|---|---|---|---|---|---|---|---|
| 3 | H | X | X | 8 | 8600 | | 1 | 1 | P | U |

| 51 | 52 | 53 | | | |
|---|---|---|---|---|---|
| NC | NA | | WBS 1.8.3.14 | H2.05.61.A1 | REV 0 |

| REV | CHANGE TYPE | CHANGE CONTROL SYSTEM | CHANGE REQUEST NUMBER | DESCRIPTION | DSN | CHK | DEPT |
|---|---|---|---|---|---|---|---|
| 0 | | | | CERTIFIED FOR CONSTRUCTION – 12/20/01 | RTW | KJH | |

REVISION OR ISSUE PURPOSE

| DATE | PE | DATE | PJ | DATE | REQ | DATE | UTB | DATE | RPE | RPE NO | DATE |
|---|---|---|---|---|---|---|---|---|---|---|---|
| 12/20/01 | | 12/20/01 | | 12/20/01 | | 12/20/01 | | BWJ | 105869 | 12/20/01 | |

REVISION APPROVALS

| RW | AW | BWJ | PD | BWJ | BWJ | -- | BWJ | -- | ED |
|---|---|---|---|---|---|---|---|---|---|
| ST | CV | EC | EE | EM | IE | M | PD | SE | AR |

SQUAD CHECK

NO REPRESENTATION OR WARRANTY, EXPRESSED OR IMPLIED, IS MADE AS TO THE ACCURACY, COMPLETENESS OR USEFULNESS OF THE INFORMATION OR STATEMENTS CONTAINED IN THESE DRAWINGS, OR THAT THE USE OR DISCLOSURE OF ANY INFORMATION, APPARATUS, METHOD, OR PROCESS DISCLOSED IN THESE DRAWINGS MAY NOT INFRINGE PRIVATE RIGHTS OF OTHERS. NO LIABILITY IS ASSUMED WITH RESPECT TO THE USE OF, OR FOR DAMAGES RESULTING FROM THE USE OF ANY INFORMATION, APPARATUS, METHOD, OR PROCESS DISCLOSED IN THESE DRAWINGS. DRAWINGS MADE AVAILABLE FOR INFORMATION TO BIDDER ARE NOT TO BE USED FOR OTHER PURPOSES AND ARE TO BE RETURNED UPON REQUEST OF THE FORWARDING CONTRACTOR.

NUMBER OF SECTION OR DETAIL
DRAWING ON WHICH SECTION OR DETAIL IS SHOWN OR TAKEN
SECTION AND DETAIL KEY

THIS DOCUMENT CONTROLLED BY
CHANGE CONTROL SYSTEM 4
ENGINEERING PROCEDURE SNS-ENG-0001

Date: 12/13/2001
Time: 18:21:12
CAD FILE: C:\BLUEPRINTS\8600\H8E_CAD\H8E_A\H2_05\H2-05-61-A1.DWG

AutoCAD