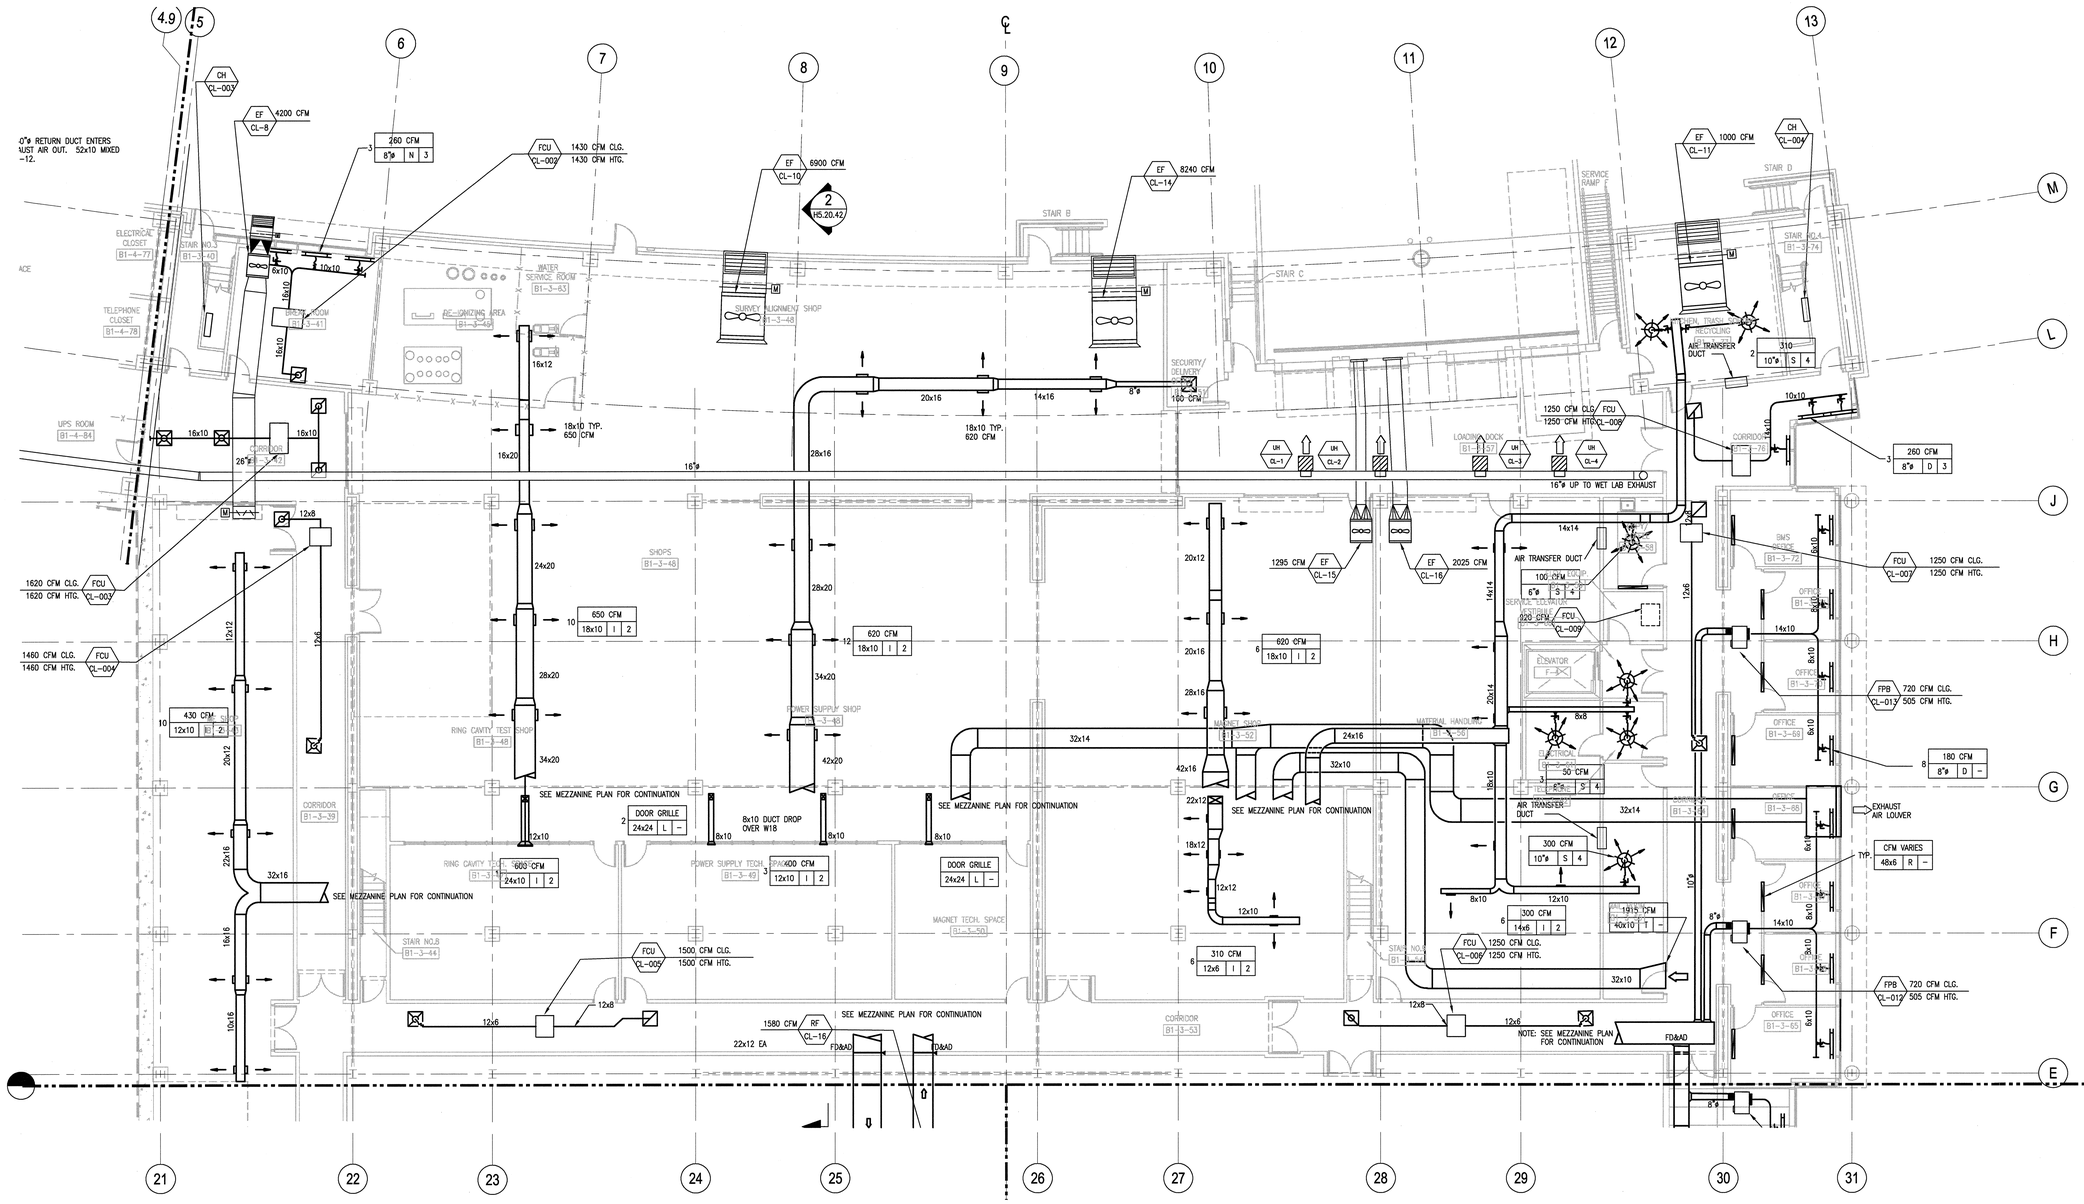

1 FLOOR PLAN
H2.B1.63 SCALE: 1/8" = 1'-0"

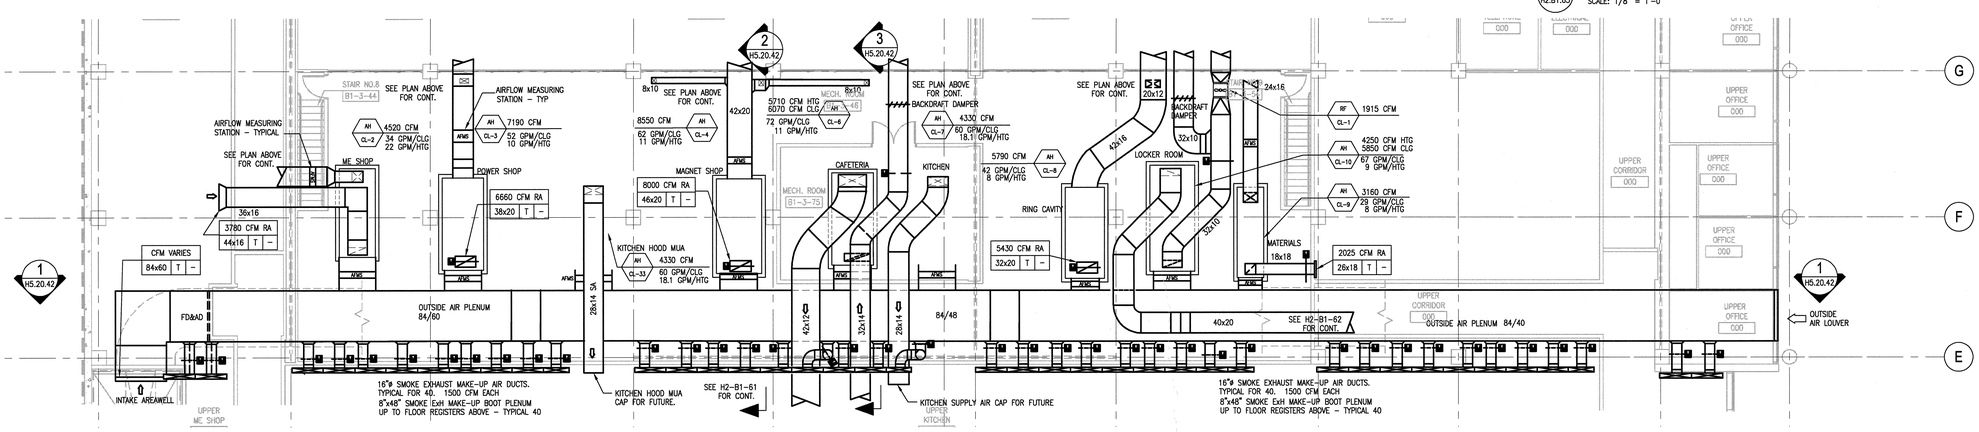

2 MEZZANINE PLAN
H2.B1.63 SCALE: 1/8" = 1'-0"

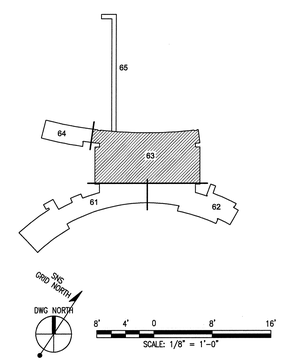

NO REPRESENTATION OR WARRANTY, EXPRESSED OR IMPLIED, IS MADE AS TO THE ACCURACY, COMPLETENESS OR USEFULNESS OF THE INFORMATION OR STATEMENTS CONTAINED IN THESE DRAWINGS, OR THAT THE USE OR DISCLOSURE OF ANY INFORMATION, APPARATUS, METHOD, OR PROCESS DISCLOSED IN THESE DRAWINGS MAY NOT INFRINGE PRIVATE RIGHTS OF OTHERS. NO LIABILITY IS ASSUMED WITH RESPECT TO THE USE OF, OR FOR DAMAGES RESULTING FROM THE USE OF ANY INFORMATION, APPARATUS, METHOD, OR PROCESS DISCLOSED IN THESE DRAWINGS. DRAWINGS MADE AVAILABLE FOR INFORMATION TO BIDDER ARE NOT TO BE USED FOR OTHER PURPOSES AND ARE TO BE RETURNED UPON REQUEST OF THE FORWARDING CONTRACTOR.

NUMBER OF SECTION OR DETAIL
DRAWING ON WHICH SECTION OR DETAIL IS SHOWN OR TAKEN
SECTION AND DETAIL KEY

THIS DOCUMENT CONTROLLED BY
CHANGE CONTROL SYSTEM 4
ENGINEERING PROCEDURE SNS-ENG-G001

REV	CHANGE TYPE	CHANGE CONTROL SYSTEM	CHANGE REQUEST NUMBER	DESCRIPTION	DSN	CHK	DEPT	DATE	PE	DATE	PJ	DATE	REQ	DATE	UTB	DATE	RPE	RPE NO	DATE	RW	AW	BWJ	PD	BWJ	BWJ	--	BWJ	--	ED	RPE	DSN	M. CORNELIUS	05/15/01
1				CERTIFIED FOR CONSTRUCTION – 12/20/01	RTW	KJH			CLG	9/6/01	JS	8/21/01			JRL	9/25/01	BWJ	105869	12/20/01	SC	AW	WRS	RL	WRS	BWJ	--	WRS	--	WAS		DRW	R. WATSON	05/15/01
0				CERTIFIED FOR CONSTRUCTION – MAY 15, 2001	RTW	KJH											BWJ	105869	5/15/01	ST	CV	EC	EE	EM	IE	M	PD	SE	AR		CHK	B. JOHNSON	05/15/01
																														DEPT			
																														PE	C.L. GARREN	9/6/01
																														PJ	J. STELLERN	08/21/01
																														REQ			
																														UTB	J.R. LAWSON	09/25/01

REVISION OR ISSUE PURPOSE — REVISION APPROVALS — SQUAD CHECK

RPE: NICHOLAS W. JOHNSON, REGISTERED ENGINEER, MECHANICAL, NO. 001015, COMMONWEALTH OF KENTUCKY, STATE OF TENNESSEE
REV. 1 DATE 12/20/01
DRAWING APPROVALS

108031400-H8E-8600-A035

Knight Jacobs
Knight/Jacobs Joint Venture
701 Scarboro Road, MS 8253
Oak Ridge, TN 37830
865-241-9433
fax 865-241-3400

KNIGHT
Knight Advanced Technology
245 West Ohio Street, Chicago, IL 60661

UT-BATTELLE
Oak Ridge National Laboratory
managed for the DEPARTMENT OF ENERGY under U.S. GOVERNMENT contract DE-AC05-00OR22725
UT-BATTELLE, LLC. • Oak Ridge, Tennessee

PROJECT NAME:
SPALLATION NEUTRON SOURCE
CENTRAL LAB AND OFFICE BUILDING
VENTILATION FLOOR PLAN
LEVEL B1, SECTOR 63

1	48	49	50	PLANT	BLDG	FL	SH.	OF	TYPE	CLASS
3	H	X	X	8	8600		1	1	P	U
51	52	53	WBS							REV
NC	NA		1.8.3.14						H2.B1.63	1

Date: 12/13/2001
Time: 18:18:53
CN=T_JACOBRADDER,OU=SNS,O=UT-BATTELLE,C=US