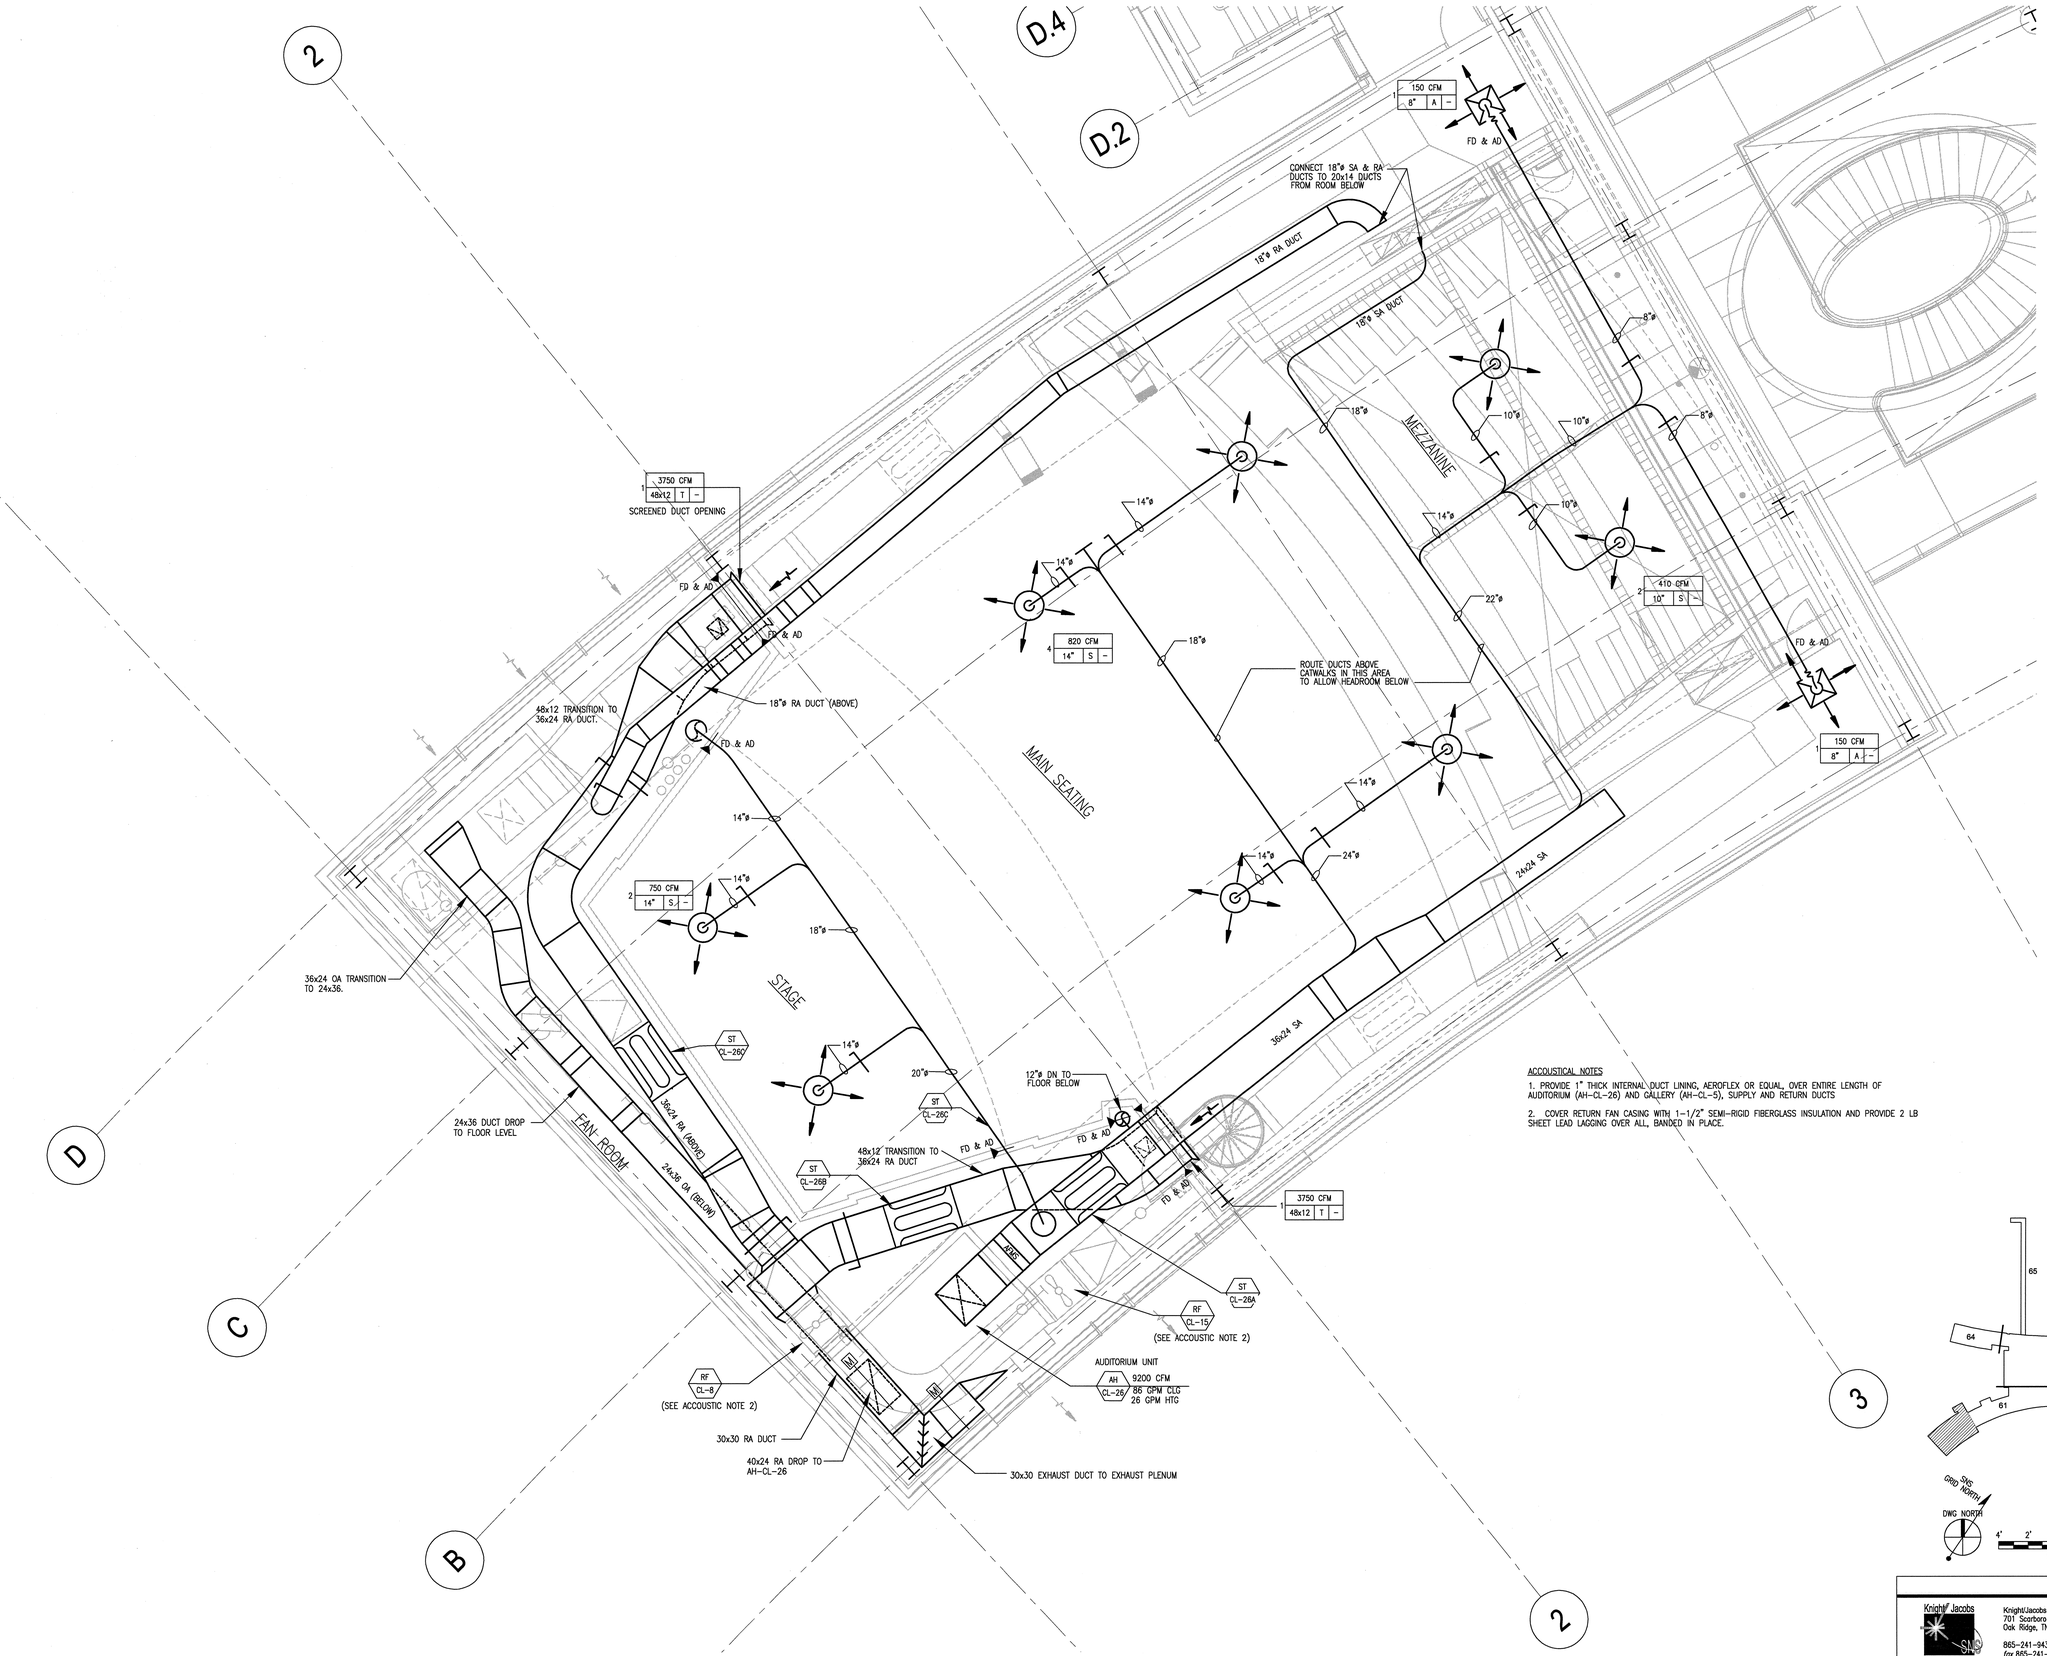

ACCOUSTICAL NOTES

1. PROVIDE 1" THICK INTERNAL DUCT LINING, AEROFLEX OR EQUAL, OVER ENTIRE LENGTH OF AUDITORIUM (AH-CL-26) AND GALLERY (AH-CL-5), SUPPLY AND RETURN DUCTS

2. COVER RETURN FAN CASING WITH 1-1/2" SEMI-RIGID FIBERGLASS INSULATION AND PROVIDE 2 LB SHEET LEAD LAGGING OVER ALL, BANDED IN PLACE.

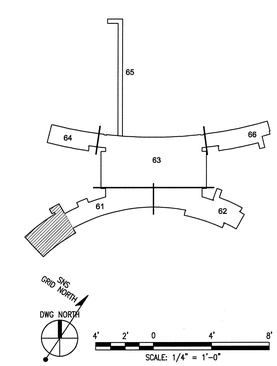

108031400-H8E-8600-A121

Knight/Jacobs Joint Venture
701 Scarboro Road, MS 8253
Oak Ridge, TN 37830
865-241-9433
fax 865-241-3400

KNIGHT
Knight Advanced Technology
540 West Randolph Street
Chicago, IL 60661

UT-BATTELLE
Oak Ridge National Laboratory
managed for the DEPARTMENT OF ENERGY under
U.S. GOVERNMENT contract DE-AC05-00OR22725
UT-BATTELLE, LLC. ◆ Oak Ridge, Tennessee

PROJECT NAME:
SPALLATION NEUTRON SOURCE
CENTRAL LAB AND OFFICE BUILDING
ENLARGED PLANS
AUDITORIUM UPPER LEVEL HVAC - ALT. #1E

1	48	49	50	PLANT	BLDG	FL	SH.	OF	TYPE	CLASS
3	H	X	X	8	8600		1	1	P	U

51	52	53	WBS		REV
NC	NA		1.8.3.14	H4.10.43.A1	0

DSN	K. HARAZIN	12/20/01
DRW	R. WATSON	12/20/01
CHK	B. JOHNSON	12/20/01
DEPT		
PE		12/20/01
PD		12/20/01
REQ		
UTB		12/20/01

RPE
BRUCE N. JOHNSON
LICENSED ENGINEER
AGRICULTURE
NO. 0010088
STATE OF TENNESSEE
0 12/20/01
REV. DATE
DRAWING APPROVALS

REV	CHANGE TYPE	CHANGE CONTROL SYSTEM	CHANGE REQUEST NUMBER	DESCRIPTION	DSN	CHK	DEPT
0				CERTIFIED FOR CONSTRUCTION – 12/20/01	RTW	KJH	

REVISION OR ISSUE PURPOSE

DATE	PE	DATE	PD	DATE	REQ	DATE	UTB	DATE	RPE	RPE NO	DATE
	12/18/01		12/18/01				12/20/01		BWJ	105869	12/20/01

REVISION APPROVALS

RW	AW	BWJ	PD	BWJ	BWJ	--	BWJ	--	ED
ST	CV	EC	EE	EM	IE	M	PD	SE	AR

SQUAD CHECK

NO REPRESENTATION OR WARRANTY, EXPRESSED OR IMPLIED, IS MADE AS TO THE ACCURACY, COMPLETENESS OR USEFULNESS OF THE INFORMATION OR STATEMENTS CONTAINED IN THESE DRAWINGS, OR THAT THE USE OR DISCLOSURE OF ANY INFORMATION, APPARATUS, METHOD, OR PROCESS DISCLOSED IN THESE DRAWINGS MAY NOT INFRINGE PRIVATE RIGHTS OF OTHERS. NO LIABILITY IS ASSUMED WITH RESPECT TO THE USE OF, OR FOR DAMAGES RESULTING FROM THE USE OF ANY INFORMATION, APPARATUS, METHOD, OR PROCESS DISCLOSED IN THESE DRAWINGS. DRAWINGS MADE AVAILABLE FOR INFORMATION TO BIDDER ARE NOT TO BE USED FOR OTHER PURPOSES AND ARE TO BE RETURNED UPON REQUEST OF THE FORWARDING CONTRACTOR.

NUMBER OF SECTION OR DETAIL
DRAWING ON WHICH SECTION OR DETAIL IS SHOWN OR TAKEN
SECTION AND DETAIL KEY

THIS DOCUMENT CONTROLLED BY
CHANGE CONTROL SYSTEM 4
ENGINEERING PROCEDURE SNS-ENG-0001

Date: 12/21/2001 Time: 18:13:38
Username: BWJOHNSON
CH-F:_WJ0JOHNSEDTD_V8001100_0A0D1W8K_0B1W2_PLOT(H-13-12-A1.DWG

AutoCAD