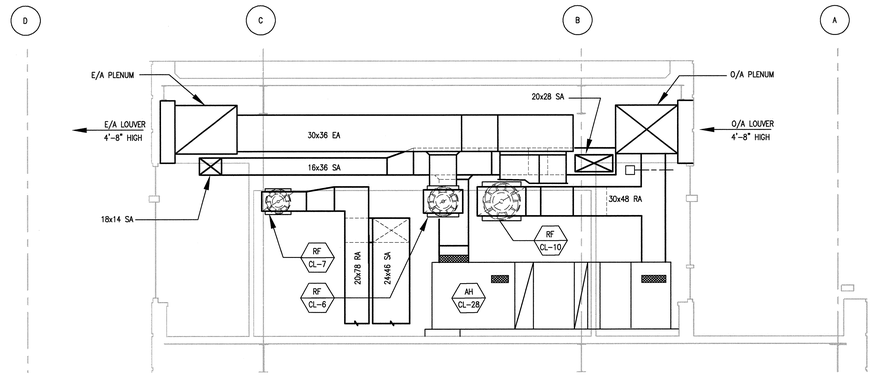

1 OFFICE PENTHOUSE SECTION
H2.05.61 SCALE: 1/4"=1'-0"

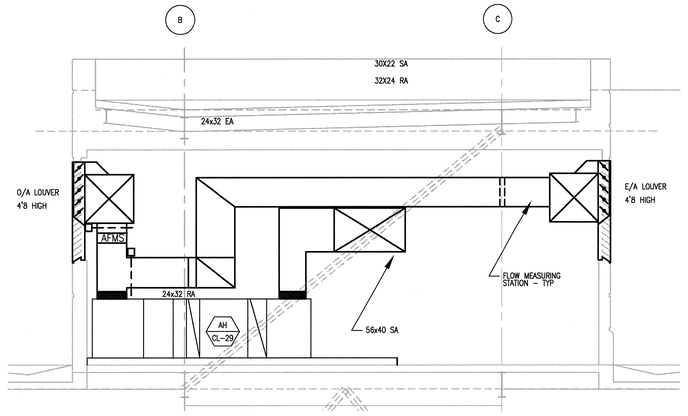

2 OFFICE PENTHOUSE SECTION
H2.05.62 SCALE: 1/4"=1'-0"

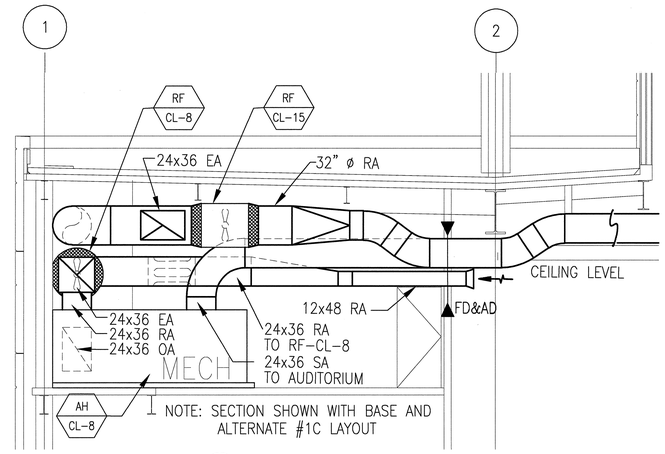

6 AUDITORIUM MECHANICAL ROOM
H4.10.43 SCALE: 1/4"=1'-0"

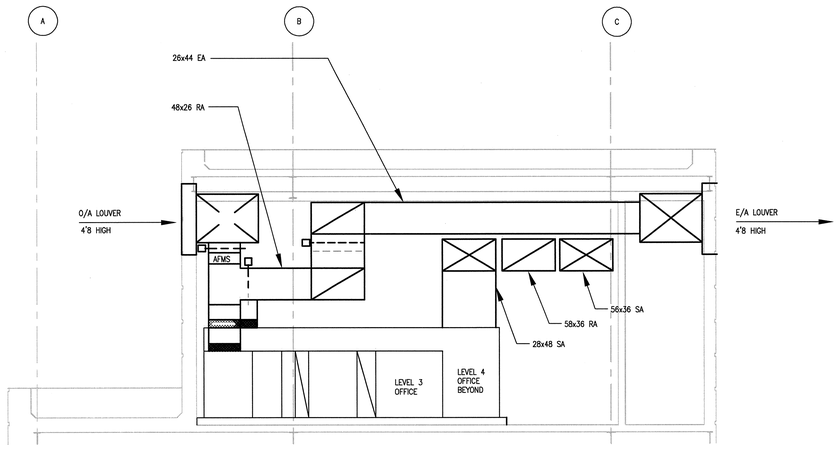

3 OFFICE PENTHOUSE SECTION
H2.05.62 SCALE: 1/4"=1'-0"

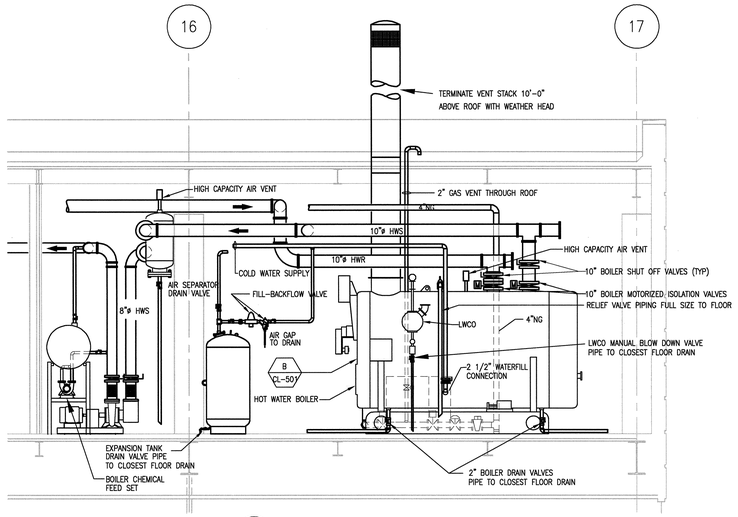

4 OFFICE PENTHOUSE BOILER ROOM SECTION
H3.05.62 SCALE: 1/4"=1'-0"

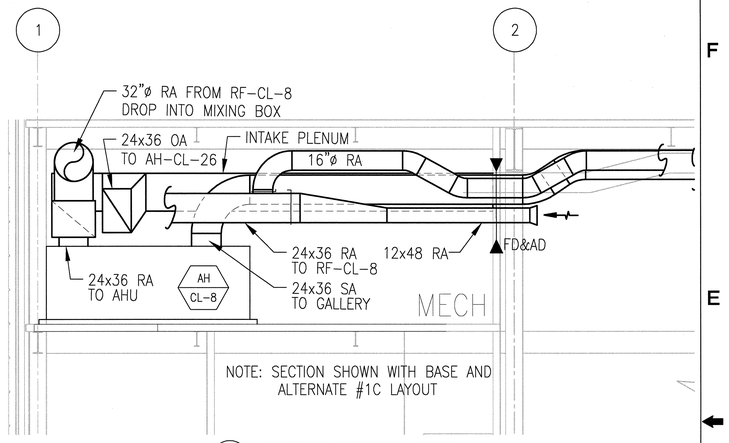

7 AUDITORIUM MECHANICAL ROOM
H4.10.43 SCALE: 1/4"=1'-0"

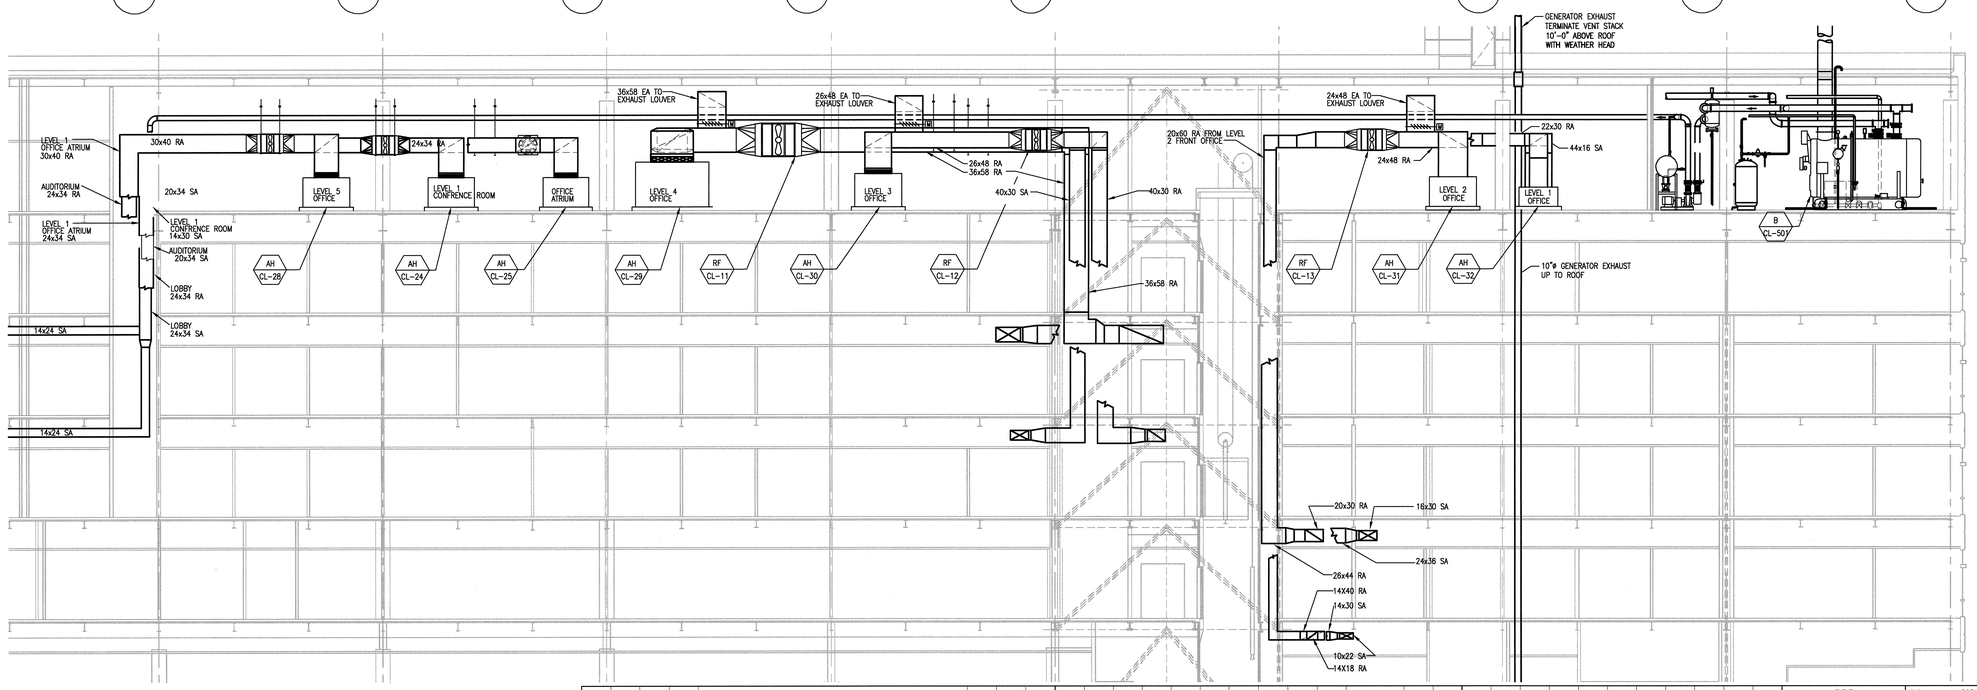

5 OFFICE PENTHOUSE MECHNICAL SECTION
H2.05.61,62 SCALE: 1/8"=1'-0"

NO REPRESENTATION OR WARRANTY, EXPRESSED OR IMPLIED, IS MADE AS TO THE ACCURACY, COMPLETENESS OR USEFULNESS OF THE INFORMATION OR STATEMENTS CONTAINED IN THESE DRAWINGS, OR THAT THE USE OR DISCLOSURE OF ANY INFORMATION, APPARATUS, METHOD, OR PROCESS DISCLOSED IN THESE DRAWINGS MAY NOT INFRINGE PRIVATE RIGHTS OF OTHERS. NO LIABILITY IS ASSUMED WITH RESPECT TO THE USE OF, OR FOR DAMAGES RESULTING FROM THE USE OF ANY INFORMATION, APPARATUS, METHOD, OR PROCESS DISCLOSED IN THESE DRAWINGS. DRAWINGS MADE AVAILABLE FOR INFORMATION TO BIDDERS ARE NOT TO BE USED FOR OTHER PURPOSES AND ARE TO BE RETURNED UPON REQUEST OF THE FORWARDING CONTRACTOR.

NUMBER OF SECTION OR DETAIL
DRAWING ON WHICH SECTION OR DETAIL IS SHOWN OR TAKEN
SECTION AND DETAIL KEY

THIS DOCUMENT CONTROLLED BY
CHANGE CONTROL SYSTEM 4
ENGINEERING PROCEDURE SNS-ENG-0001

REV	Change Type	Change Control System	Drawing Control Number	DESCRIPTION	DSN	CHK	DEPT
1				CERTIFIED FOR CONSTRUCTION – 12/20/01	RTW	KJH	
0				CERTIFIED FOR CONSTRUCTION – MAY 15, 2001	RTW	KJH	

REVISION OR ISSUE PURPOSE

DATE	PE	DATE	PJ	DATE	REQ	DATE	UTB	DATE	RPE	RPE NO	DATE
12/20/01		12/20/01						BWJ	BWJ	105869	12/20/01
CLG 9/6/01	JS	8/21/01					JRL 9/25/01	BWJ	BWJ	105869	5/15/01

REVISION APPROVALS

ST	CV	EC	EE	EM	IE	M	PD	SE	AR
RW	AW	BWJ	PD	BWJ	BWJ	---	BWJ	---	ED
SC	AW	WRS	RL	WRS	BWJ	---	WRS	---	WAS

SQUAD CHECK

RPE
BRUCE W. JOHNSON REGISTERED PROFESSIONAL ENGINEER SIGNATURE No. 00105560 STATE OF TENNESSEE
1 12/20/01 REV. DATE

DSN	M. CORNELIUS	05/15/01
DRW	R. WATSON	05/15/01
CHK	B. JOHNSON	05/15/01
DEPT		
PE	C.L. GARREN	9/6/01
PJ	J. STELLERN	08/21/01
REQ		
UTB	J.R. LAWSON	09/25/01

DRAWING APPROVALS

108031400-H8E-8600-A074

Knight Jacobs — Knight/Jacobs Joint Venture, 701 Scarboro Road, MS 8253, Oak Ridge, TN 37830, 865-241-9433, fax 865-241-3400

KNIGHT — Knight Advanced Technology, 540 West Randolph Street, Chicago, IL 60661

UT-BATTELLE — Oak Ridge National Laboratory, managed for the DEPARTMENT OF ENERGY under U.S. GOVERNMENT contract DE-AC05-00OR22725, UT-BATTELLE, LLC. ● Oak Ridge, Tennessee

PROJECT NAME:
SPALLATION NEUTRON SOURCE
CENTRAL LAB AND OFFICE BUILDING
OFFICE SECTIONS
HVAC

1	48	49	50	PLANT	BLDG	FL	SH.	OF	TYPE	CLASS
3	H	X	X	8	8600		1	1	S	U
51		52		53	WBS					REV
NC		NA			1.8.3.14		H5.20.40			1

AutoCAD
Date: 12/13/2001 Time: 18:11:18
User=mwl, BATCHPLT
CH-1_VOL2\PROJECTS\1000\100_0400\1600_2B\H3_PLOTS\H3-20-4129E