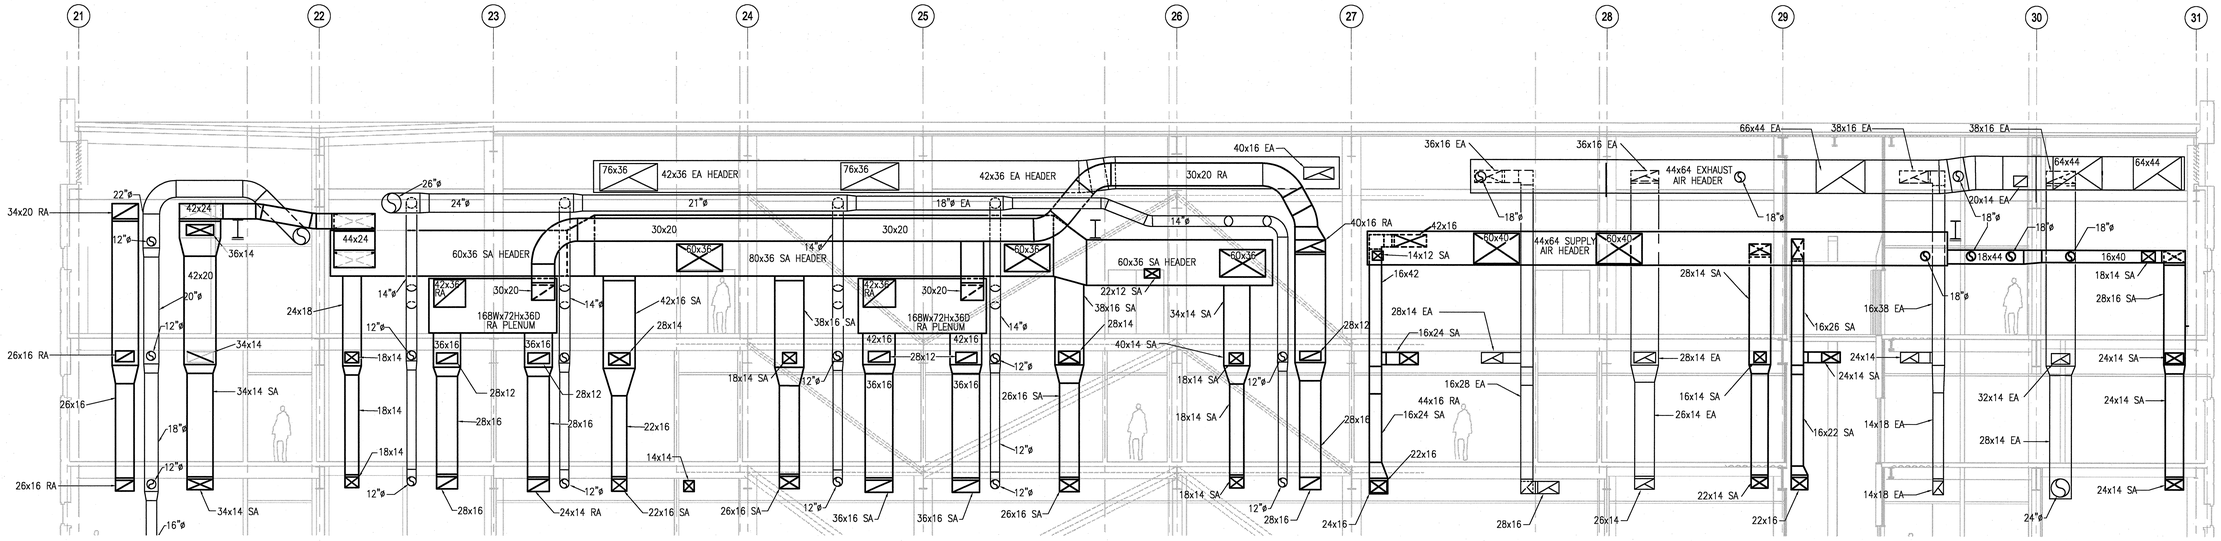

1 H2.0.3.63 LAB MECHANICAL ROOM DUCT CHASE SECTION
SCALE: 1/8"=1'-0"

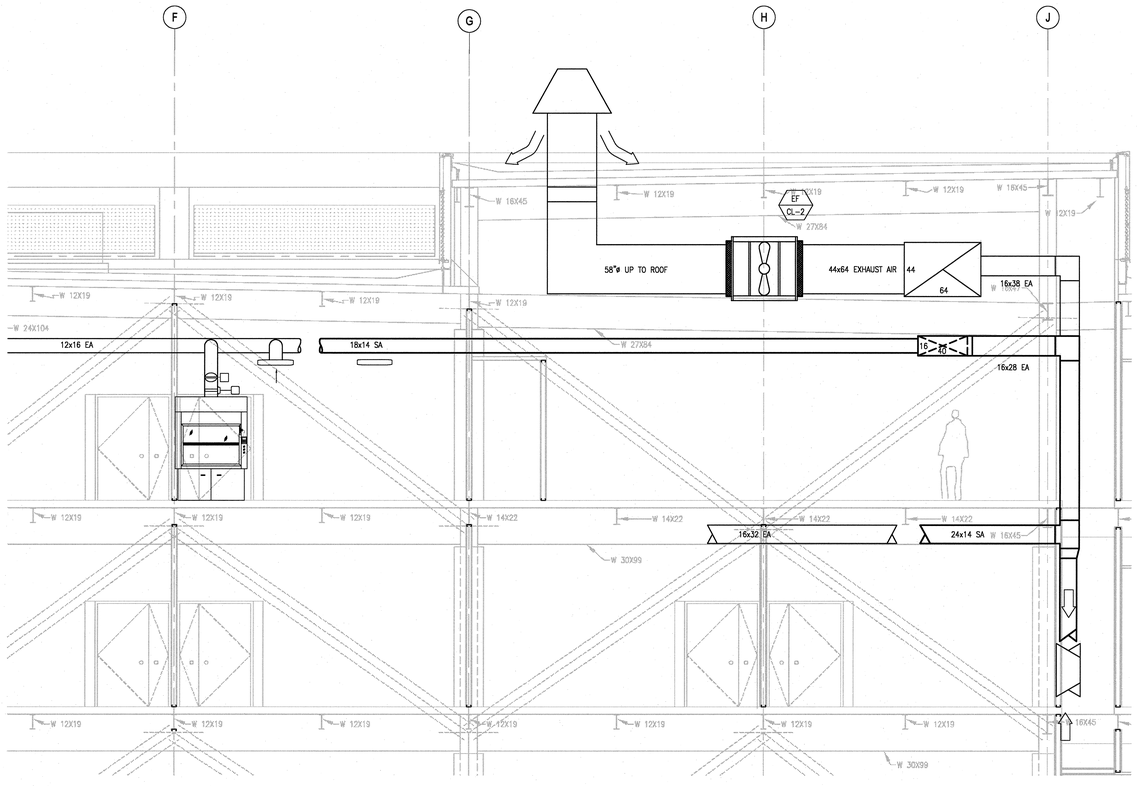

4 H2.0.3.63 WET LAB MECHANICAL UNIT SECTION
SCALE: 1/4"=1'-0"

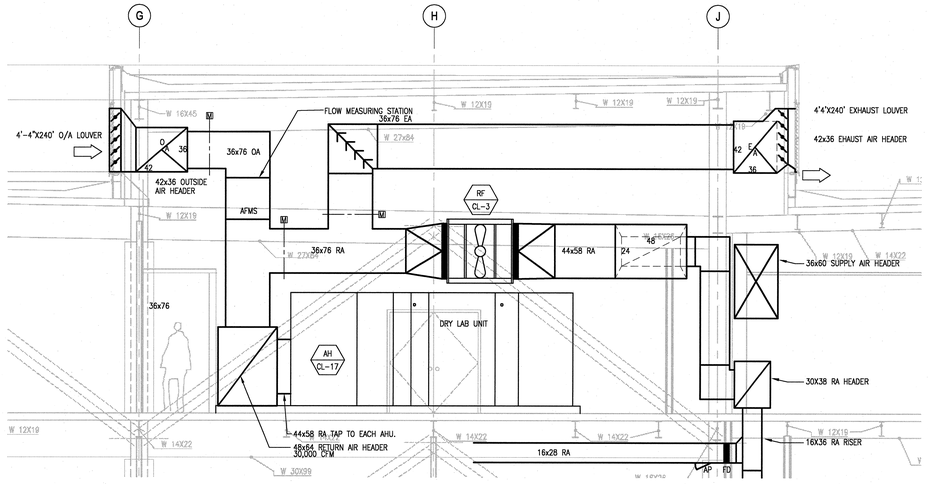

2 H2.0.3.63 EQUIPMENT SECTION - RETURN & EXHAUST
SCALE: 1/4"=1'-0"

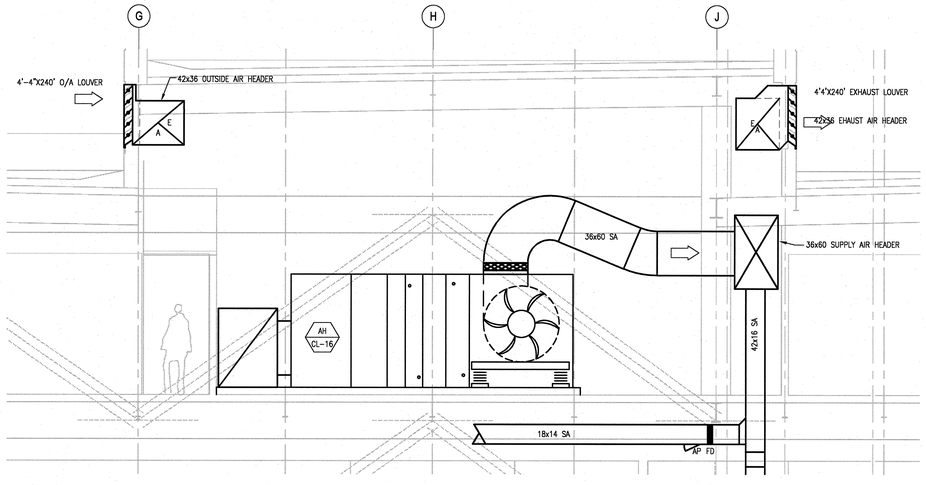

3 H2.0.3.63 EQUIPMENT SECTION - SUPPLY
SCALE: 1/4"=1'-0"

108031400-H8E-8600-A075

Knight Jacobs
Knight/Jacobs Joint Venture
701 Scarboro Road, MS 8253
Oak Ridge, TN 37830
865-241-9433
fax 865-241-3400
KNIGHT
Knight Advanced Technology
249 West Randolph Street
Chicago, IL 60601

UT-BATTELLE
Oak Ridge National Laboratory
managed for the DEPARTMENT OF ENERGY under
U.S. GOVERNMENT contract DE-AC05-00OR22725
UT-BATTELLE, LLC, • Oak Ridge, Tennessee

PROJECT NAME:
SPALLATION NEUTRON SOURCE
CENTRAL LAB AND OFFICE BUILDING
LAB MECHANICAL ROOM SECTIONS
HVAC

1	48	49	50	PLANT	BLDG	FL	SH.	OF	TYPE	CLASS
3	H	X	X	8	8600		1	1	S	U
51		52		53	WBS		H5.20.41			REV
NC		NA			1.8.3.14					0

DSN	M.CORNELIUS	05/15/01
DRW	R.WATSON	05/15/01
CHK	B.JOHNSON	05/15/01
DEPT		
PE		5/14/01
PJ		5/14/01
REQ		
UTB		10/8/01

RPE
BRUCE W. JOHNSON
REGISTERED ENGINEER
AGRICULTURE
No. 00108841
STATE OF TENNESSEE
D REV. 5/14/01 DATE
DRAWING APPROVALS

REV	CHANGE TYPE	CHANGE CONTROL SYSTEM	CHANGE REQUEST NUMBER	DESCRIPTION	DSN	CHK	DEPT	DATE	PE	DATE	PJ	DATE	REQ	DATE	UTB	DATE	RPE	RPE NO	DATE
0				CERTIFIED FOR CONSTRUCTION – MAY 15, 2001	RTW	KJH				10/1/01		9/11/01				10/8/01	BWJ	105869	5/14/01
REVISION OR ISSUE PURPOSE								REVISION APPROVALS											

SC	AW	WRS	RL	WRS	BWJ	--	WRS	--	WAS
ST	CV	EC	EE	EM	IE	M	PD	SE	AR
SQUAD CHECK									

NO REPRESENTATION OR WARRANTY, EXPRESSED OR IMPLIED, IS MADE AS TO THE ACCURACY, COMPLETENESS OR USEFULNESS OF THE INFORMATION OR STATEMENTS CONTAINED IN THESE DRAWINGS, OR THAT THE USE OR DISCLOSURE OF ANY INFORMATION, APPARATUS, METHOD, OR PROCESS DISCLOSED IN THESE DRAWINGS MAY NOT INFRINGE PRIVATE RIGHTS OF OTHERS. NO LIABILITY IS ASSUMED WITH RESPECT TO THE USE OF, OR FOR DAMAGES RESULTING FROM THE USE OF ANY INFORMATION, APPARATUS, METHOD, OR PROCESS DISCLOSED IN THESE DRAWINGS. DRAWINGS MADE AVAILABLE FOR INFORMATION TO BIDDER ARE NOT TO BE USED FOR OTHER PURPOSES AND ARE TO BE RETURNED UPON REQUEST OF THE FORWARDING CONTRACTOR.

NUMBER OF SECTION OR DETAIL
DRAWING ON WHICH SECTION OR DETAIL IS SHOWN OR TAKEN
SECTION AND DETAIL KEY

THIS DOCUMENT CONTROLLED BY
CHANGE CONTROL SYSTEM 4
ENGINEERING PROCEDURE SNS-ENG-0001