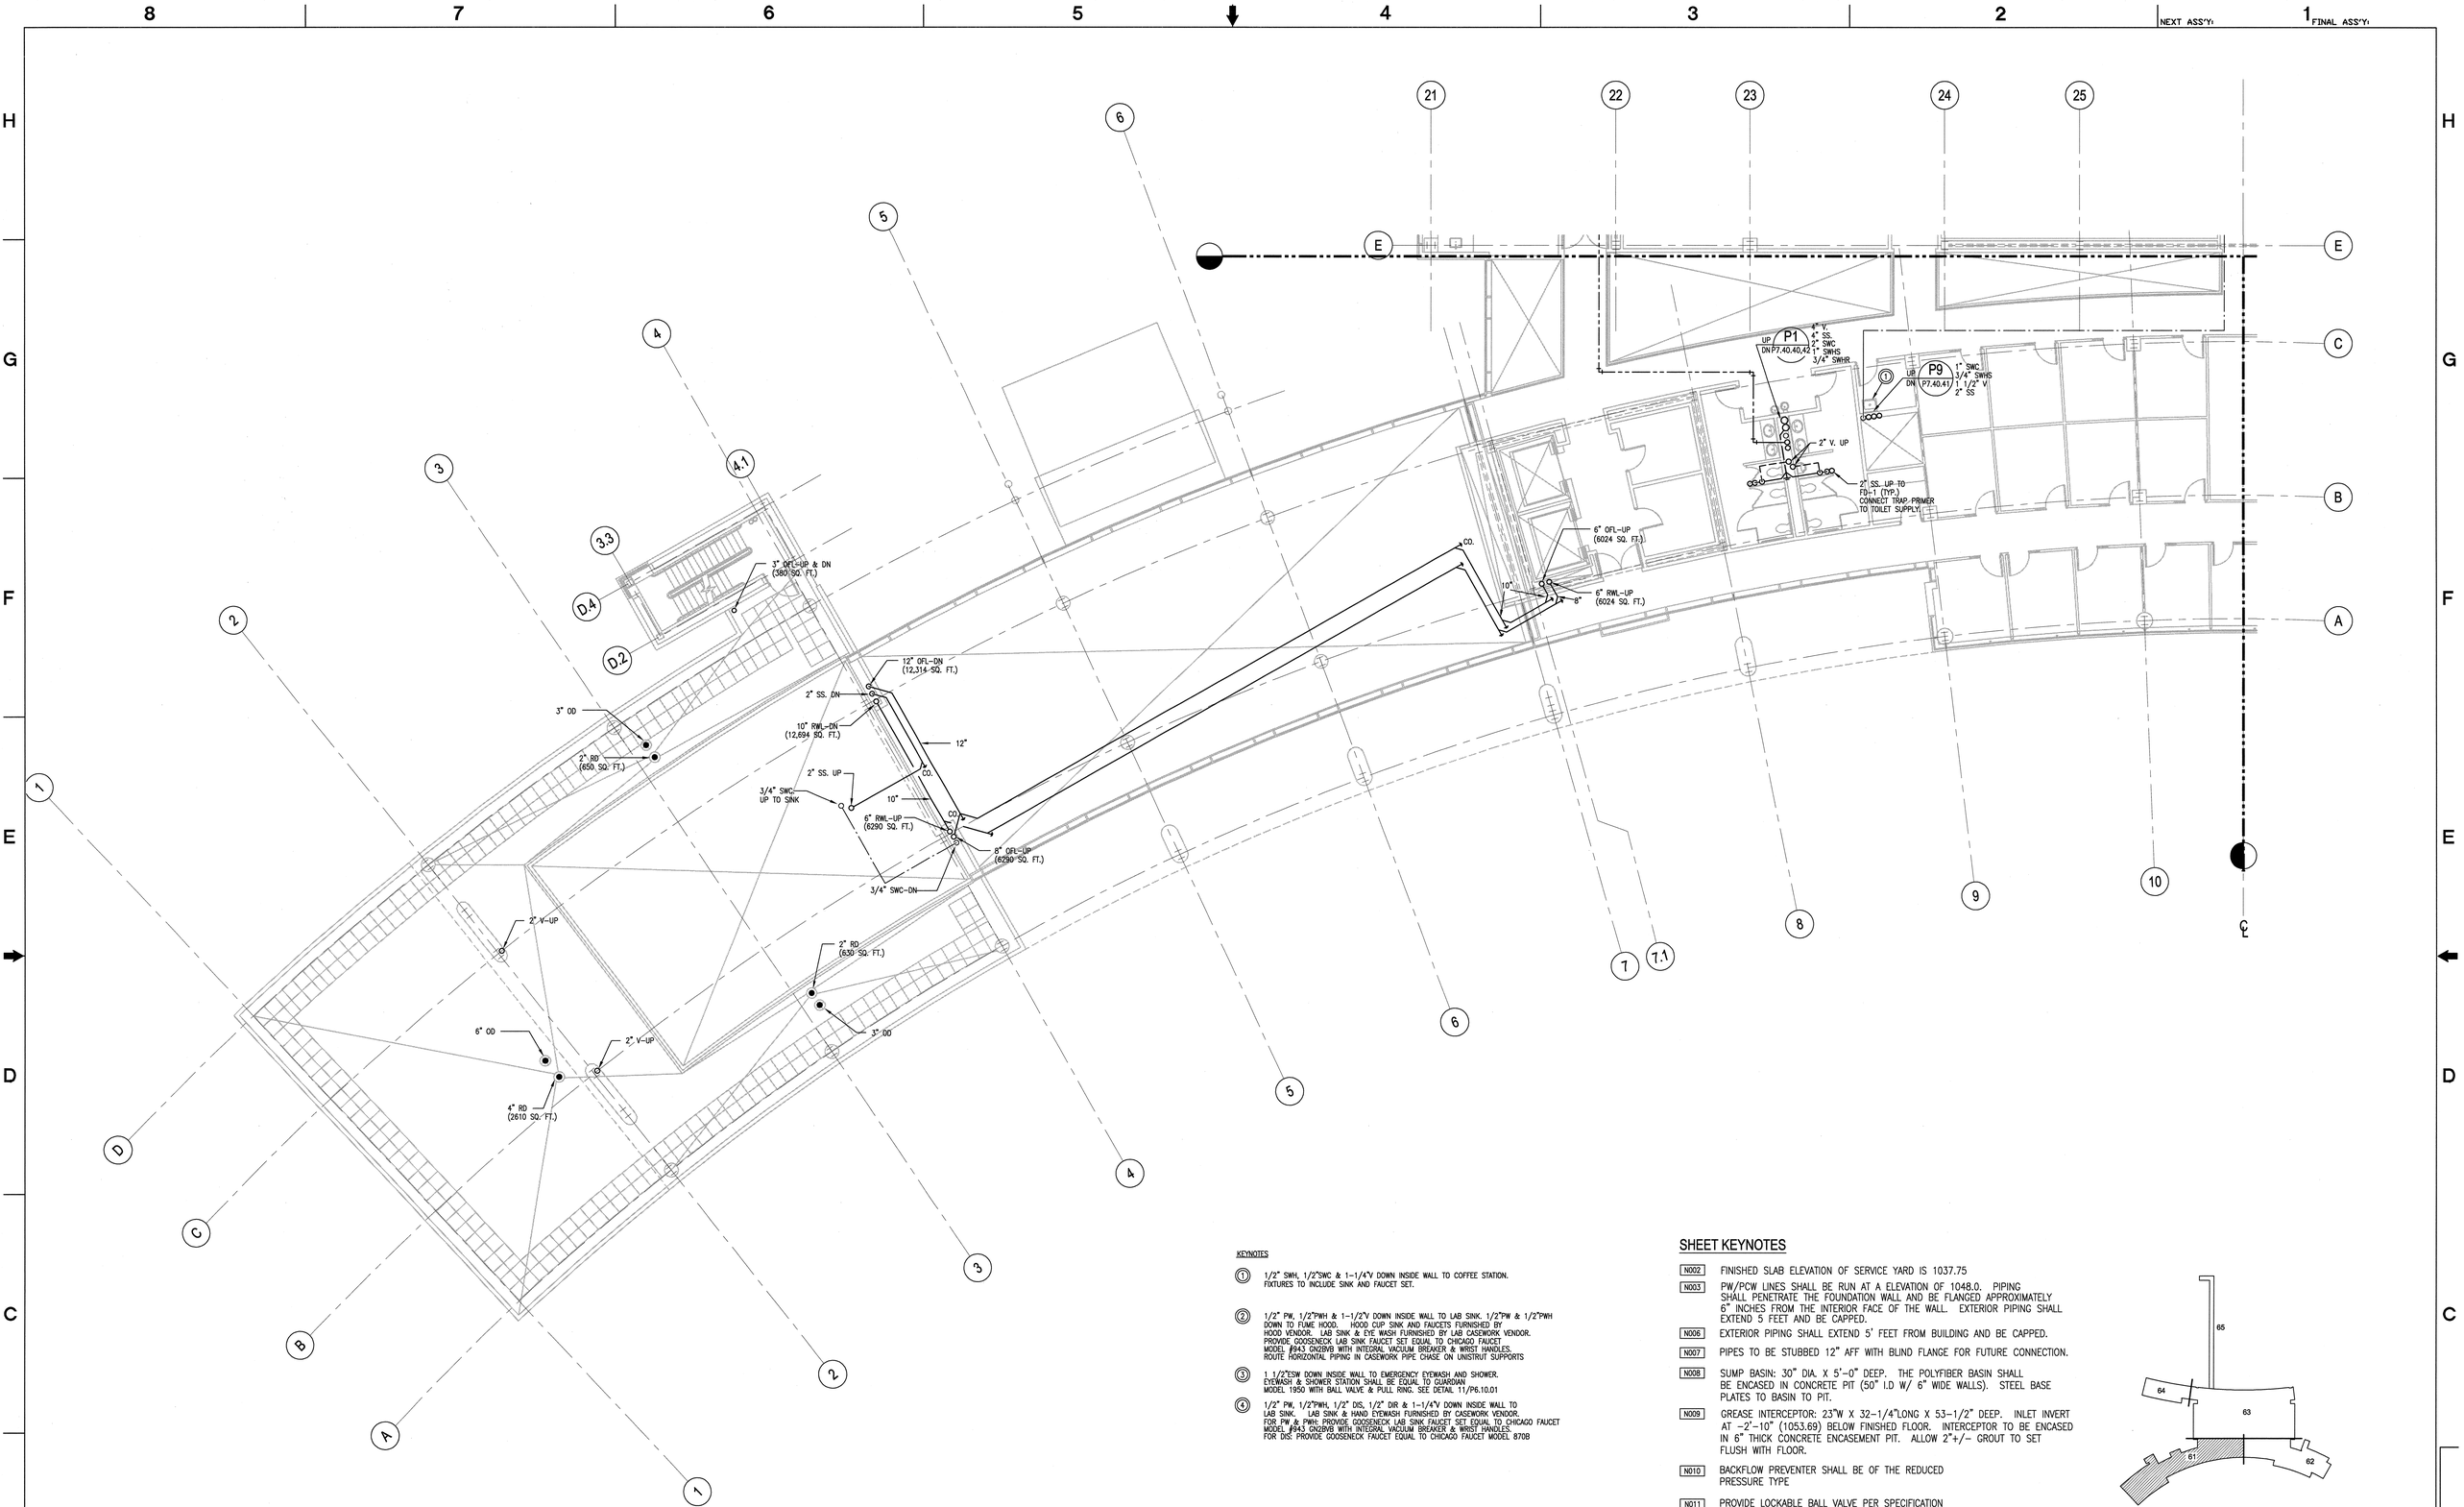

KEYNOTES

1. 1/2" SWH, 1/2"SWC & 1-1/4"V DOWN INSIDE WALL TO COFFEE STATION. FIXTURES TO INCLUDE SINK AND FAUCET SET.
2. 1/2" PW, 1/2"PWH & 1-1/2"V DOWN INSIDE WALL TO LAB SINK. 1/2"PW & 1/2"PWH DOWN TO FUME HOOD. HOOD CUP SINK AND FAUCETS FURNISHED BY HOOD VENDOR. LAB SINK & EYE WASH FURNISHED BY LAB CASEWORK VENDOR. PROVIDE GOOSENECK LAB SINK FAUCET SET EQUAL TO CHICAGO FAUCET MODEL #943 GN2BVB WITH INTEGRAL VACUUM BREAKER & WRIST HANDLES. ROUTE HORIZONTAL PIPING IN CASEWORK PIPE CHASE ON UNISTRUT SUPPORTS
3. 1 1/2"ESW DOWN INSIDE WALL TO EMERGENCY EYEWASH AND SHOWER. EYEWASH & SHOWER STATION SHALL BE EQUAL TO GUARDIAN MODEL 1950 WITH BALL VALVE & PULL RING. SEE DETAIL 11/P6.10.01
4. 1/2" PW, 1/2"PWH, 1/2" DIS, 1/2" DIR & 1-1/4"V DOWN INSIDE WALL TO LAB SINK. LAB SINK & HAND EYEWASH FURNISHED BY CASEWORK VENDOR. FOR PW & PWH: PROVIDE GOOSENECK LAB SINK FAUCET SET EQUAL TO CHICAGO FAUCET MODEL #943 GN2BVB WITH INTEGRAL VACUUM BREAKER & WRIST HANDLES. FOR DIS: PROVIDE GOOSENECK FAUCET EQUAL TO CHICAGO FAUCET MODEL 870B

SHEET KEYNOTES

N002	FINISHED SLAB ELEVATION OF SERVICE YARD IS 1037.75
N003	PW/PCW LINES SHALL BE RUN AT A ELEVATION OF 1048.0. PIPING SHALL PENETRATE THE FOUNDATION WALL AND BE FLANGED APPROXIMATELY 6" INCHES FROM THE INTERIOR FACE OF THE WALL. EXTERIOR PIPING SHALL EXTEND 5 FEET AND BE CAPPED.
N006	EXTERIOR PIPING SHALL EXTEND 5' FEET FROM BUILDING AND BE CAPPED.
N007	PIPES TO BE STUBBED 12" AFF WITH BLIND FLANGE FOR FUTURE CONNECTION.
N008	SUMP BASIN: 30" DIA. X 5'-0" DEEP. THE POLYFIBER BASIN SHALL BE ENCASED IN CONCRETE PIT (50" I.D W/ 6" WIDE WALLS). STEEL BASE PLATES TO BASIN TO PIT.
N009	GREASE INTERCEPTOR: 23"W X 32-1/4"LONG X 53-1/2" DEEP. INLET INVERT AT -2'-10" (1053.69) BELOW FINISHED FLOOR. INTERCEPTOR TO BE ENCASED IN 6" THICK CONCRETE ENCASEMENT PIT. ALLOW 2"+/- GROUT TO SET FLUSH WITH FLOOR.
N010	BACKFLOW PREVENTER SHALL BE OF THE REDUCED PRESSURE TYPE
N011	PROVIDE LOCKABLE BALL VALVE PER SPECIFICATION 15100

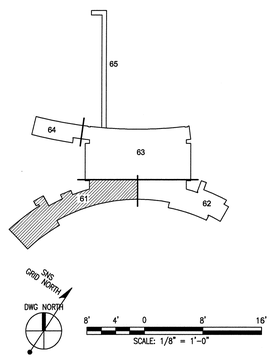

108031400-P8E-8600-A035

Knight Jacobs

Knight/Jacobs Joint Venture
701 Scarboro Road, MS 8253
Oak Ridge, TN 37830

865-241-9433
fax 865-241-3400

KNIGHT
Knight Advanced Technology
245 West Roosevelt Street
Chicago, IL 60601

UT-BATTELLE

Oak Ridge National Laboratory
managed for the DEPARTMENT OF ENERGY under
U.S. GOVERNMENT contract DE-AC05-000R22725
UT-BATTELLE, LLC. ® Oak Ridge, Tennessee

PROJECT NAME:
SPALLATION NEUTRON SOURCE
CENTRAL LAB AND OFFICE BUILDING
PLUMBING FLOOR PLAN
LEVEL 3, SECTOR 61

1	48	49	50	PLANT	BLDG	FL	SH.	OF	TYPE	CLASS
3	P	X	X	8	8600		1	1	P	U

51	52	53		
NC	NA		WBS 1.8.3.14	P2.03.61	REV 1

REV	CHANGE TYPE	CHANGE CONTROL SYSTEM	CHANGE PROJECT NUMBER	DESCRIPTION	DSN	CHK	DEPT	DATE	PE	DATE	PJ	DATE	REQ	DATE	UTB	DATE	RPE	RPE NO	DATE	ST	CV	EC	EE	EM	IE	M	PD	SE	AR
1				CERTIFIED FOR CONSTRUCTION - 12/20/01	EB	KJH						12/01				12/20/01	BWJ	105869	12/20/01	RW	AW	BWJ	PD	BWJ	BWJ	--	BWJ	--	ED
0				CERTIFIED FOR CONSTRUCTION - MAY 15, 2001	EB	KJH			CLG	9/6/01	JS	8/21/01			JRL	9/25/01	BWJ	105869	5/15/01	SC	AW	WRS	RL	WRS	BWJ	--	WRS	--	WAS

REVISION OR ISSUE PURPOSE — REVISION APPROVALS — SQUAD CHECK

RPE
BRUCE W. JOHNSON
REGISTERED ENGINEER
NO. 105869
STATE OF TENNESSEE
1 12/20/01
REV. DATE

DSN	M. WITHROW	05/15/01
DRW	T. WHITE JR.	05/15/01
CHK	B. JOHNSON	05/15/01
DEPT		
PE	C.L. GARREN	9/6/01
PJ	J. STELLERN	08/21/01
REQ		
UTB	J.R. LAWSON	09/25/01

DRAWING APPROVALS

NO REPRESENTATION OR WARRANTY, EXPRESSED OR IMPLIED, IS MADE AS TO THE ACCURACY, COMPLETENESS OR USEFULNESS OF THE INFORMATION OR STATEMENTS CONTAINED IN THESE DRAWINGS, OR THAT THE USE OR DISCLOSURE OF ANY INFORMATION, APPARATUS, METHOD, OR PROCESS DISCLOSED IN THESE DRAWINGS MAY NOT INFRINGE PRIVATE RIGHTS OF OTHERS. NO LIABILITY IS ASSUMED WITH RESPECT TO THE USE OF, OR FOR DAMAGES RESULTING FROM THE USE OF ANY INFORMATION, APPARATUS, METHOD, OR PROCESS DISCLOSED IN THESE DRAWINGS. DRAWINGS MADE AVAILABLE FOR INFORMATION TO BIDDER ARE NOT TO BE USED FOR OTHER PURPOSES AND ARE TO BE RETURNED UPON REQUEST OF THE FORWARDING CONTRACTOR.

NUMBER OF SECTION OR DETAIL
DRAWING ON WHICH SECTION OR DETAIL IS SHOWN OR TAKEN
SECTION AND DETAIL KEY

THIS DOCUMENT CONTROLLED BY
CHANGE CONTROL SYSTEM 4
ENGINEERING PROCEDURE SNS-ENG-G001

AutoCAD

Date: 12/17/2001 Time: 11:01:23
Username: GARREN
CN=F_CN,OU=PROJECTS,OU=SNS,OU=OR,O=UT-BATTELLE,C=US