GENERAL NOTES:

1. SEE DRAWINGS E9-21-52 AND E9-21-53 FOR LIGHTING PANEL SCHEDULES.
2. SEE DRAWINGS E9-30-01 AND E9-30-02 FOR FIXTURE SCHEDULES.

KEYED NOTES:

N001	ALL NORMAL LIGHTING FIXTURES ON THIS DRAWING WEST OF COLUMN LINE 9 ARE CIRCUITED FROM PANEL 1L6A LOCATED IN ELECTRICAL ROOM 1-3-75.
N002	ALL NORMAL LIGHTING FIXTURES ON THIS DRAWING EAST OF COLUMN LINE 9 ARE CIRCUITED FROM PANEL 1L3A LOCATED IN ELECTRICAL ROOM 1-3-110.
N003	ALL EMERGENCY LIGHTING FIXTURES AND EXIT SIGNS ON THIS DRAWING SOUTH OF COLUMN LINE J ARE CIRCUITED FROM PANEL 1E3A LOCATED IN ELECTRICAL ROOM 1-3-110.
N004	ALL EMERGENCY LIGHTING FIXTURES AND EXIT SIGNS ON THIS DRAWING NORTH OF COLUMN LINE J ARE CIRCUITED FROM PANEL 1E1A LOCATED IN ELECTRICAL ROOM 1-4-127.
N005	ALL FIXTURES ARE MOUNTED 9'-5" A.F.F UNLESS OTHERWISE NOTED.
N006	CORRIDOR FIXTURES (W1) ARE MOUNTED 8'-0" A.F.F
N007	LIGHTING FOR STAIRWAY No. 's 3 AND 4 ARE CIRCUITED FROM PANEL FROM PANEL 1E1A IN ELECTRICAL ROOM 1-4-127.

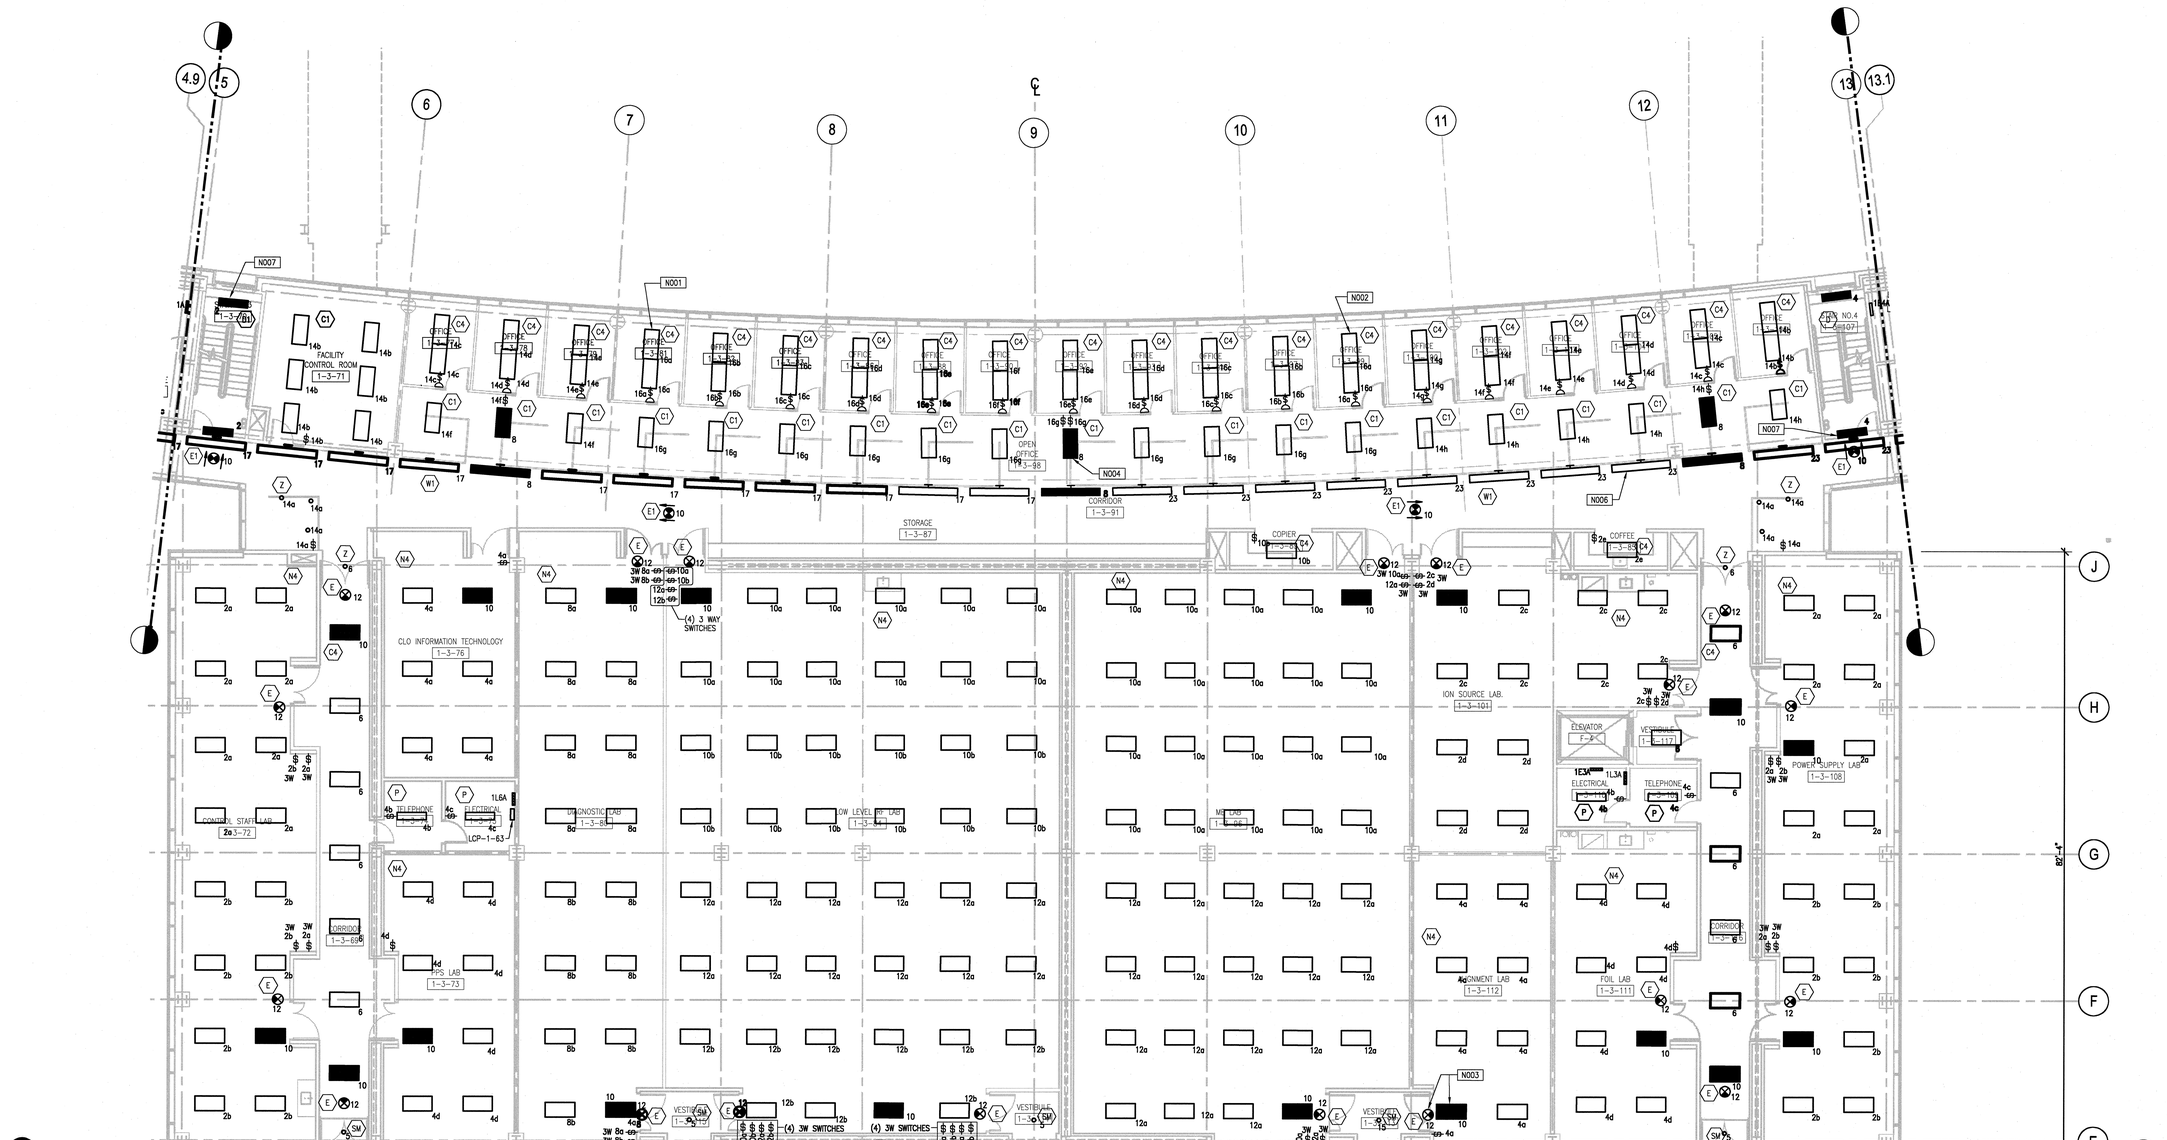

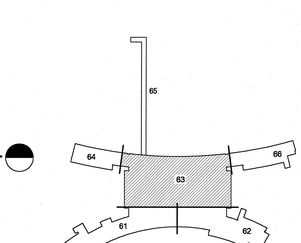

108031400-E8E-8600-A021

Knight Jacobs
Knight/Jacobs Joint Venture
701 Scarboro Road, MS 8253
Oak Ridge, TN 37830
865-241-9433
fax 865-241-3400

KNIGHT
Knight Advanced Technology
549 West Randolph Street
Chicago, IL 60661

UT-BATTELLE
Oak Ridge National Laboratory
managed for the DEPARTMENT OF ENERGY under
U.S. GOVERNMENT contract DE-AC05-00OR22725
UT-BATTELLE, LLC. ® Oak Ridge, Tennessee

PROJECT NAME:
SPALLATION NEUTRON SOURCE

CENTRAL LAB AND OFFICE BUILDING
ELECTRICAL LIGHTING PLAN
LEVEL 01, SECTOR 63

DSN	T. WHITE	5/15/01
DRW	T. WHITE	5/15/01
CHK	K.SZOT	5/15/01
DEPT		
PE		10/1/01
PJ		10/1/01
REQ		
UTB		10/8/01

RPE: VICTOR G. STEPP, REGISTERED ENGINEER, COMMERCIAL, No. 8010, STATE OF TENNESSEE
0 REV. 5-10-01 DATE
DRAWING APPROVALS

1	48	49	50	PLANT	BLDG	FL	SH.	OF	TYPE	CLASS
3	E	X	X	8	8600		1	1	P	U
51	52	53	WBS			E3.01.63			REV	
NC	NA		1.8.3.14						0	

REV	CHANGE TYPE	CHANGE CONTROL SYSTEM	CHANGE REQUEST NUMBER	DESCRIPTION	DSN	CHK	DEPT	DATE	PE	DATE	PJ	DATE	REQ	DATE	UTB	DATE	RPE	RPE NO	DATE
0				CERTIFIED FOR CONSTRUCTION – 5/15/01	TLW	KJS				10/1/01		10/1/01			10/8/01		VCS	106009	5/15/01

REVISION OR ISSUE PURPOSE — REVISION APPROVALS

SC	AW	BS	RL	BS	BJ	--	BS	--	WS
ST	CV	EC	EE	EM	IE	M	PD	SE	AR

SQUAD CHECK

NO REPRESENTATION OR WARRANTY, EXPRESSED OR IMPLIED, IS MADE AS TO THE ACCURACY, COMPLETENESS OR USEFULNESS OF THE INFORMATION OR STATEMENTS CONTAINED IN THESE DRAWINGS, OR THAT THE USE OR DISCLOSURE OF ANY INFORMATION, APPARATUS, METHOD, OR PROCESS DISCLOSED IN THESE DRAWINGS MAY NOT INFRINGE PRIVATE RIGHTS OF OTHERS. NO LIABILITY IS ASSUMED WITH RESPECT TO THE USE OF, OR FOR DAMAGES RESULTING FROM THE USE OF ANY INFORMATION, APPARATUS, METHOD, OR PROCESS DISCLOSED IN THESE DRAWINGS. DRAWINGS MADE AVAILABLE FOR INFORMATION TO BIDDER ARE NOT TO BE USED FOR OTHER PURPOSES AND ARE TO BE RETURNED UPON REQUEST OF THE FORWARDING CONTRACTOR.

NUMBER OF SECTION OR DETAIL
DRAWING ON WHICH SECTION OR DETAIL IS SHOWN OR TAKEN
SECTION AND DETAIL KEY

THIS DOCUMENT CONTROLLED BY
CHANGE CONTROL SYSTEM 4
ENGINEERING PROCEDURE SNS-ENG-G001

/LJ08/0001
Date: 10/08/2001
Time: 13:17:28
J:\LJPROJECTS\1000\700_D600\N600_SB\146_PLOT\E3-01-63.DWG