GENERAL NOTES:

1. SEE DRAWINGS E9.21.52 AND E9.21.53 FOR LIGHTING PANEL SCHEDULES.
2. SEE DRAWINGS E9.30.01 AND E9.30.02 FOR FIXTURE SCHEDULES.

KEYED NOTES:

- N001 ALL NORMAL LIGHTING FIXTURES ON THIS DRAWING WEST OF COLUMN LINE 9 ARE CIRCUITED FROM PANEL 2L6A LOCATED IN ELECTRICAL ROOM 2-3-88.
- N002 ALL NORMAL LIGHTING FIXTURES ON THIS DRAWING EAST OF COLUMN LINE 9 ARE CIRCUITED FROM PANEL 2L3A LOCATED IN ELECTRICAL ROOM 2-3-123.
- N003 ALL EMERGENCY LIGHTING FIXTURES AND EXIT SIGNS ON THIS DRAWING SOUTH OF COLUMN LINE J ARE CIRCUITED FROM PANEL 1E3A LOCATED IN ELECTRICAL ROOM 1-3-110.
- N004 ALL EMERGENCY LIGHTING FIXTURES AND EXIT SIGNS ON THIS DRAWING NORTH OF COLUMN LINE J ARE CIRCUITED FROM PANEL 1E1A LOCATED IN ELECTRICAL ROOM 1-4-127.
- N005 ALL FIXTURES ARE MOUNTED 9'-5" A.F.F UNLESS OTHERWISE NOTED.
- N006 CORRIDOR FIXTURES (W1) ARE MOUNTED 8'-0" A.F.F
- N007 LIGHTING FOR STAIRWAY No. 's 3 AND 4 ARE CIRCUITED FROM PANEL FROM PANEL 1E1A IN ELECTRICAL ROOM 1-4-127.

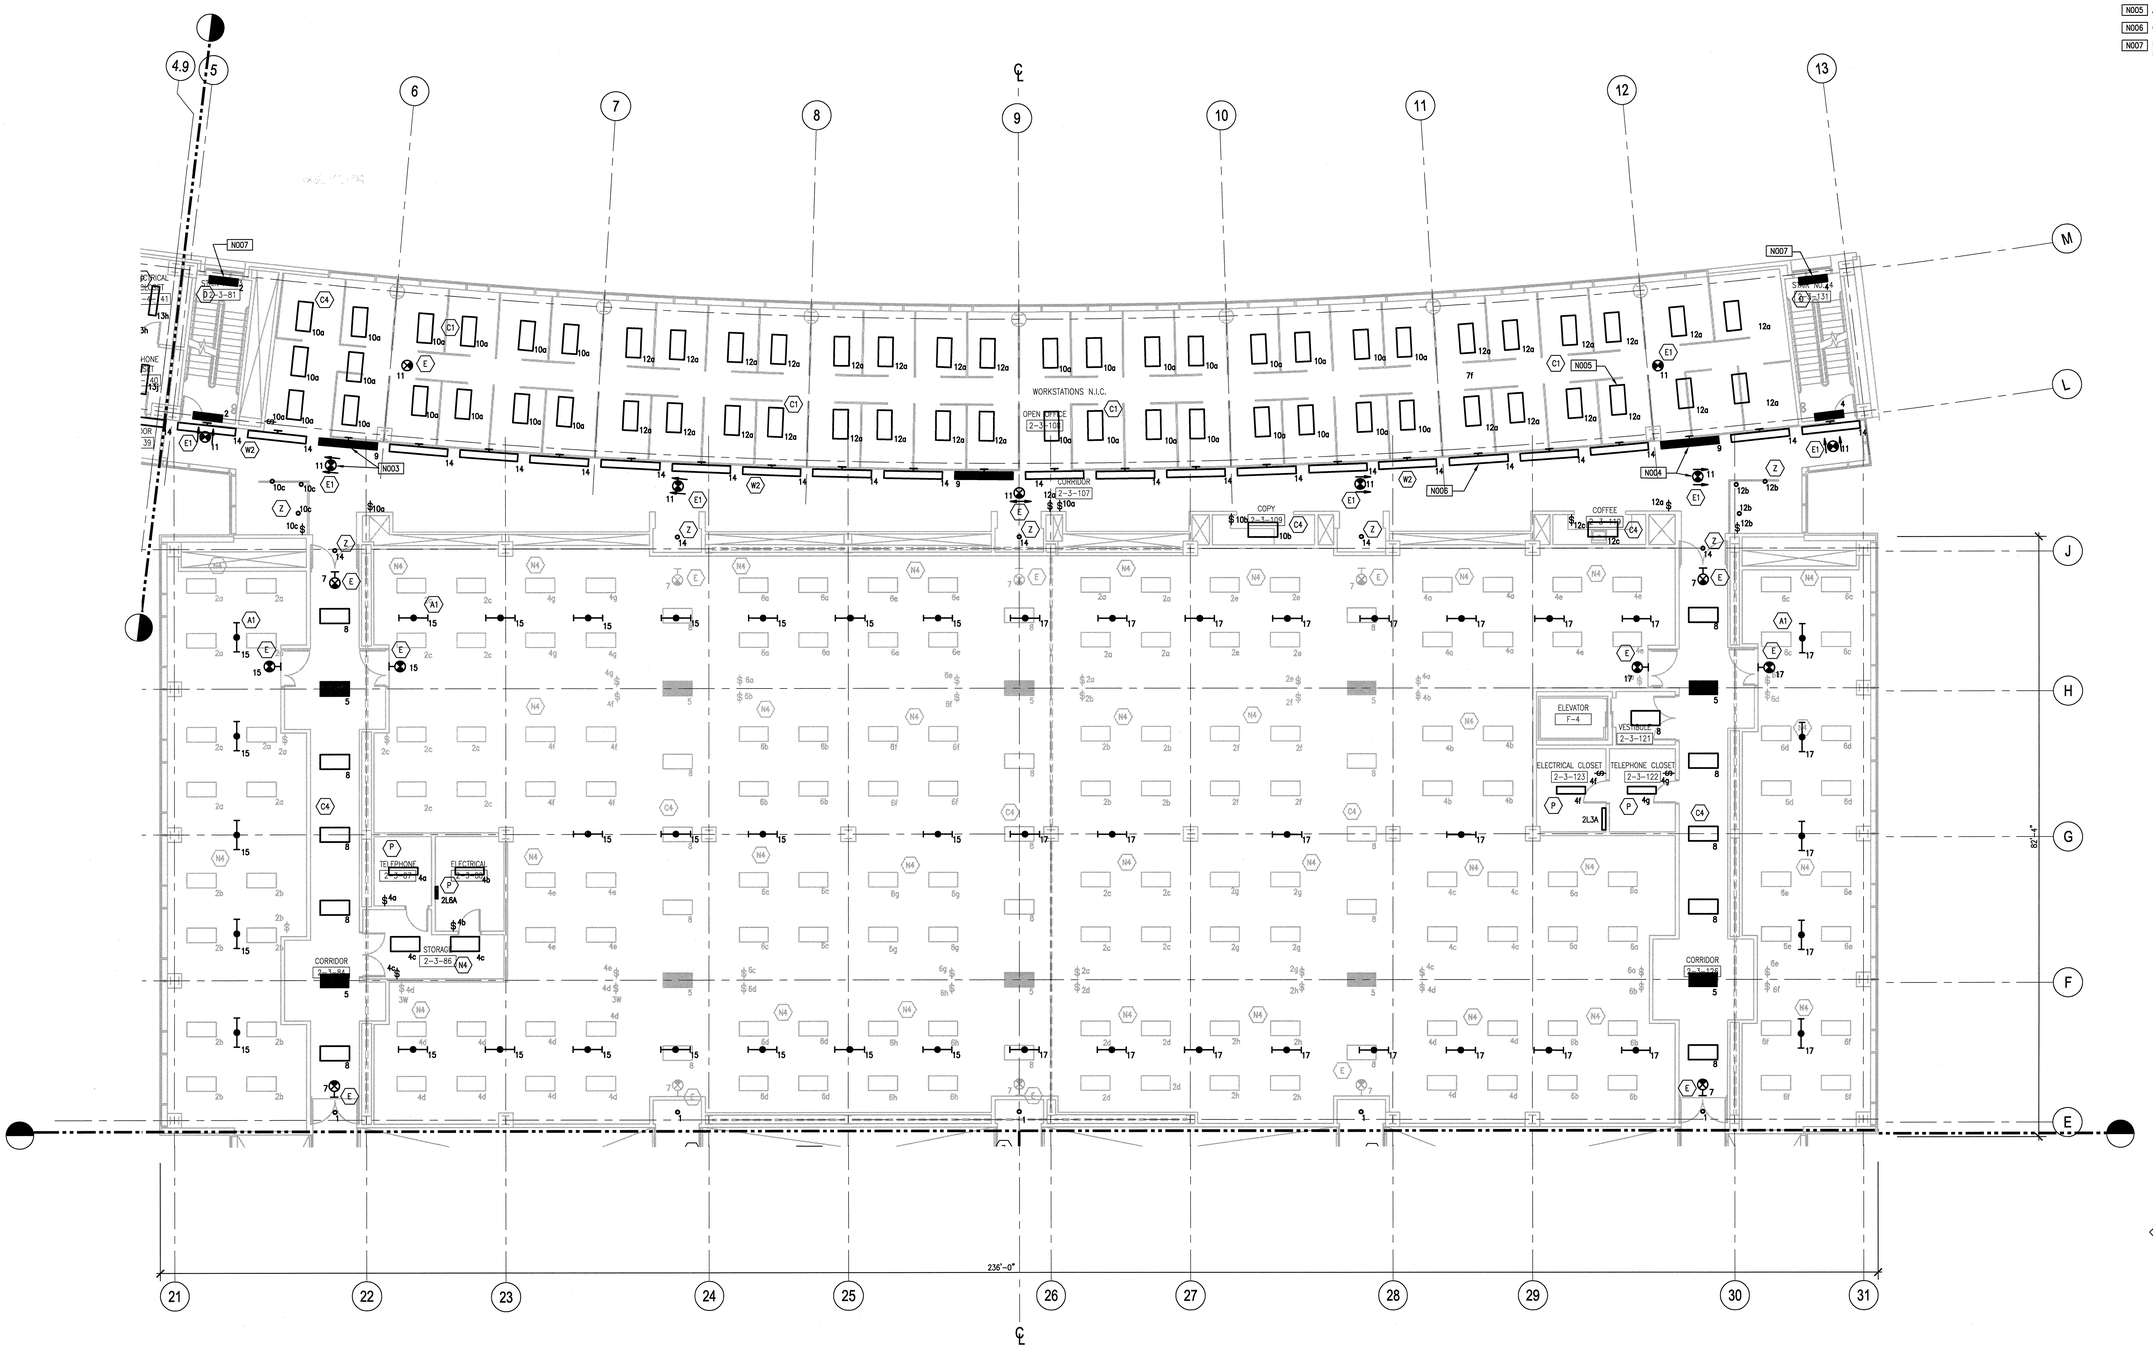

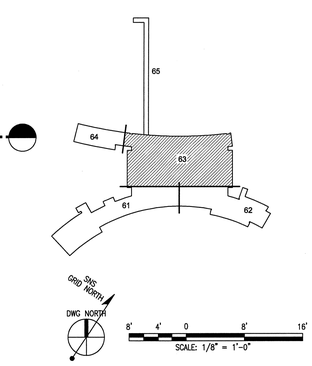

108031400-E8E-8600-A026

Knight Jacobs

Knight\Jacobs Joint Venture
701 Scarboro Road, MS 8253
Oak Ridge, TN 37830
865-241-9433
fax 865-241-3400

KNIGHT
Knight Advanced Technology
540 West Randolph Street
Chicago, IL 60661

UT-BATTELLE
Oak Ridge National Laboratory
managed for the DEPARTMENT OF ENERGY under
U.S. GOVERNMENT contract DE-AC05-00OR22725
UT-BATTELLE, LLC. @ Oak Ridge, Tennessee

PROJECT NAME:
SPALLATION NEUTRON SOURCE
CENTRAL LAB AND OFFICE BUILDING
ELECTRICAL LIGHTING PLAN
LEVEL 02, SECTOR 63

1	48	49	50	PLANT	BLDG	FL	SH.	OF	TYPE	CLASS
3	E	X	X	8	8600		1	1	P	U
51		52		53	WBS					REV
NC		NA			1.8.3.14		E3.02.63			1

REV	CHANGE TYPE	CHANGE CONTROL SYSTEM	CHANGE REQUEST NUMBER	DESCRIPTION	DSN	CHK	DEPT
1	--	--	--	CERTIFIED FOR CONSTRUCTION – 12/20/01	TLW	KJS	
0	--	--	--	CERTIFIED FOR CONSTRUCTION – 5/15/01	TLW	KJS	

REVISION OR ISSUE PURPOSE

DATE	PE	DATE	PJ	DATE	REQ	DATE	UTB	DATE	RPE	RPE NO	DATE
	CLG	9/6/01	JS	8/21/01			JRL	9/25/01	VGS	106009	5/15/01
									VGS	106009	12/20/01

REVISION APPROVALS

ST	CV	EC	EE	EM	IE	M	PD	SE	AR
SC	AW	WRS	RL	WRS	BWJ	--	WRS	--	WAS
RW	AW	BWJ	PD	BWJ	BWJ	--	BWJ	--	ED

SQUAD CHECK

RPE
VICTOR G. STEFFEN
REGISTERED ENGINEER
No. 106009
COMMISSION EXPIRES 12-31-2002
STATE OF TENNESSEE
12-17-01

REV.	DATE
1	12-17-01

DRAWING APPROVALS

DSN	T. WHITE	5/15/01
DRW	T. WHITE	5/15/01
CHK	K.SZOT	5/15/01
DEPT		
PE	C.L. GARREN	9/6/01
PJ	J. STELLERN	8/21/01
REQ		
UTB	J.R. LAWSON	9/25/01

NO REPRESENTATION OR WARRANTY, EXPRESSED OR IMPLIED, IS MADE AS TO THE ACCURACY, COMPLETENESS OR USEFULNESS OF THE INFORMATION OR STATEMENTS CONTAINED IN THESE DRAWINGS, OR THAT THE USE OR DISCLOSURE OF ANY INFORMATION, APPARATUS, METHOD, OR PROCESS DISCLOSED IN THESE DRAWINGS MAY NOT INFRINGE PRIVATE RIGHTS OF OTHERS. NO LIABILITY IS ASSUMED WITH RESPECT TO THE USE OF, OR FOR DAMAGES RESULTING FROM THE USE OF ANY INFORMATION, APPARATUS, METHOD, OR PROCESS DISCLOSED IN THESE DRAWINGS. DRAWINGS MADE AVAILABLE FOR INFORMATION TO BIDDER ARE NOT TO BE USED FOR OTHER PURPOSES AND ARE TO BE RETURNED UPON REQUEST OF THE FORWARDING CONTRACTOR.

NUMBER OF SECTION OR DETAIL
DRAWING ON WHICH SECTION OR DETAIL IS SHOWN OR TAKEN
SECTION AND DETAIL KEY

THIS DOCUMENT CONTROLLED BY
CHANGE CONTROL SYSTEM 4
ENGINEERING PROCEDURE SNS-ENG-G001

Date: 12/13/2001 Time: 11:28:57
Username: BOOTS
CH:_JOB\SPHELEC\E9\7000\100\2600\N06_2B\740_PLOT\E3-02-63.DWG

AutoCAD