GENERAL NOTES:

1. SEE DRAWINGS E9.21.52 AND E9.21.53 FOR LIGHTING PANEL SCHEDULES.
2. SEE DRAWINGS E9.30.01 AND E9.30.02 FOR FIXTURE SCHEDULES.

KEYED NOTES:

N001 ALL NORMAL LIGHTING FIXTURES ON THIS DRAWING ARE CIRCUITED FROM PANEL 3L3A LOCATED IN ELECTRICAL ROOM 3-3-108.

N002 ALL EMERGENCY LIGHTING FIXTURES AND EXIT SIGNS ON THIS DRAWING ARE CIRCUITED FROM PANEL 3E5A LOCATED IN ELECTRICAL ROOM 3-2-66. LIGHTING IN STAIR NO. 1 TO BE CIRCUITED FROM PANEL B1E5A IN ELECTRICAL ROOM B1-2-31.

N003 ALL FIXTURES ARE MOUNTED 9'-5" A.F.F UNLESS OTHERWISE NOTED.

N004 ATRIUM LIGHTING TRACK TO BE MOUNTED TO SKYLIGHT SUPPORTS.

N005 CORRIDOR FIXTURES (W1) ARE MOUNTED 8'-0" A.F.F

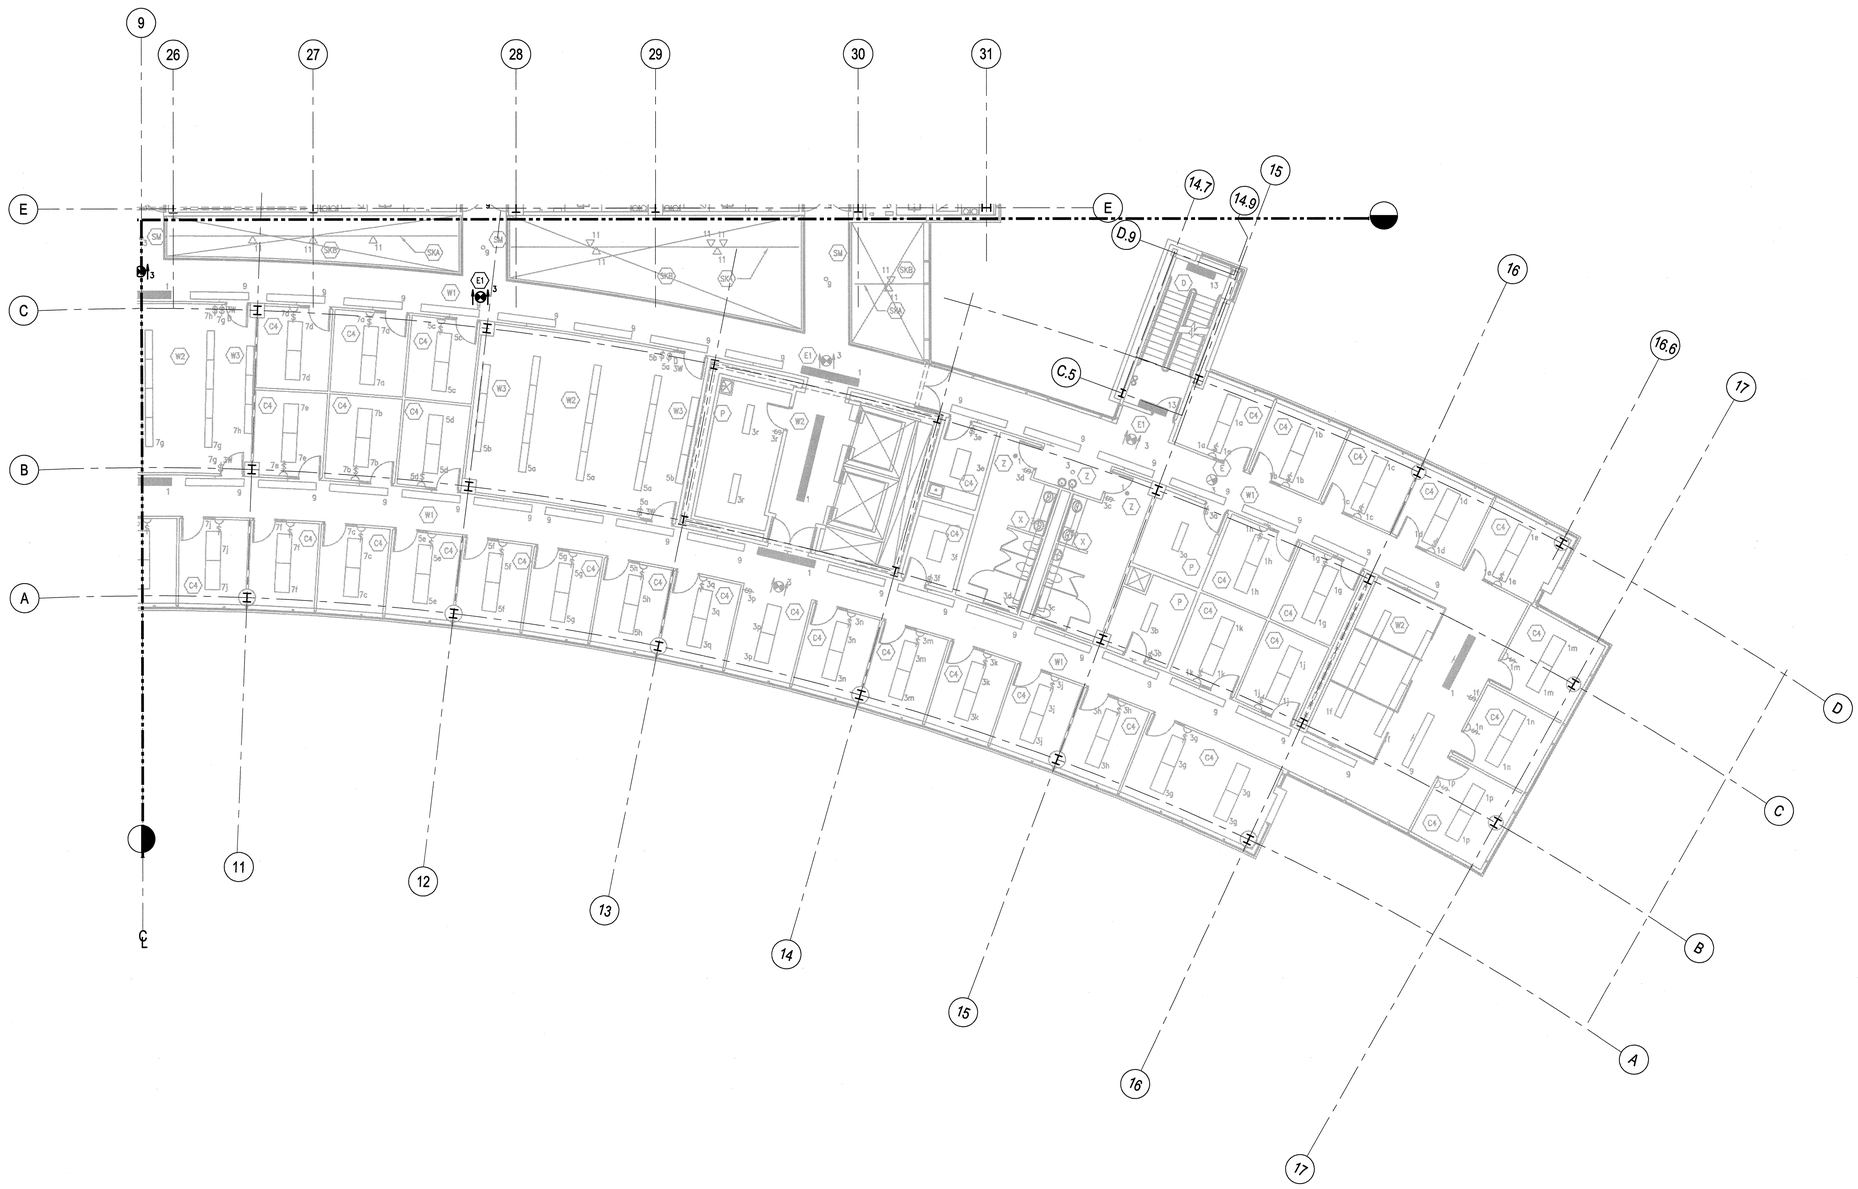

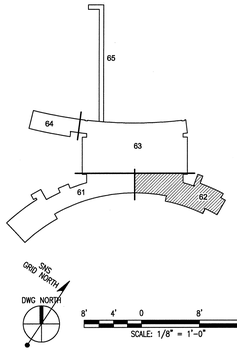

108031400-E8E-8600-A201

Knight/Jacobs Joint Venture
701 Scarboro Road, MS 8253
Oak Ridge, TN 37830
865-241-9433
fax 865-241-3400

KNIGHT
Knight Advanced Technology
540 West Randolph Street
Chicago, IL 60661

UT-BATTELLE
Oak Ridge National Laboratory
managed for the DEPARTMENT OF ENERGY under
U.S. GOVERNMENT contract DE-AC05-00OR22725
UT-BATTELLE, LLC. • Oak Ridge, Tennessee

PROJECT NAME:
SPALLATION NEUTRON SOURCE

CENTRAL LAB AND OFFICE BUILDING
ELECTRICAL LIGHTING PLAN
LEVEL 03, SECTOR 62 - ALTERNATE #1A

1	48	49	50	PLANT	BLDG	FL	SH.	OF	TYPE	CLASS
3	E	X	X	8	8600		1	1	P	U
51	52	53	WBS							REV
NC	NA		1.8.3.14		E3.03.62.A1					0

REV	CHANGE TYPE	CHANGE CONTROL SYSTEM	CHANGE REQUEST NUMBER	DESCRIPTION (REVISION OR ISSUE PURPOSE)	DSN	CHK	DEPT	DATE	PE	DATE	PJ	DATE	REQ	DATE	UTB	DATE	RPE	RPE NO	DATE	RW	AW	BWJ	PD	BWJ	BWJ	--	BWJ	--	ED
0				CERTIFIED FOR CONSTRUCTION - 12/20/01	TLW	KJS		12/11		12/11		12/01				12/20/01	VGS	106009	12/20/01										
																				ST	CV	EC	EE	EM	IE	M	PD	SE	AR

SQUAD CHECK

RPE		
DSN	T. WHITE	12/20/01
DRW	T. WHITE	12/20/01
CHK	K.SZOT	12/20/01
DEPT		
PE		12/27/01
PJ		12/21/01
REQ		
UTB		12/20/01

VICTOR G. STIEFEL REGISTERED ENGINEER 12-17-01 No. 00100018 CORPORATE STATE OF TENNESSEE

0 12-17-01
REV. DATE

DRAWING APPROVALS

NO REPRESENTATION OR WARRANTY, EXPRESSED OR IMPLIED, IS MADE AS TO THE ACCURACY, COMPLETENESS OR USEFULNESS OF THE INFORMATION OR STATEMENTS CONTAINED IN THESE DRAWINGS, OR THAT THE USE OR DISCLOSURE OF ANY INFORMATION, APPARATUS, METHOD, OR PROCESS DISCLOSED IN THESE DRAWINGS MAY NOT INFRINGE PRIVATE RIGHTS OF OTHERS. NO LIABILITY IS ASSUMED WITH RESPECT TO THE USE OF, OR FOR DAMAGES RESULTING FROM THE USE OF ANY INFORMATION, APPARATUS, METHOD, OR PROCESS DISCLOSED IN THESE DRAWINGS. DRAWINGS MADE AVAILABLE FOR INFORMATION TO BIDDER ARE NOT TO BE USED FOR OTHER PURPOSES AND ARE TO BE RETURNED UPON REQUEST OF THE FORWARDING CONTRACTOR.

NUMBER OF SECTION OR DETAIL
DRAWING ON WHICH SECTION OR DETAIL IS SHOWN OR TAKEN
SECTION AND DETAIL KEY

THIS DOCUMENT CONTROLLED BY
CHANGE CONTROL SYSTEM 4
ENGINEERING PROCEDURE SNS-ENG-G001

Date: 12/13/2001 Time: 11:26:41
Username: BAKER
DG=F:\ACLDPROJECTS\7600\100_CADD\NEW_SBF\AL_PLOT\E3-62-A1-01.DWG

AutoCAD