GENERAL NOTES:

1. CONNECT ALL CIRCUITS TO PANEL B2RA UNLESS NOTED OTHERWISE.
2. REFER TO DRAWINGS E2.10.44 AND E2.10.45 FOR ALL 480VAC MECHANICAL EQUIPMENT FEEDER SIZES.
3. MOTORS ARE PROVIDED WITH MECHANICAL EQUIPMENT AND SHOWN FOR CLARITY ONLY.

KEYNOTES:

N001	PROVIDE INCANDESCENT LIGHT FOR ELEVATOR PIT CROUSE-HINDS FORM 200 CAT. NO VD22009 OR APPROVED EQUAL.
N002	PROPOSED LOCATION OF TELEPHONE SWITCH EQUIPMENT CABINET. CONNECT ALL CIRCUITS WITHIN THIS AREA TO PANEL B2UPS1.
N003	CONNECT CIRCUIT FOR FAN POWERED HOT WATER TERMINAL UNIT TO PANEL B2RA.

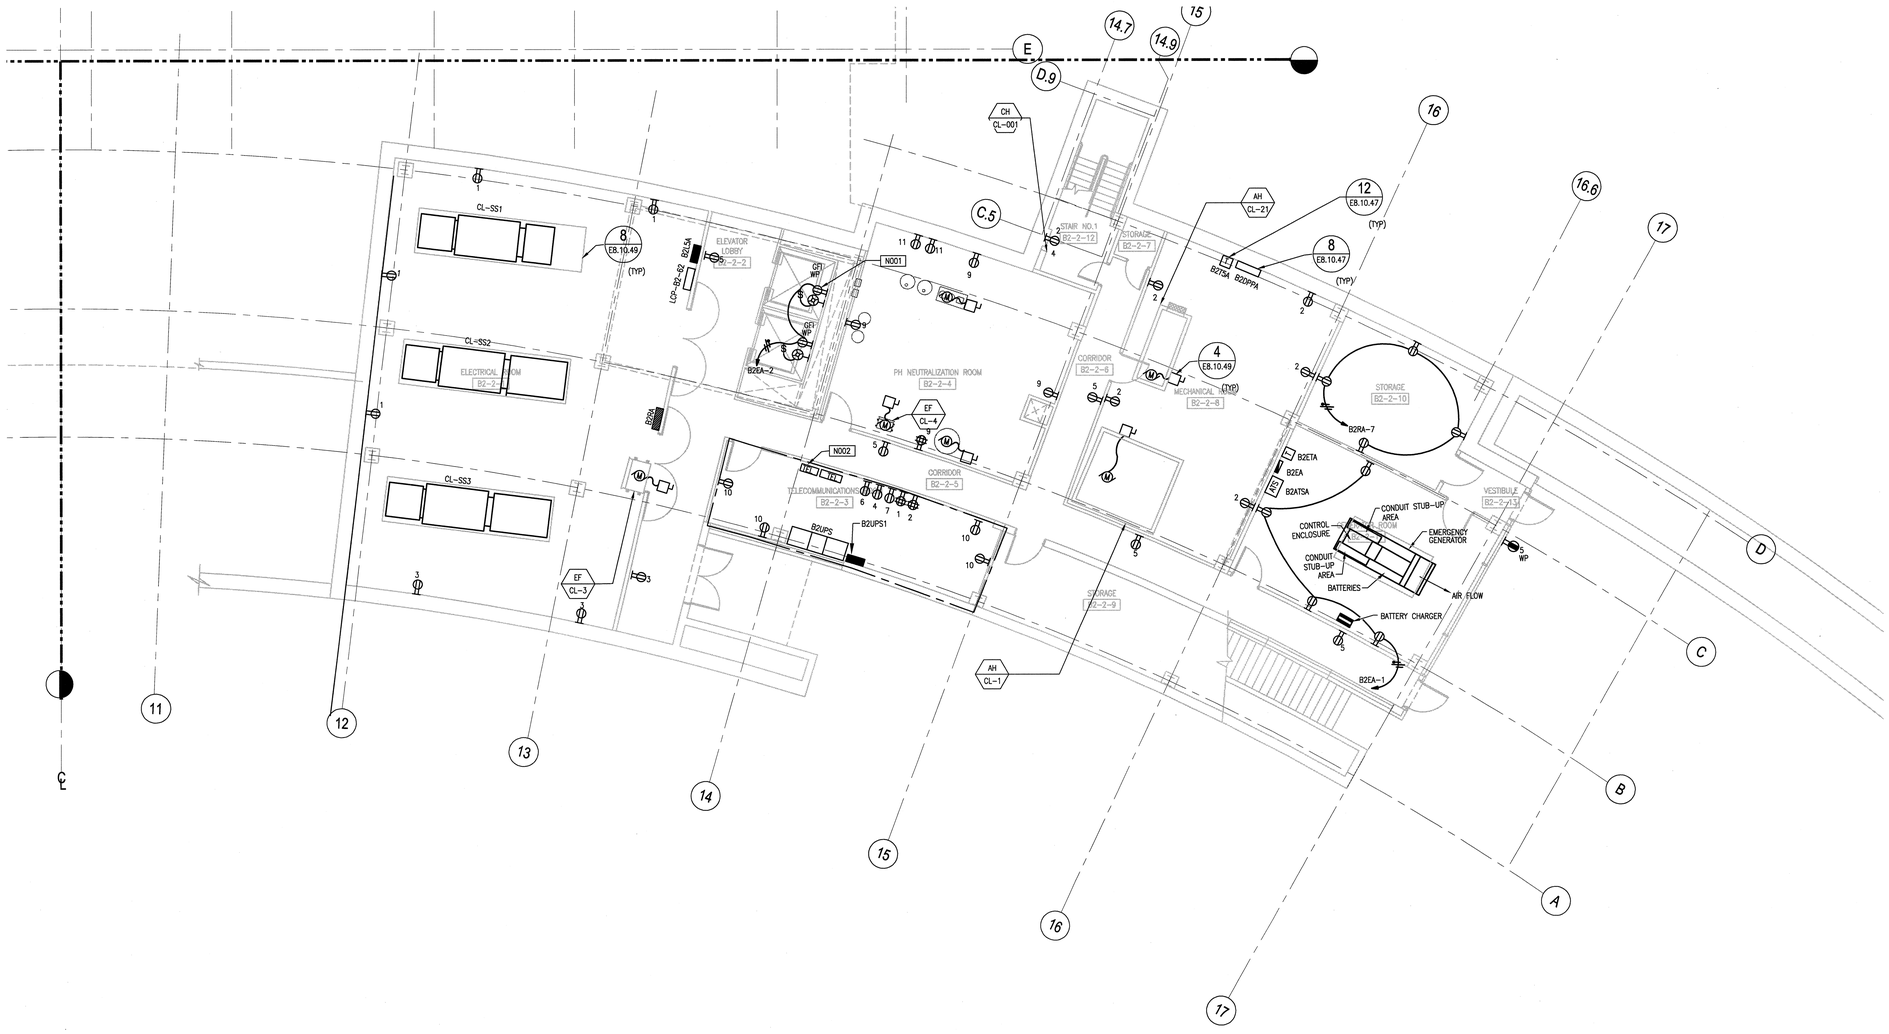

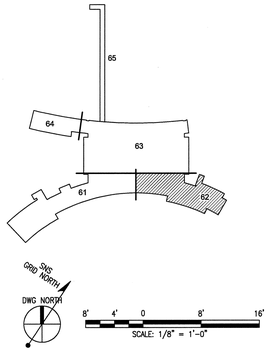

108031400-E8E-8600-A075

Knight/Jacobs
KnightJacobs Joint Venture
701 Scarboro Road, MS 8253
Oak Ridge, TN 37830
865-241-9433
fax 865-241-3400

KNIGHT
Knight Advanced Technology
4710 East Elwood, Suite 19
Phoenix, AZ 85040

UT-BATTELLE
Oak Ridge National Laboratory
managed for the DEPARTMENT OF ENERGY under
U.S. GOVERNMENT contract DE-AC05-00OR22725
UT-BATTELLE, LLC. • Oak Ridge, Tennessee

PROJECT NAME:
SPALLATION NEUTRON SOURCE
CENTRAL LAB AND OFFICE BUILDING
ELECTRICAL POWER PLAN
LEVEL B2, SECTOR 62

1	48	49	50	PLANT	BLDG	FL	SH.	OF	TYPE	CLASS
3	E	X	X	8	8600		1	1	P	U
51		52		53	WBS		E4.B2.62			REV
NC		NA			1.8.3.14					1

REV	CHANGE TYPE	CHANGE CONTROL SYSTEM	CHANGE REQUEST NUMBER	DESCRIPTION	DSN	CHK	DEPT	DATE	PE	DATE	PJ	DATE	REQ	DATE	UTB	DATE	RPE	RPE NO	DATE	ST	CV	EC	EE	EM	IE	M	PD	SE	AR
1				CERTIFIED FOR CONSTRUCTION – 12/20/01	DD	RL				13/01		12/01				12/20/01	VGS	106009	12/20/01	RW	AW	BWJ	PD	BWJ	BWJ	--	BWJ	--	ED
0	–	–	–	CERTIFIED FOR CONSTRUCTION – 05/15/2001	DD	RL			CLG	10/1/01	JS	08/21/01			JRL	10/8/01	VGS	106009	5/15/01	SC	AW	WRS	RL	WRS	BWJ	--	WRS	--	WAS

REVISION OR ISSUE PURPOSE — REVISION APPROVALS — SQUAD CHECK

DSN	D.DANIELSON	5/15/01
DRW	S. BARNETT	5/15/01
CHK	R.LENNIG	5/15/01
DEPT		
PE	C.GARREN	10/1/01
PJ	J. STELLERN	8/21/01
REQ		
UTB	J.LAWSON	10/8/01

RPE: VICTOR G. STELLERN, REGISTERED ENGINEER, No. 0010600, STATE OF TENNESSEE — 12-17-01

REV.	DATE
1	12-17-01

DRAWING APPROVALS

NO REPRESENTATION OR WARRANTY, EXPRESSED OR IMPLIED, IS MADE AS TO THE ACCURACY, COMPLETENESS OR USEFULNESS OF THE INFORMATION OR STATEMENTS CONTAINED IN THESE DRAWINGS, OR THAT THE USE OR DISCLOSURE OF ANY INFORMATION, APPARATUS, METHOD, OR PROCESS DISCLOSED IN THESE DRAWINGS MAY NOT INFRINGE PRIVATE RIGHTS OF OTHERS. NO LIABILITY IS ASSUMED WITH RESPECT TO THE USE OF, OR FOR DAMAGES RESULTING FROM THE USE OF ANY INFORMATION, APPARATUS, METHOD, OR PROCESS DISCLOSED IN THESE DRAWINGS. DRAWINGS MADE AVAILABLE FOR INFORMATION TO BIDDER ARE NOT TO BE USED FOR OTHER PURPOSES AND ARE TO BE RETURNED UPON REQUEST OF THE FORWARDING CONTRACTOR.

NUMBER OF SECTION OR DETAIL
DRAWING ON WHICH SECTION OR DETAIL IS SHOWN OR TAKEN
SECTION AND DETAIL KEY

THIS DOCUMENT CONTROLLED BY
CHANGE CONTROL SYSTEM 4
ENGINEERING PROCEDURE SNS-ENG-0001

Date: 05/09/2001 Time: 10:27:28
Generated by: DAEMON
Filename: C:\ACAD\DWG\SNS\E4B2C62.DWG
Layout: GMI0082=28.dwg

AutoCAD