NEXT ASS'Y: 1 FINAL ASS'Y:

## GENERAL NOTES:

1. REFER TO VOICE AND DATA SCHEDULE DRAWINGS E8.30.40 THRU E8.30.47 FOR WIRING INFORMATION.
2. UTILIZE 4" CONDUIT SHOWN IN TELEPHONE ROOM FLOOR FOR VERTICAL DATA CABLE ROUTING AND CABLE TRAY FOR HORIZONTAL DATA CABLE ROUTING. SEE DRAWING E8.20.40.

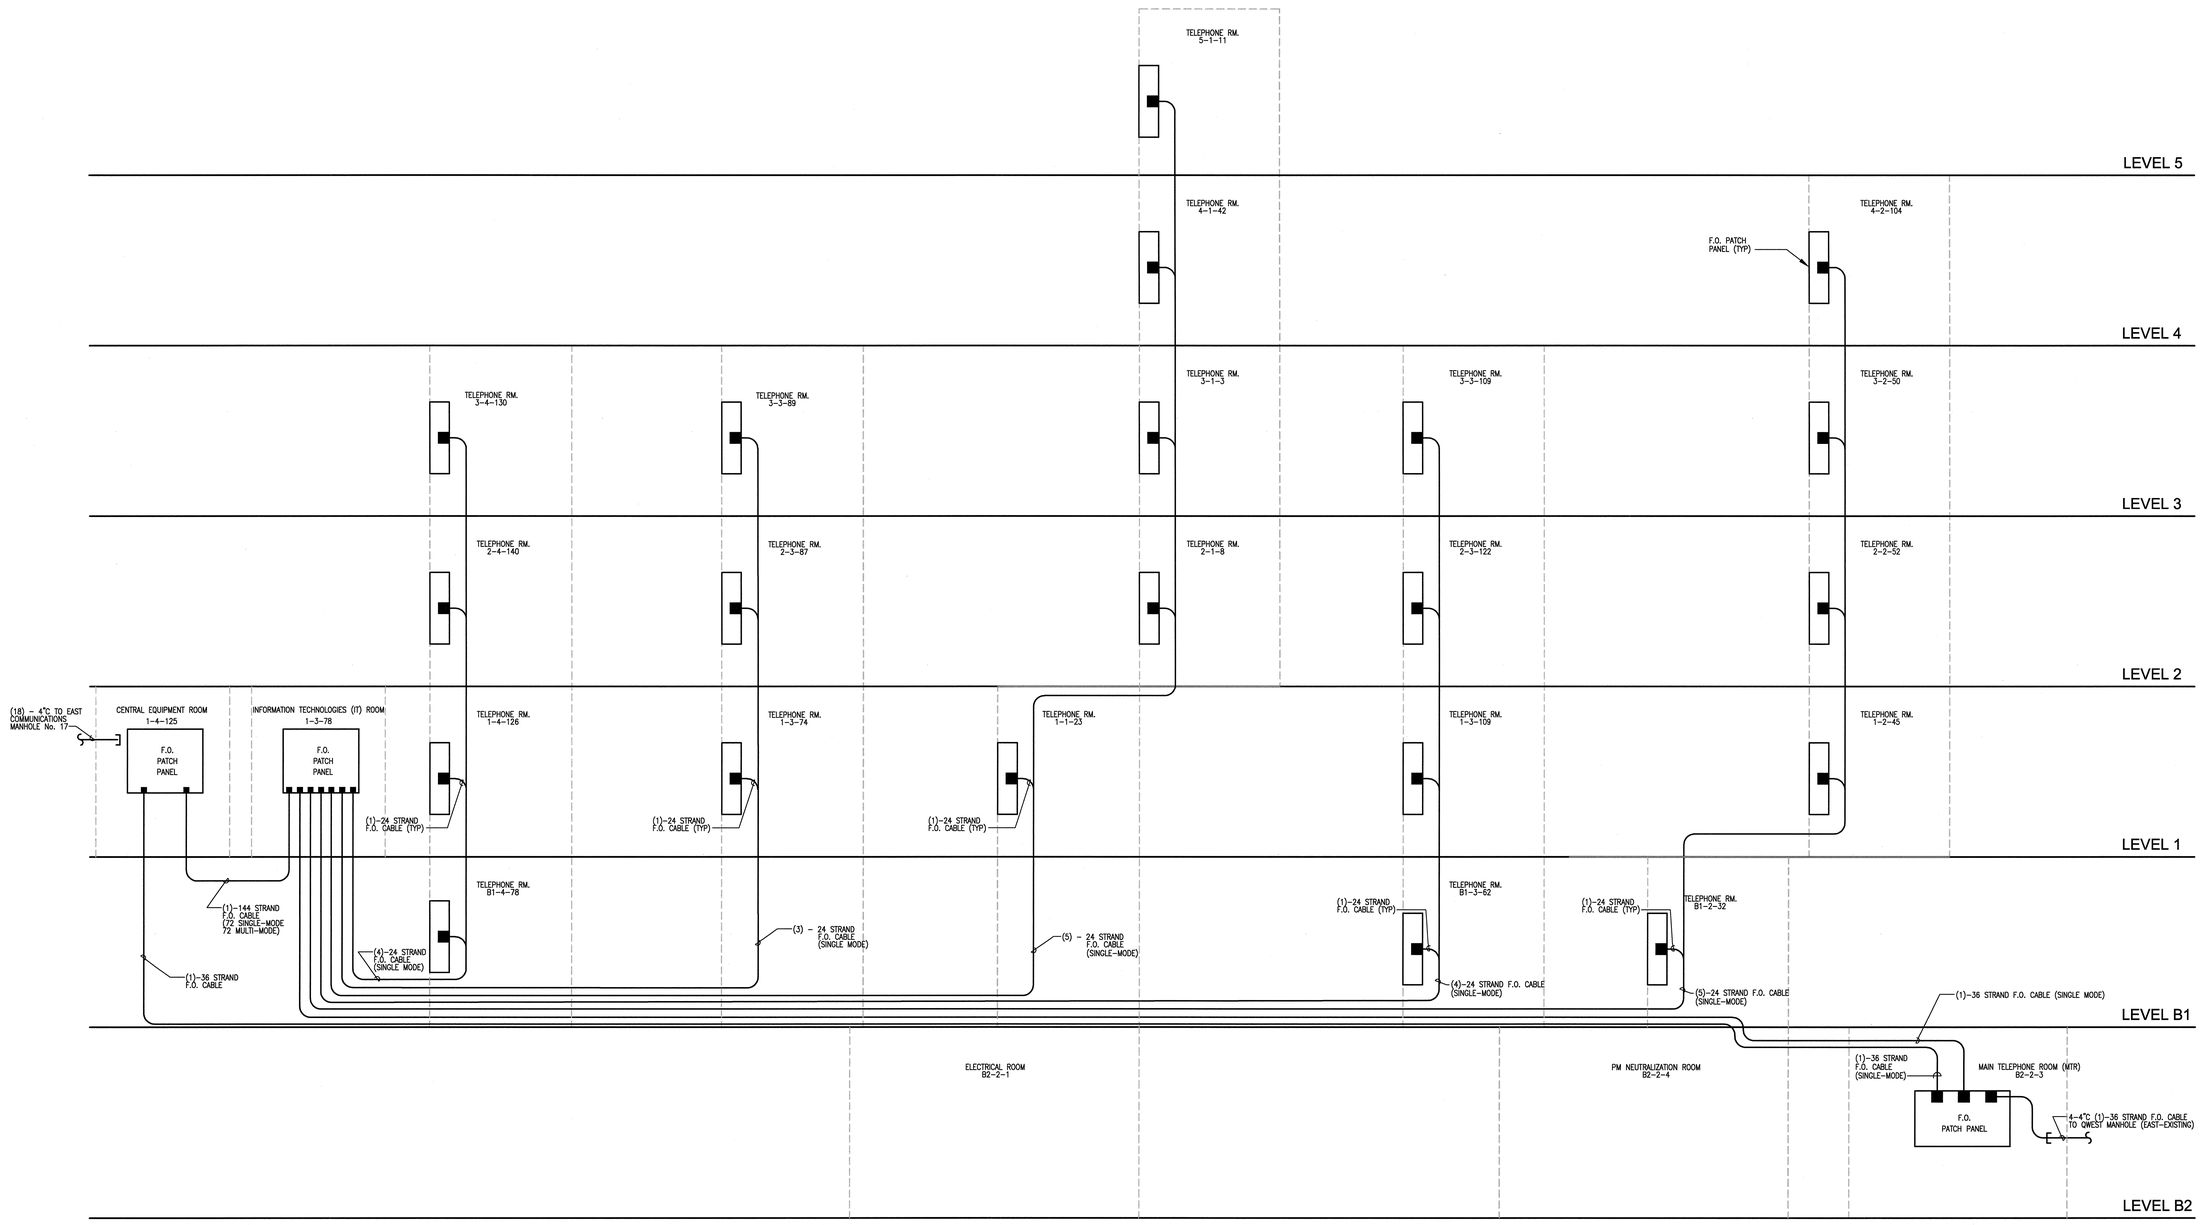


NO REPRESENTATION OR WARRANTY, EXPRESSED OR IMPLIED, IS MADE AS TO THE ACCURACY, COMPLETENESS OR USEFULNESS OF THE INFORMATION OR STATEMENTS CONTAINED IN THESE DRAWINGS, OR THAT THE USE OR DISCLOSURE OF ANY INFORMATION, APPARATUS, METHOD, OR PROCESS DISCLOSED IN THESE DRAWINGS MAY NOT INFRINGE PRIVATE RIGHTS OF OTHERS. NO LIABILITY IS ASSUMED WITH RESPECT TO THE USE OF, OR FOR DAMAGES RESULTING FROM THE USE OF ANY INFORMATION, APPARATUS, METHOD, OR PROCESS DISCLOSED IN THESE DRAWINGS. DRAWINGS MADE AVAILABLE FOR INFORMATION TO BIDDER ARE NOT TO BE USED FOR OTHER PURPOSES AND ARE TO BE RETURNED UPON REQUEST OF THE FORWARDING CONTRACTOR.

NUMBER OF SECTION OR DETAIL
DRAWING ON WHICH SECTION OR DETAIL IS SHOWN OR TAKEN
SECTION AND DETAIL KEY

THIS DOCUMENT CONTROLLED BY
CHANGE CONTROL SYSTEM 4
ENGINEERING PROCEDURE SNS-ENG-G001

| REV | CHANGE TYPE | CHANGE CONTROL SYSTEM | CHANGE REQUEST NUMBER | DESCRIPTION | DSN | CHK | DEPT | DATE | PE | DATE | PJ | DATE | REQ | DATE | UTB | DATE | RPE | RPE NO | DATE | ST | CV | EC | EE | EM | IE | M | PD | SE | AR |
|---|---|---|---|---|---|---|---|---|---|---|---|---|---|---|---|---|---|---|---|---|---|---|---|---|---|---|---|---|---|
| 1 | | | | CERTIFIED FOR CONSTRUCTION – 12/20/01 | DD | RL | | | CLG | 10/9/01 | VJS | 08/21/01 | | | JRL | 10/8/01 | VGS | 106009 | 12/20/01 | RW | AW | BWJ | PD | BWJ | BWJ | -- | BWJ | -- | ED |
| 0 | – | – | – | CERTIFIED FOR CONSTRUCTION – 05/15/2001 | DD | RL | | | | | | | | | | | VGS | 106009 | 5/15/01 | SC | AW | WRS | RL | WRS | BWJ | -- | WRS | -- | WAS |

REVISION OR ISSUE PURPOSE — REVISION APPROVALS — SQUAD CHECK

RPE: VICTOR G. STELLERN, REGISTERED ENGINEER, STATE OF TENNESSEE, 12-17-01

| REV. | DATE | | |
|---|---|---|---|
| 1 | 12-17-01 | UTB | J.LAWSON 10/8/01 |

DRAWING APPROVALS

| | | |
|---|---|---|
| DSN | D.DANIELSON | 5/15/01 |
| DRW | S. BARNETT | 5/15/01 |
| CHK | R.LENNIG | 5/15/01 |
| DEPT | | |
| PE | C.GARREN | 10/1/01 |
| PJ | J. STELLERN | 8/21/01 |
| REQ | | |

108031400-E8E-8600-A130

Knight/Jacobs Joint Venture
701 Scarboro Road, MS 8253
Oak Ridge, TN 37830
865-241-9433
fax 865-241-3400

KNIGHT
Knight Advanced Technology
4710 East Dravoo, Suite B1
Phoenix, AZ 85040

UT-BATTELLE
Oak Ridge National Laboratory
managed for the DEPARTMENT OF ENERGY under U.S. GOVERNMENT contract DE-AC05-00OR22725
UT-BATTELLE, LLC. • Oak Ridge, Tennessee

PROJECT NAME:
SPALLATION NEUTRON SOURCE
CENTRAL LAB AND OFFICE BUILDING
DATA CABLE RISER DIAGRAM

| 1 | 48 | 49 | 50 | PLANT | BLDG | FL | SH. | OF | TYPE | CLASS |
|---|---|---|---|---|---|---|---|---|---|---|
| 3 | E | X | X | 8 | 8600 | | 1 | 1 | D | U |
| 51 | | 52 | | 53 | WBS | | E8.20.42 | | | REV |
| NC | | NA | | | 1.8.3.14 | | | | | 1 |

Date: 12/18/2001 Time: 16:28:33
Username: BBONEL
PW:C:\MLSPROJECT\7600\700\2400\2400_E8\740_M\2F\E8-20-42.DWG

AutoCAD