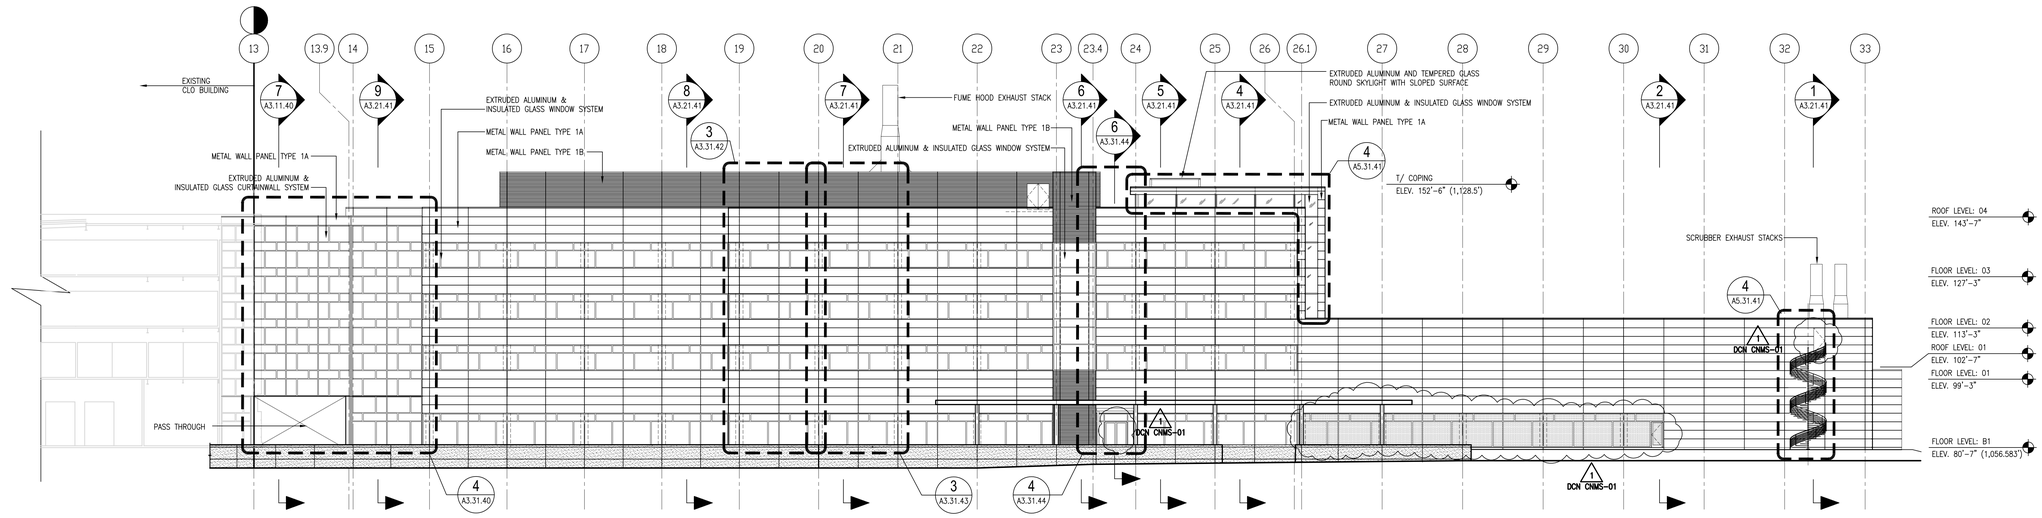

1 A3.11.40 SOUTH ELEVATION
SCALE: 1/16"=1'-0"
AEL006-8

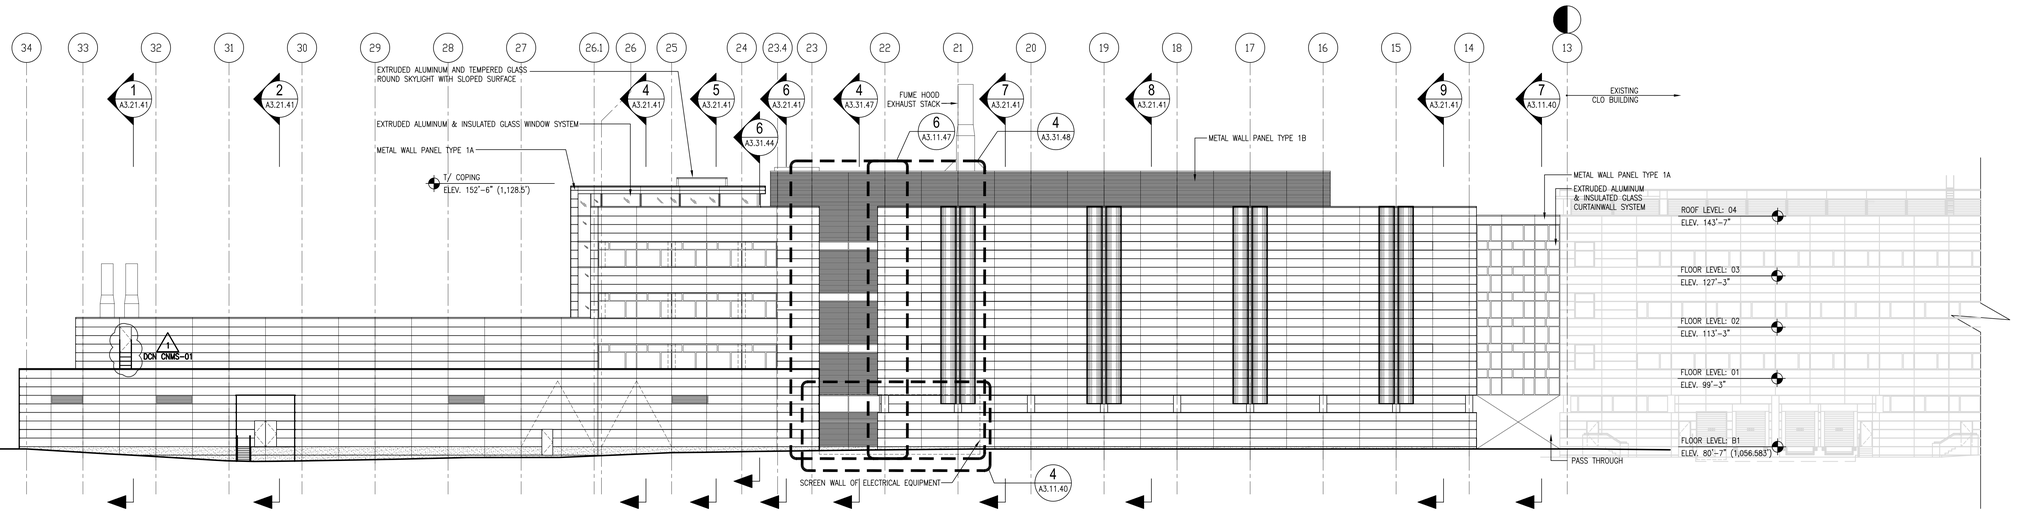

3 A3.11.40 NORTH ELEVATION
SCALE: 1/16"=1'-0"
AEL002-8

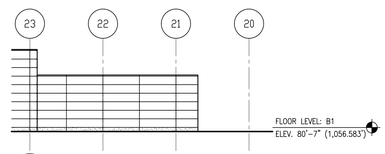

4 A3.11.40 NORTH ELEVATION - SCREEN WALL
SCALE: 1/16"=1'-0"
AEL002-8

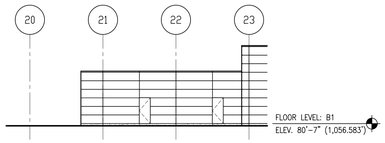

8 A3.11.40 SOUTH ELEVATION - SCREEN WALL
SCALE: 1/16"=1'-0"
AEL002-8

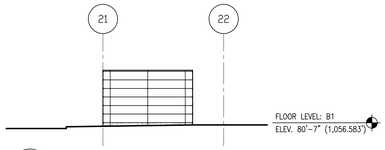

9 A3.11.40 WEST ELEVATION - SCREEN WALL
SCALE: 1/16"=1'-0"
AEL002-8

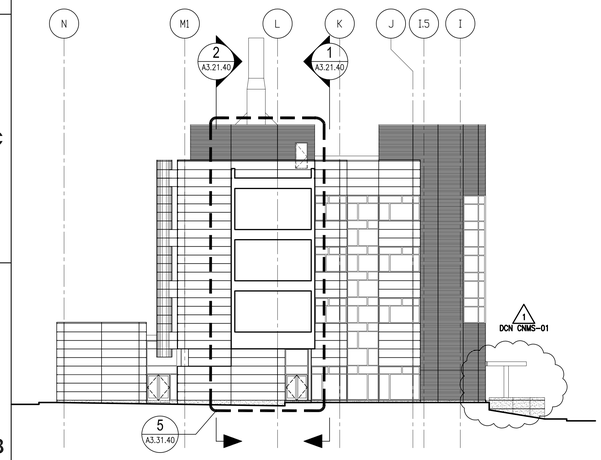

7 A3.11.40 WEST ELEVATION
SCALE: 1/16"=1'-0"
AEL004-8

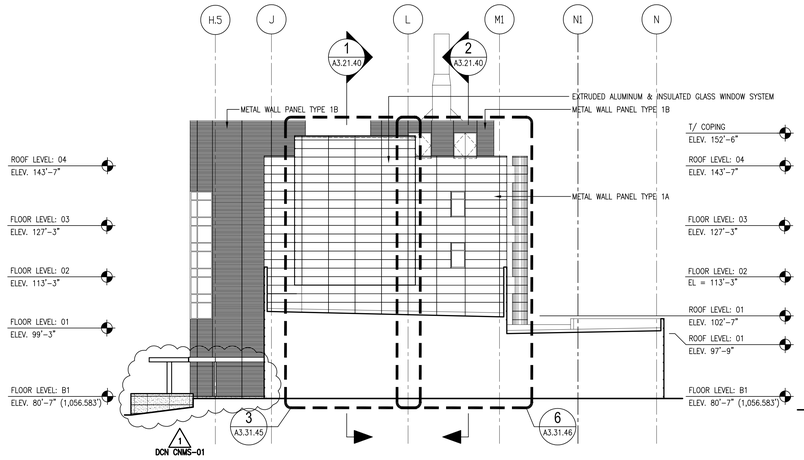

6 A3.11.40 EAST ELEVATION
SCALE: 1/16"=1'-0"
AEL003-8

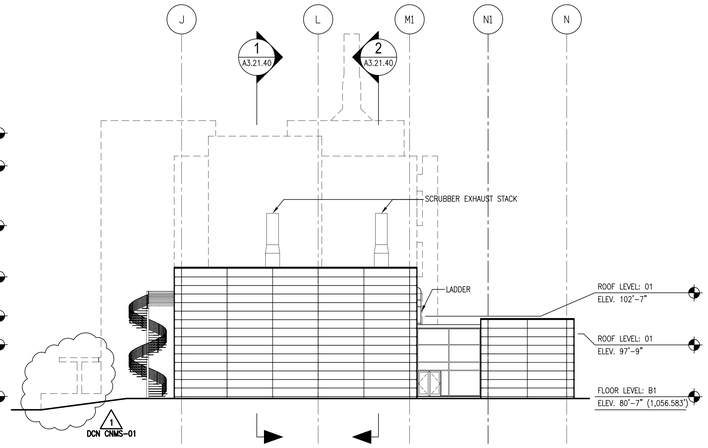

5 A3.11.40 EAST ELEVATION
SCALE: 1/16"=1'-0"
AEL003-8

16' 8' 0 16' 32'
SCALE: 1/16" = 1'-0"

DRNL DRAWING NUMBER:

Knight/Jacobs Joint Venture
701 Scarboro Road, MS 8253
Oak Ridge, TN 37830
865-241-9433
fax 865-241-3400

m+w zander
M+W Zander U.S. Operations, Inc.
549 West Randolph Street
Chicago, IL 60661
Telephone: (312) 577-3200
Fax: (312) 577-3525

NO REPRESENTATION OR WARRANTY, EXPRESSED OR IMPLIED, IS MADE AS TO THE ACCURACY, COMPLETENESS OR USEFULNESS OF THE INFORMATION OR STATEMENTS CONTAINED IN THESE DRAWINGS, OR THAT THE USE OR DISCLOSURE OF ANY INFORMATION, APPARATUS, METHOD, OR PROCESS DISCLOSED IN THESE DRAWINGS MAY NOT INFRINGE PRIVATE RIGHTS OF OTHERS. NO LIABILITY IS ASSUMED WITH RESPECT TO THE USE OF, OR FOR DAMAGES RESULTING FROM THE USE OF ANY INFORMATION, APPARATUS, METHOD, OR PROCESS DISCLOSED IN THESE DRAWINGS. DRAWINGS MADE AVAILABLE FOR INFORMATION TO BIDDER ARE NOT TO BE USED FOR OTHER PURPOSES AND ARE TO BE RETURNED UPON REQUEST OF THE FORWARDING CONTRACTOR.

NUMBER OF SECTION OR DETAIL
DRAWING ON WHICH SECTION OR DETAIL IS SHOWN OR TAKEN
SECTION AND DETAIL KEY

THIS DOCUMENT CONTROLLED BY
CHANGE CONTROL SYSTEM
ENGINEERING PROCEDURE

REV	CHANGE TYPE	CHANGE CONTROL SYSTEM	CHANGE CONTROL NUMBER	DESCRIPTION (REVISION OR ISSUE PURPOSE)	DSN	CHK	DEPT	DATE	PE	DATE	PJ	DATE	REQ	DATE	UTB	DATE	RPE	RPE NO	DATE
0	–	–	–	CERTIFIED FOR CONSTRUCTION-12/9/02	CF	ED											RLB	102104	12/9/02

ST	CV	EC	EE	EM	IE	M	PD	SE	AR
RZ	AW	BWJ	AK	IM	DM	--	BWJ	--	TW

SQUAD CHECK

RPE		
DSN	C. FINFROCK	12/9/02
DRW	I-W WANG	12/9/02
CHK	E. DENSON	12/9/02
DEPT		
PE	CLG	
PJ	JS	
REQ		
UTB	JRL	

REV. DATE — DRAWING APPROVALS

UT-BATTELLE
Oak Ridge National Laboratory
managed for the DEPARTMENT OF ENERGY under U.S. GOVERNMENT contract DE-AC05-00OR22725
UT-BATTELLE, LLC. ◆ Oak Ridge, Tennessee

PROJECT NAME:
CENTER FOR NANOPHASE MATERIALS SCIENCES EXTERIOR ELEVATIONS

1	48	49	50	PLANT	BLDG	FL	SH.	OF	TYPE	CLASS
3	A	X	X	8	8610		1	1	P	U
51		52		53	A/E DRAWING NUMBER: A3.11.40				REV	
NC		NA							0	

Date: 02/15/2002 Time: 15:52:04
ORIGINAL SIZE: 36X24
C:\PROJECTS\CNMS\DWG\ENG\CNMS\AEL002-8.DWG,AEL003-8.DWG,AEL004-8.DWG,AEL006-8.DWG,AEL002-8,PLOT(A2-01-01).DWG
Xref: AMT066-8.dwg