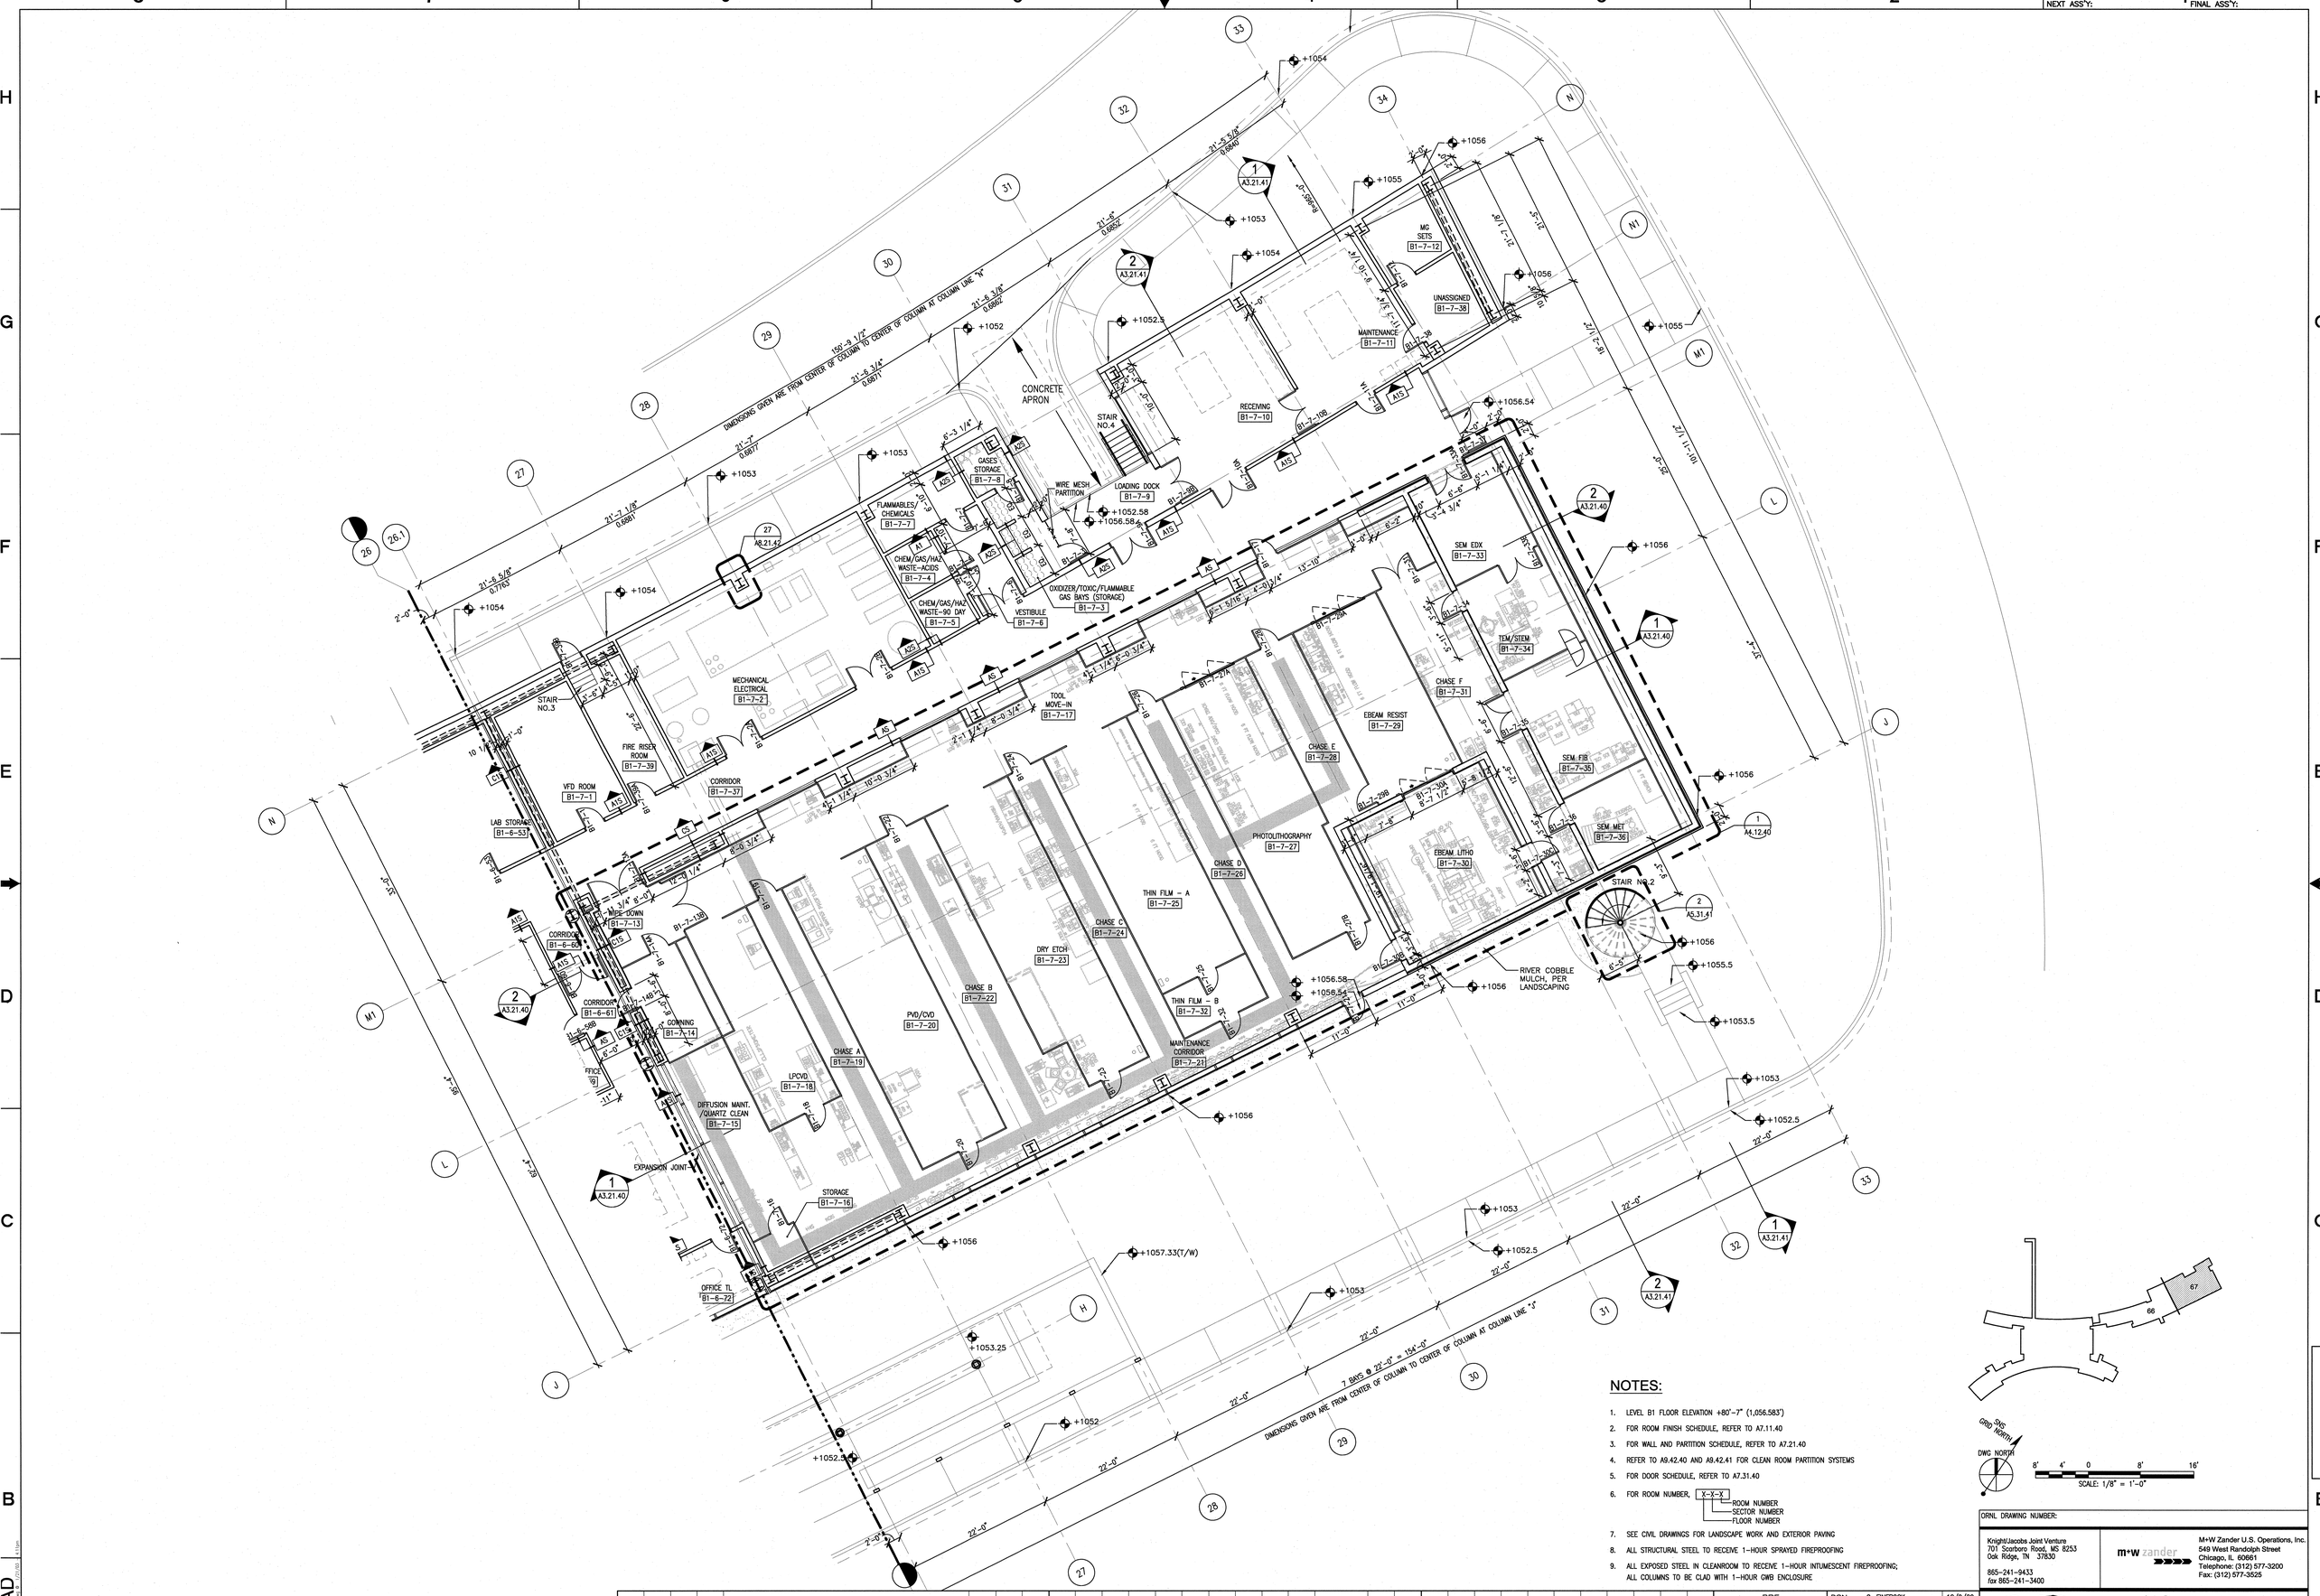

NOTES:

1. LEVEL B1 FLOOR ELEVATION +80'-7" (1,056.583')
2. FOR ROOM FINISH SCHEDULE, REFER TO A7.11.40
3. FOR WALL AND PARTITION SCHEDULE, REFER TO A7.21.40
4. REFER TO A9.42.40 AND A9.42.41 FOR CLEAN ROOM PARTITION SYSTEMS
5. FOR DOOR SCHEDULE, REFER TO A7.31.40
6. FOR ROOM NUMBER, X–X–X
   - ROOM NUMBER
   - SECTOR NUMBER
   - FLOOR NUMBER
7. SEE CIVIL DRAWINGS FOR LANDSCAPE WORK AND EXTERIOR PAVING
8. ALL STRUCTURAL STEEL TO RECEIVE 1–HOUR SPRAYED FIREPROOFING
9. ALL EXPOSED STEEL IN CLEANROOM TO RECEIVE 1–HOUR INTUMESCENT FIREPROOFING; ALL COLUMNS TO BE CLAD WITH 1–HOUR GWB ENCLOSURE

SNS GRID NORTH
DWG NORTH
8' 4' 0 8' 16'
SCALE: 1/8" = 1'-0"

ORNL DRAWING NUMBER:

KnightJacobs Joint Venture
701 Scarboro Road, MS 8253
Oak Ridge, TN 37830
865-241-9433
fax 865-241-3400

m*w zander
M+W Zander U.S. Operations, Inc.
549 West Randolph Street
Chicago, IL 60661
Telephone: (312) 577-3200
Fax: (312) 577-3525

UT-BATTELLE
Oak Ridge National Laboratory
managed for the DEPARTMENT OF ENERGY under U.S. GOVERNMENT contract DE-AC05-00OR22725
UT-BATTELLE, LLC. ◊ Oak Ridge, Tennessee

PROJECT NAME:
CENTER FOR NANOPHASE MATERIALS SCIENCES
FLOOR PLAN
LEVEL B1 - SECTOR 67

RPE			
ROBERT L. BARNES REGISTERED ARCHITECT STATE OF TENNESSEE REG. NO. 102104	DSN	C. FINFROCK	12/9/02
	DRW	P–C CHANG	12/9/02
	CHK	E. DENSON	12/9/02
	DEPT		
	PE	CLG	1/24/03
	PJ	JS	12/31/02
12/09/02	REQ		1/24/03
REV. DATE	UTB	JRL	
DRAWING APPROVALS			

1	48	49	50	PLANT	BLDG	FL	SH.	OF	TYPE	CLASS
3	A	X	X	8	8610		1	1	P	U
51		52		53	A/E DRAWING NUMBER:					REV
NC		NA			A2.B1.67					0

REV	CHANGE TYPE	CHANGE CONTROL SYSTEM	CHANGE REQUEST NUMBER	DESCRIPTION	DSN	CHK	DEPT	DATE	PE	DATE	PM	DATE	REQ	DATE	UTB	DATE	RPE	RPE NO	DATE	ST	CV	EC	EE	EM	IE	M	PD	SE	AR
0	–	–	–	CERTIFIED FOR CONSTRUCTION–12/9/02	CF	ED			1/6/03	1/03		1/03	1/24/03				RLB	102104	12/9/02	RZ	AW	BWJ	AK	IM	DM	--	BWJ	--	TW
REVISION OR ISSUE PURPOSE								REVISION APPROVALS												SQUAD CHECK								

NO REPRESENTATION OR WARRANTY, EXPRESSED OR IMPLIED, IS MADE AS TO THE ACCURACY, COMPLETENESS OR USEFULNESS OF THE INFORMATION OR STATEMENTS CONTAINED IN THESE DRAWINGS, OR THAT THE USE OR DISCLOSURE OF ANY INFORMATION, APPARATUS, METHOD, OR PROCESS DISCLOSED IN THESE DRAWINGS MAY NOT INFRINGE PRIVATE RIGHTS OF OTHERS. NO LIABILITY IS ASSUMED WITH RESPECT TO THE USE OF, OR FOR DAMAGES RESULTING FROM THE USE OF ANY INFORMATION, APPARATUS, METHOD, OR PROCESS DISCLOSED IN THESE DRAWINGS. DRAWINGS MADE AVAILABLE FOR INFORMATION TO BIDDER ARE NOT TO BE USED FOR OTHER PURPOSES AND ARE TO BE RETURNED UPON REQUEST OF THE FORWARDING CONTRACTOR.

NUMBER OF SECTION OR DETAIL
DRAWING ON WHICH SECTION OR DETAIL IS SHOWN OR TAKEN
SECTION AND DETAIL KEY

THIS DOCUMENT CONTROLLED BY
CHANGE CONTROL SYSTEM
ENGINEERING PROCEDURE

AutoCAD