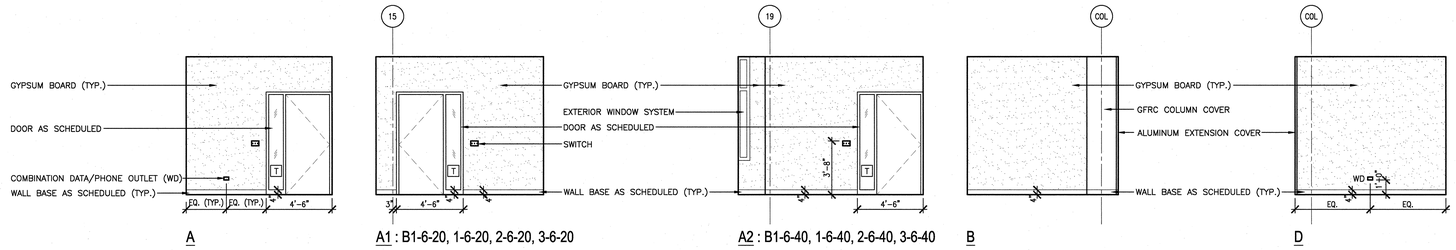

6 A5.11.42 TYPICAL OFFICE ELEVATIONS ALONG COLUMN LINE J, K, M1
1/4"=1'-0"
AIE003-8

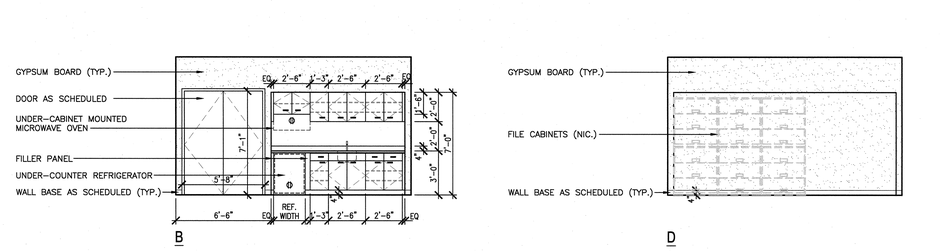

1 A5.11.42 TYPICAL COFFEE/COPY/FAX ELEVATIONS @ B1-6-31, 1-6-31, 2-6-31 & 3-6-31
1/4"=1'-0"
AIE003-8

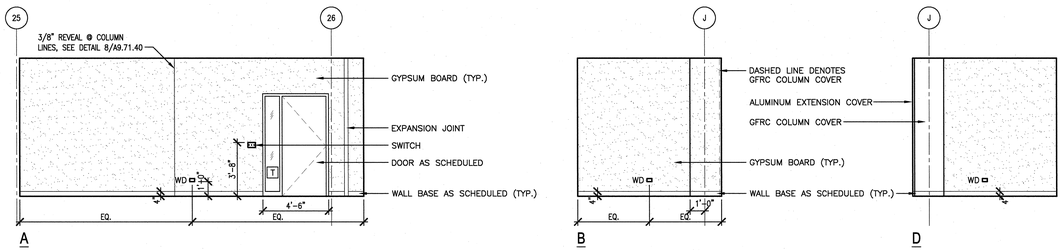

7 A5.11.42 OFFICE ELEVATIONS @ 1-6-51 (SIM.) & 1-6-71
1/4"=1'-0"
AIE003-8

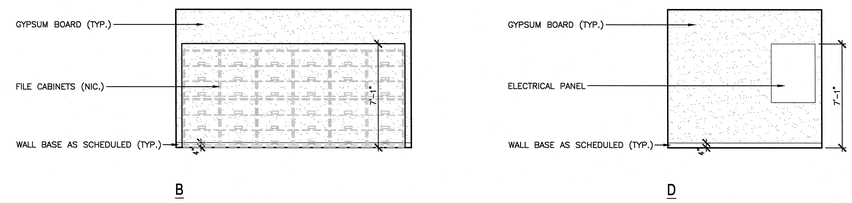

2 A5.11.42 CORRIDOR ELEVATIONS @ B1-6-28, 1-6-28, 2-6-28 & 3-6-28
1/4"=1'-0"
AIE003-8

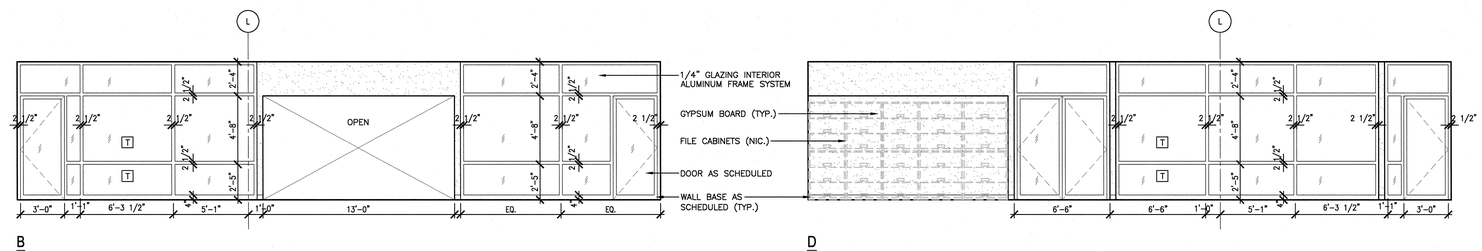

8 A5.11.42 ELEVATIONS @ 1-6-66 WAITING AREA AND 1-6-54 DD'S STORAGE/FILE
1/4"=1'-0"
AIE003-8

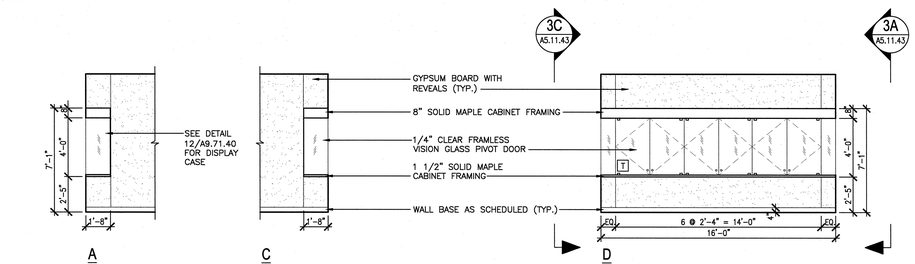

3 A5.11.42 DISPLAY CASE ELEVATIONS @ B1-6-34, 1-6-34, 2-6-34 & 3-6-34
1/4"=1'-0"
AIE003-8

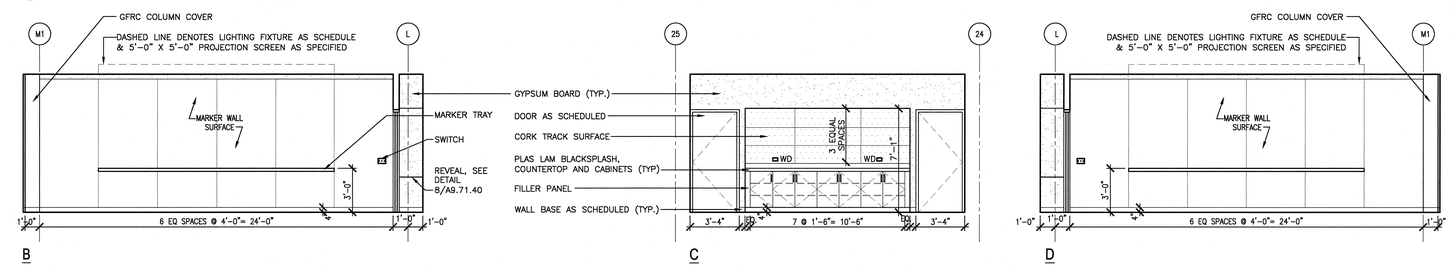

9 A5.11.42 CONFERENCE ROOM ELEVATIONS @ 1-6-50
1/4"=1'-0"
AIE003-8

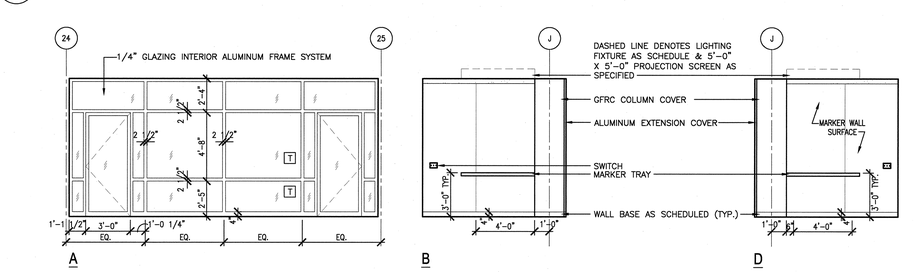

4 A5.11.42 CONFERENCE ROOM ELEVATIONS @ B1-6-70, 1-6-70, 2-6-70, 3-6-70
1/4"=1'-0"
AIE003-8

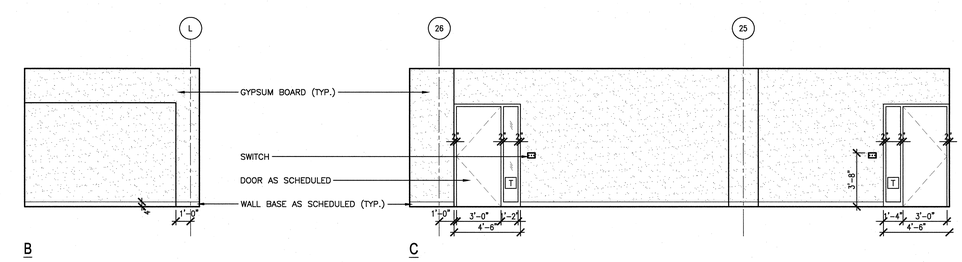

10 A5.11.42 COMPUTER ROOM ELEVATIONS @ 2-6-61
1/4"=1'-0"
AIE003-8

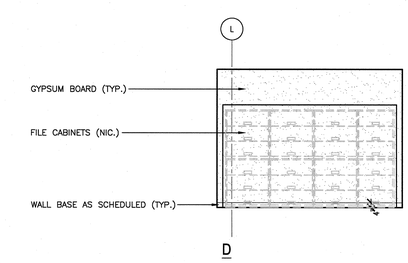

5 A5.11.42 CORRIDOR ELEVATIONS @ 2-6-60
1/4"=1'-0"
AIE003-8

ORNL DRAWING NUMBER:

Knight/Jacobs Joint Venture
701 Scarboro Road, MS 8253
Oak Ridge, TN 37830
865-241-9433
fax 865-241-3400

m+w zander
M+W Zander U.S. Operations, Inc.
549 West Randolph Street
Chicago, IL 60661
Telephone: (312) 577-3200
Fax: (312) 577-3525

UT-BATTELLE
Oak Ridge National Laboratory
managed for the DEPARTMENT OF ENERGY under
U.S. GOVERNMENT contract DE-AC05-00OR22725
UT-BATTELLE, LLC, © Oak Ridge, Tennessee

PROJECT NAME:
CENTER FOR NANOPHASE MATERIALS SCIENCES
INTERIOR ELEVATIONS
OFFICES, CONFERENCE ROOMS
COFFEE/COPY/FAX & COMPUTER ROOM

1	4B	49	50	PLANT	BLDG	FL	SH.	OF	TYPE	CLASS
3	A	X	X	8	8610		1	1	P	U
51		52		53	A/E DRAWING NUMBER:					REV
NC		NA			A5.11.42					0

DSN	C. FINFROCK	12/9/02
DRW	I-W WANG	12/9/02
CHK	E. DENSON	12/9/02
DEPT		
PE	CLG	12/9/03
PJ	JS	12/9/03
REG		12/9/03
UTB	JRL	

RPE
ROBERT L. BARNES REGISTERED ARCHITECT REG. NO. 102104 STATE OF TENNESSEE
12/09/02
REV. DATE
DRAWING APPROVALS

REV	CHANGE TYPE	CHANGE CONTROL SYSTEM	CHANGE REQUEST NUMBER	DESCRIPTION	DSN	CHK	DEPT
0	–	–	–	CERTIFIED FOR CONSTRUCTION-12/9/02	CF	ED	

REVISION OR ISSUE PURPOSE

DATE	PE	DATE	AD	DATE	REG	DATE	UTB	DATE	RPE	RPE NO	DATE
		12/9/02		12/9/02		12/9/03			RLB	102104	12/9/02

REVISION APPROVALS

RZ	AW	BWJ	AK	IM	DM	--	BWJ	--	TW
ST	CV	EC	EE	EM	IE	M	PD	SE	AR

SQUAD CHECK

NO REPRESENTATION OR WARRANTY, EXPRESSED OR IMPLIED, IS MADE AS TO THE ACCURACY, COMPLETENESS OR USEFULNESS OF THE INFORMATION OR STATEMENTS CONTAINED IN THESE DRAWINGS, OR THAT THE USE OR DISCLOSURE OF ANY INFORMATION, APPARATUS, METHOD, OR PROCESS DISCLOSED IN THESE DRAWINGS MAY NOT INFRINGE PRIVATE RIGHTS OF OTHERS. NO LIABILITY IS ASSUMED WITH RESPECT TO THE USE OF, OR FOR DAMAGES RESULTING FROM THE USE OF ANY INFORMATION, APPARATUS, METHOD, OR PROCESS DISCLOSED IN THESE DRAWINGS. DRAWINGS MADE AVAILABLE FOR INFORMATION TO BIDDER ARE NOT TO BE USED FOR OTHER PURPOSES AND ARE TO BE RETURNED UPON REQUEST OF THE FORWARDING CONTRACTOR.

NUMBER OF SECTION OR DETAIL
DRAWING ON WHICH SECTION OR DETAIL IS SHOWN OR TAKEN
SECTION AND DETAIL KEY

THIS DOCUMENT CONTROLLED BY
CHANGE CONTROL SYSTEM _____
ENGINEERING PROCEDURE _____

© ORNL/UT-BATTELLE, LLC AutoCAD