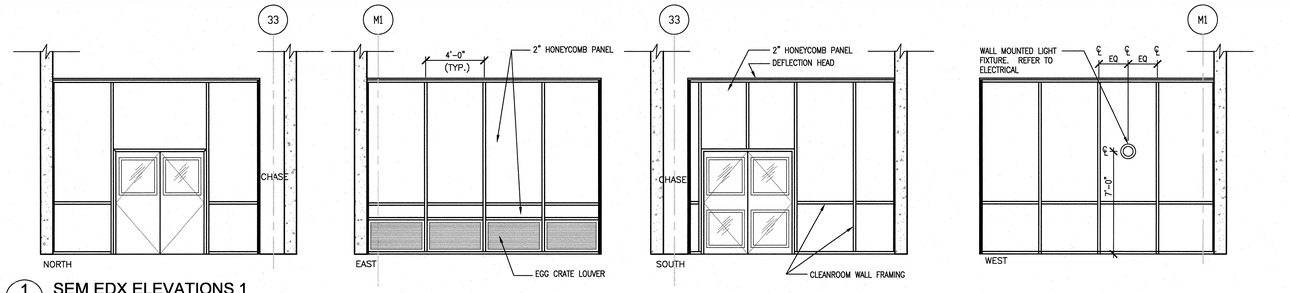

1 SEM EDX ELEVATIONS 1
A5.12.42 1/4"=1'-0"
AEI01K-8

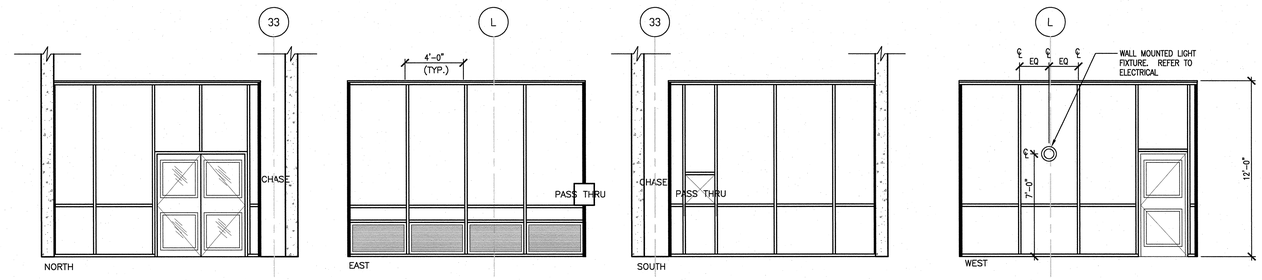

2 TEM/STEM ELEVATIONS 1
A5.12.42 1"=1'-0"
AEI01K-8

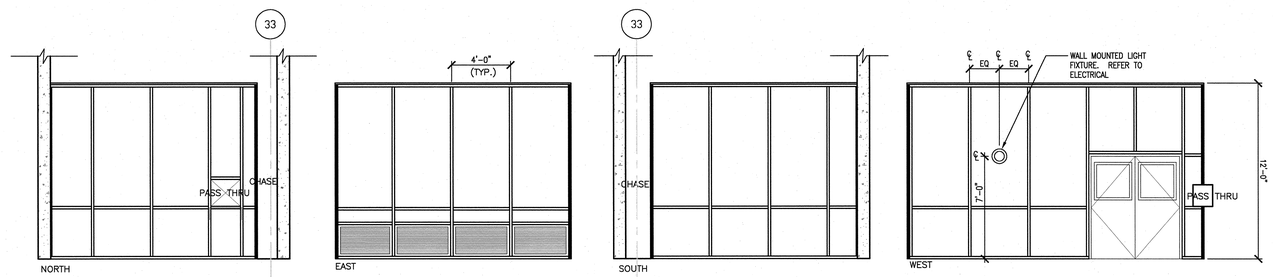

3 SEM FIB ELEVATIONS 1
A5.12.42 1/4"=1'-0"
AEI01K-8

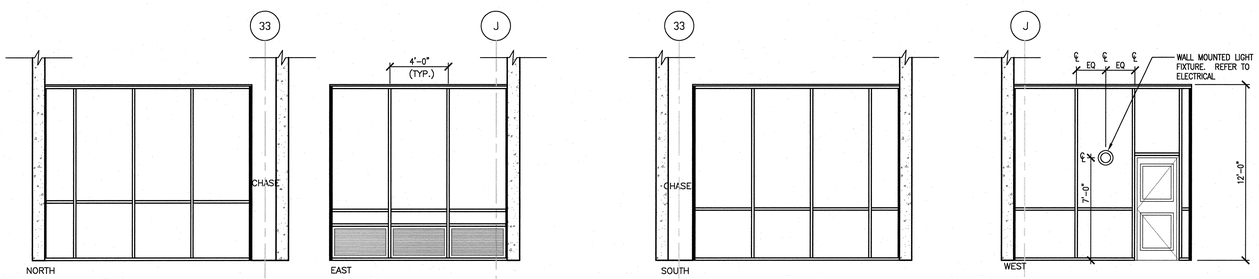

4 SEM MET ELEVATION 1
A5.12.42 1/4"=1'-0"
AEI01K-8

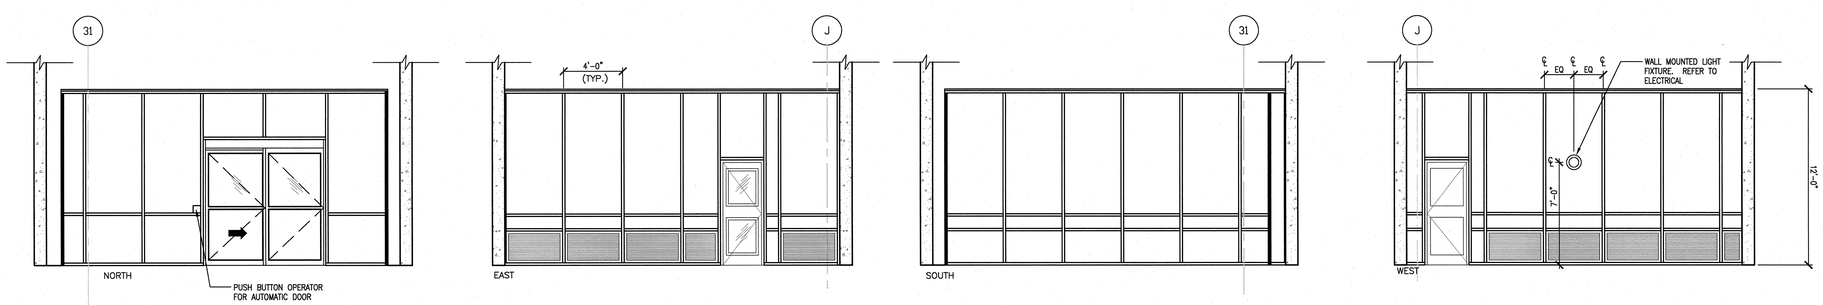

5 EBEAM LITHO
A5.12.42 1/4"=1'-0"
AEI01K-8

ORNL DRAWING NUMBER:

KnightJacobs Joint Venture
701 Scarboro Road, MS 8253
Oak Ridge, TN 37830
865-241-9433
fax 865-241-3400

m+w zander
M+W Zander U.S. Operations, Inc.
549 West Randolph Street
Chicago, IL 60661
Telephone: (312) 577-3200
Fax: (312) 577-3525

UT-BATTELLE
Oak Ridge National Laboratory
managed for the DEPARTMENT OF ENERGY under
U.S. GOVERNMENT contract DE-AC05-00OR22725
UT-BATTELLE, LLC. © Oak Ridge, Tennessee

PROJECT NAME:
CENTER FOR NANOPHASE MATERIALS SCIENCES
CLEANROOM
INTERIOR ELEVATIONS

DSN	B. RAMSEY	
DRW	B. EDGERTON	
CHK	T. GRANT	
DEPT		
PE		1/24/03
PJ		1/23/03
REQ		1/24/03

RPE
ROBERT L. BARNES
REGISTERED ARCHITECT
No. 102311
STATE OF TENNESSEE
12/09/02
REV. DATE
UTB
DRAWING APPROVALS

1	48	49	50	PLANT	BLDG	FL	SH.	OF	TYPE	CLASS
3	A	X	X	8	8610		1	1		U
51		52		53	A/E DRAWING NUMBER:					REV
NC		NA			A5.12.42					0

REV	CHANGE TYPE	CHANGE CONTROL SYSTEM	CHANGE REQUEST NUMBER	DESCRIPTION	DSN	CHK	DEPT
0				CERTIFIED FOR CONSTRUCTION – 12/9/02	BKE	TG	

REVISION OR ISSUE PURPOSE

DATE	PE	DATE	PJ	DATE	REQ	DATE	UTB	DATE	RPE	RPE NO	DATE
	1/23	1/03		1/03		1/24	1/03				12/9/02

REVISION APPROVALS

ST	CV	EC	EE	EM	IE	M	PD	SE	AR
RZ	AW	BMJ	AK	IM	DM		BMJ		TW

SQUAD CHECK

NO REPRESENTATION OR WARRANTY, EXPRESSED OR IMPLIED, IS MADE AS TO THE ACCURACY, COMPLETENESS OR USEFULNESS OF THE INFORMATION OR STATEMENTS CONTAINED IN THESE DRAWINGS, OR THAT THE USE OR DISCLOSURE OF ANY INFORMATION, APPARATUS, METHOD, OR PROCESS DISCLOSED IN THESE DRAWINGS MAY NOT INFRINGE PRIVATE RIGHTS OF OTHERS. NO LIABILITY IS ASSUMED WITH RESPECT TO THE USE OF, OR FOR DAMAGES RESULTING FROM THE USE OF ANY INFORMATION, APPARATUS, METHOD, OR PROCESS DISCLOSED IN THESE DRAWINGS. DRAWINGS MADE AVAILABLE FOR INFORMATION TO BIDDER ARE NOT TO BE USED FOR OTHER PURPOSES AND ARE TO BE RETURNED UPON REQUEST OF THE FORWARDING CONTRACTOR.

© 2001 UT-BATTELLE, LLC - Oak Ridge National Laboratory - U.S. Department of Energy - Oak Ridge, Tennessee

AutoCAD 13.0dos

NUMBER OF SECTION OR DETAIL
DRAWING ON WHICH SECTION OR DETAIL IS SHOWN OR TAKEN
SECTION AND DETAIL KEY

THIS DOCUMENT CONTROLLED BY
CHANGE CONTROL SYSTEM _____
ENGINEERING PROCEDURE _____