NEXT ASS'Y: FINAL ASS'Y:

GENERAL NOTES:

1. SEE DRAWING E9.31.90 FOR FIXTURE SCHEDULE.

KEY NOTES:

N001	BOTTOM OF LIGHT FIXTURES IN LAB SPACES SHALL BE 9'-6" ABOVE FINISHED FLOOR.
N002	ALL NORMAL LIGHTING FIXTURES ARE CIRCUITED FROM PNL CN-2DPB-1 LOCATED IN RM B1-6-16.
N003	ALL EMERGENCY LIGHTING FIXTURES AND EXIT SIGNS ARE CIRCUITED FROM PNL CN-2ELC-1 LOCATED IN RM B1-6-50.
N004	MOUNTING HEIGHT OF LIGHT FIXTURES SHALL BE 10'-0"AFF TO BOTTOM. TYP IN SUPPORT AREAS WITHOUT CEILINGS.

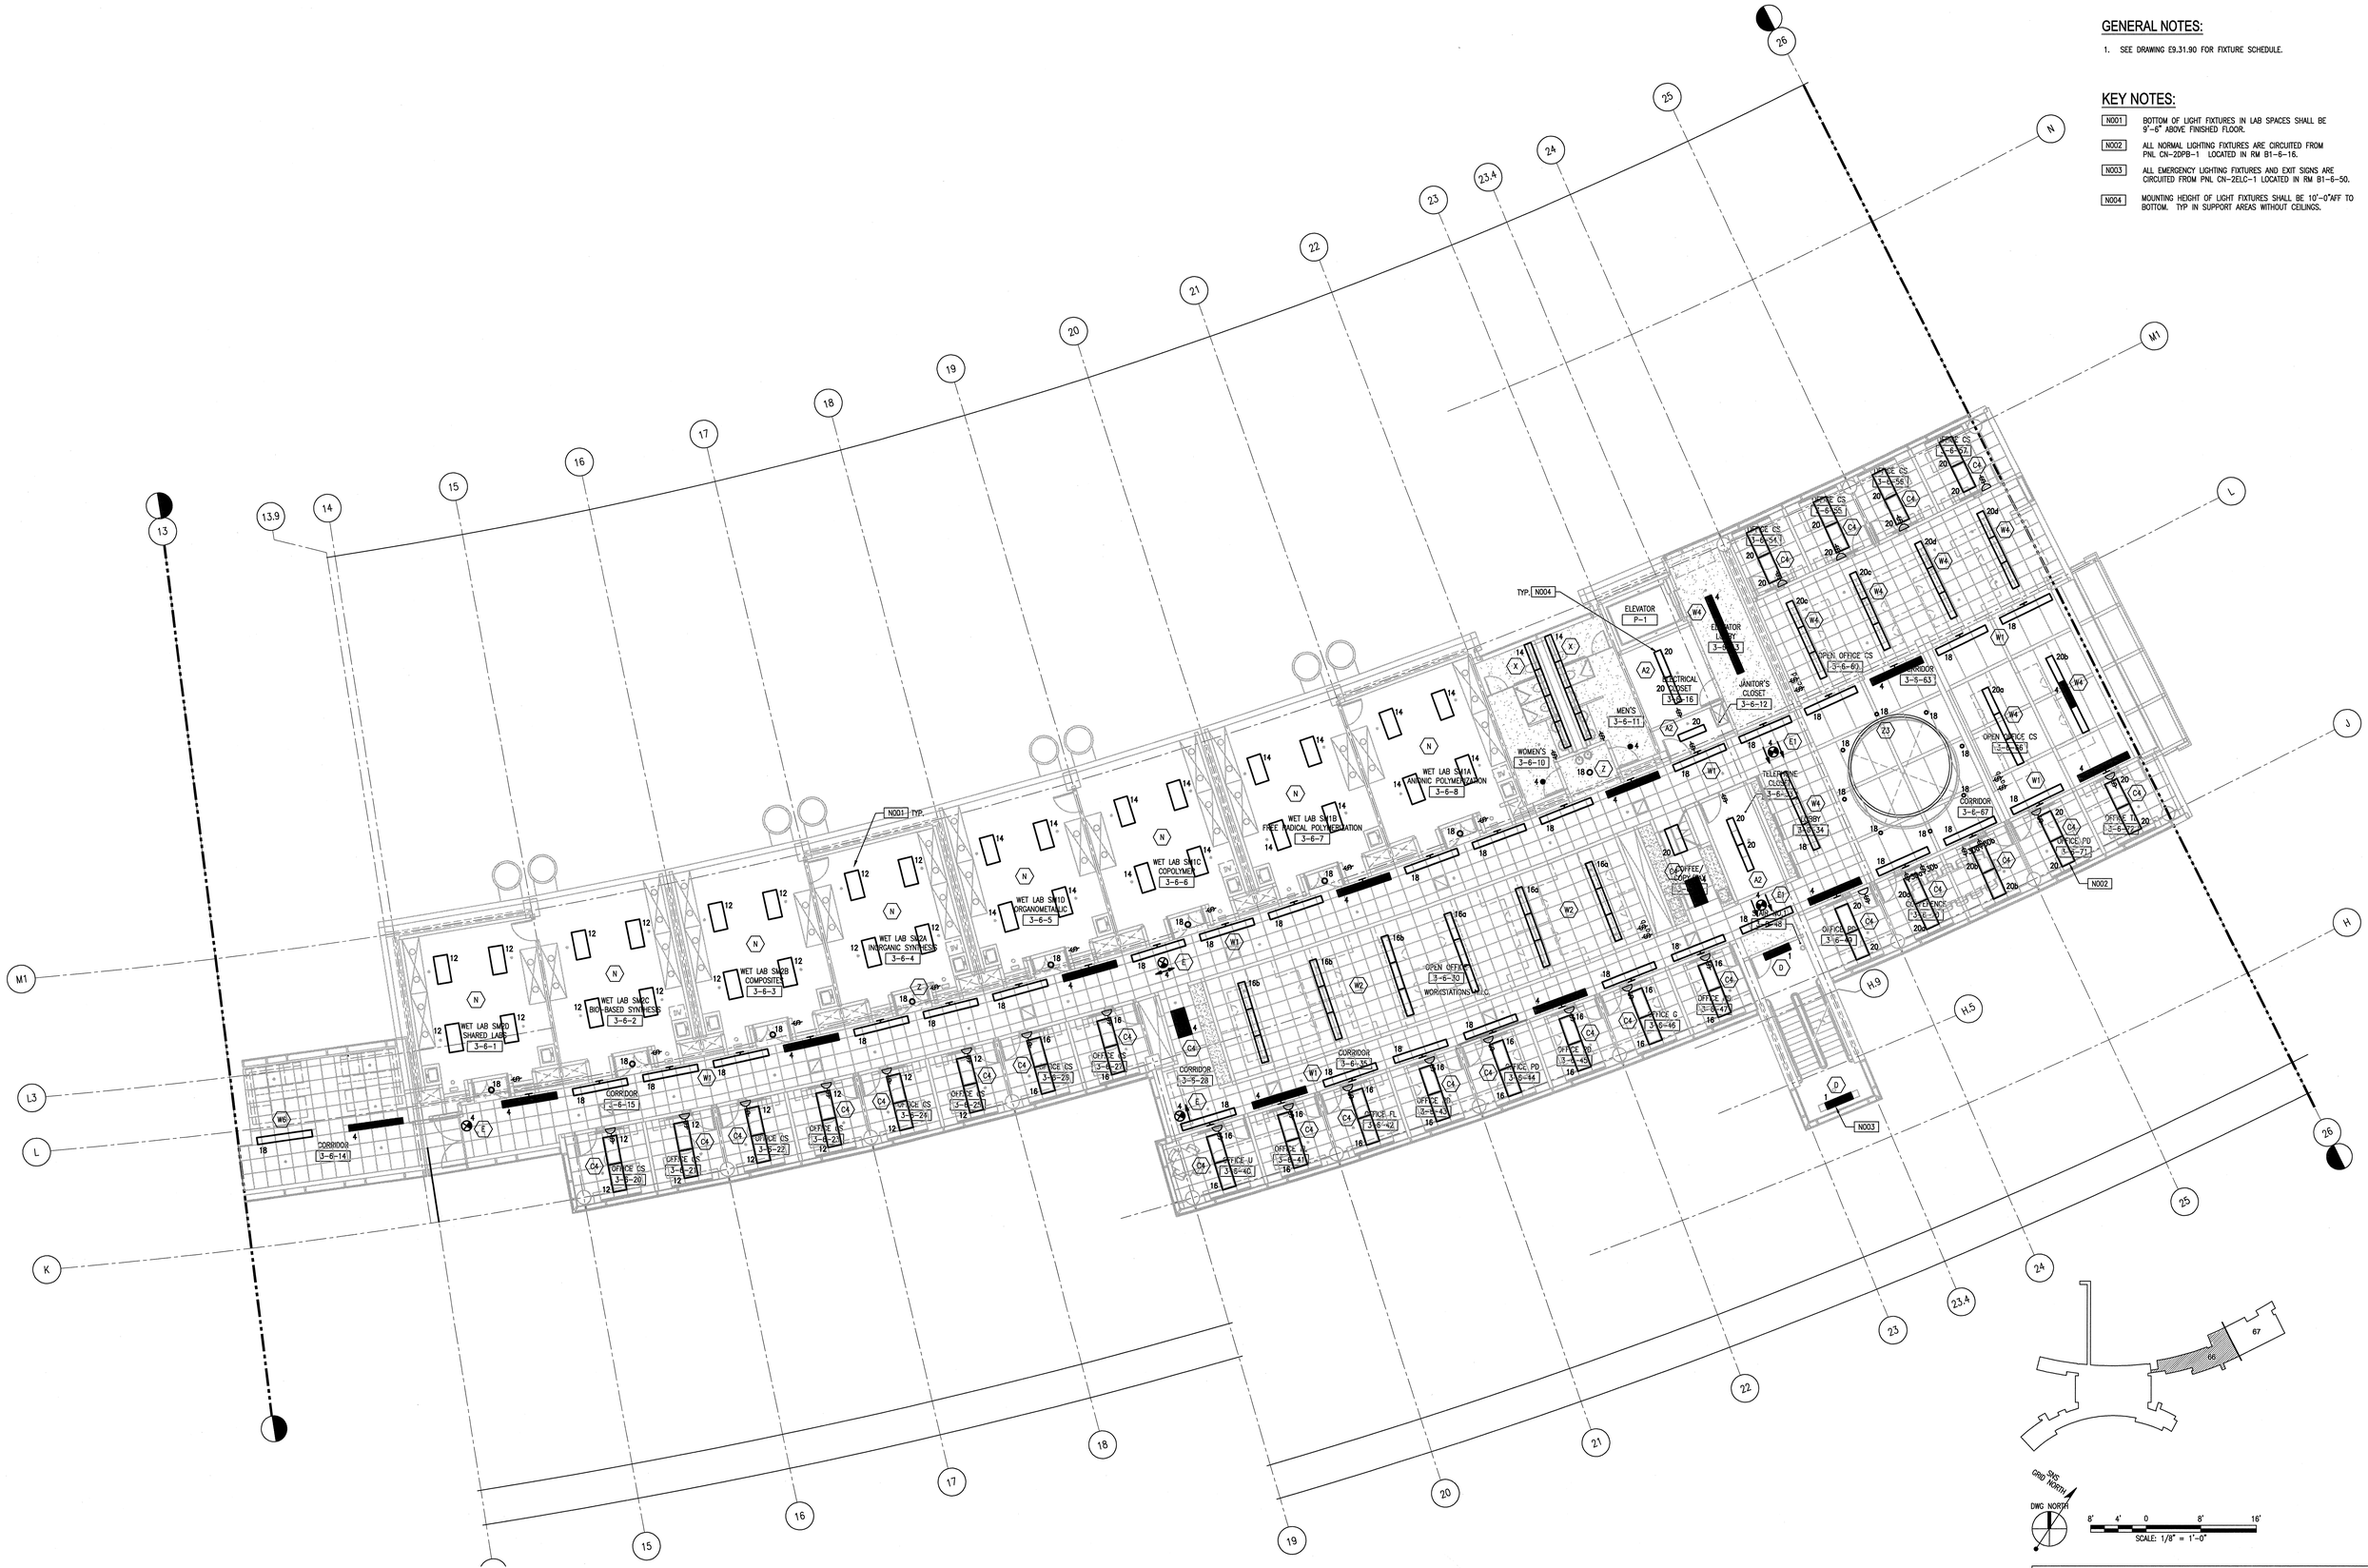

DRNL DRAWING NUMBER:

Knight/Jacobs Joint Venture
701 Scarboro Road, MS 8253
Oak Ridge, TN 37830

865-241-9433
fax 865-241-3400

m+w zander

M+W Zander U.S. Operations, Inc.
549 West Randolph Street
Chicago, IL 60661
Telephone: (312) 577-3200
Fax: (312) 577-3825

UT-BATTELLE

Oak Ridge National Laboratory
managed for the DEPARTMENT OF ENERGY under
U.S. GOVERNMENT contract DE-AC05-000R22725
UT-BATTELLE, LLC. • Oak Ridge, Tennessee

PROJECT NAME:

CENTER FOR NANOPHASE MATERIALS SCIENCES
ELECTRICAL LIGHTING PLAN
LEVEL 3 - SECTOR 66

1	48	49	50	PLANT	BLDG	FL	SH.	OF	TYPE	CLASS
3	E	X	X	8	8610		1	1	P	U
51		52		53	A/E DRAWING NUMBER:					REV
NC		NA			E3.03.66					0

RPE			
	DSN	C. RUNNG	12/09/02
	DRW	L. MAKOVSKY	12/09/02
	CHK	V. STEFFEN	12/09/02
	DEPT		
	PE	CLG	1/03/03
	PJ	JS	1/03/03
	REQ		1/06/03
REV. 0	DATE 12/9/02	UTB	
DRAWING APPROVALS			

VICTOR G. STEFFEN REGISTERED ENGINEER No. 00106500 STATE OF TENNESSEE

REV	CHANGE TYPE	CHANGE CONTROL SYSTEM	CHANGE REQUEST NUMBER	DESCRIPTION	DSN	CHK	DEPT	DATE	PE	DATE	PJ	DATE	REQ	DATE	UTB	DATE	RPE	RPE NO	DATE	ST	CV	EC	EE	EM	IE	M	PD	SE	AR
0	–	–	–	CERTIFIED FOR CONSTRUCTION 12/9/02	CR	VGS		8/3/01		08 03		1/03		1/03			VGS	106009		RZ	AW	BWJ	AK	IM	DM	–	BWJ	–	TW

REVISION OR ISSUE PURPOSE — REVISION APPROVALS — SQUAD CHECK

NO REPRESENTATION OR WARRANTY, EXPRESSED OR IMPLIED, IS MADE AS TO THE ACCURACY, COMPLETENESS OR USEFULNESS OF THE INFORMATION OR STATEMENTS CONTAINED IN THESE DRAWINGS, OR THAT THE USE OR DISCLOSURE OF ANY INFORMATION, APPARATUS, METHOD, OR PROCESS DISCLOSED IN THESE DRAWINGS MAY NOT INFRINGE PRIVATE RIGHTS OF OTHERS. NO LIABILITY IS ASSUMED WITH RESPECT TO THE USE OF, OR FOR DAMAGES RESULTING FROM THE USE OF ANY INFORMATION, APPARATUS, METHOD, OR PROCESS DISCLOSED IN THESE DRAWINGS. DRAWINGS MADE AVAILABLE FOR INFORMATION TO BIDDER ARE NOT TO BE USED FOR OTHER PURPOSES AND ARE TO BE RETURNED UPON REQUEST OF THE FORWARDING CONTRACTOR.

NUMBER OF SECTION OR DETAIL

DRAWING ON WHICH SECTION OR DETAIL IS SHOWN OR TAKEN

SECTION AND DETAIL KEY

THIS DOCUMENT CONTROLLED BY

CHANGE CONTROL SYSTEM _____

ENGINEERING PROCEDURE _____

AutoCAD