NEXT ASS'Y: FINAL ASS'Y:

## GENERAL NOTES

1. FOR VAV AND OTHER MECHANICAL EQUIPMENT LOCATION SEE H2.02.66.
2. THE INFORMATION NEXT TO THIS THERMOSTAT LOCATION IS THE VAV NUMBER CONTROLLED BY THE THERMOSTAT.

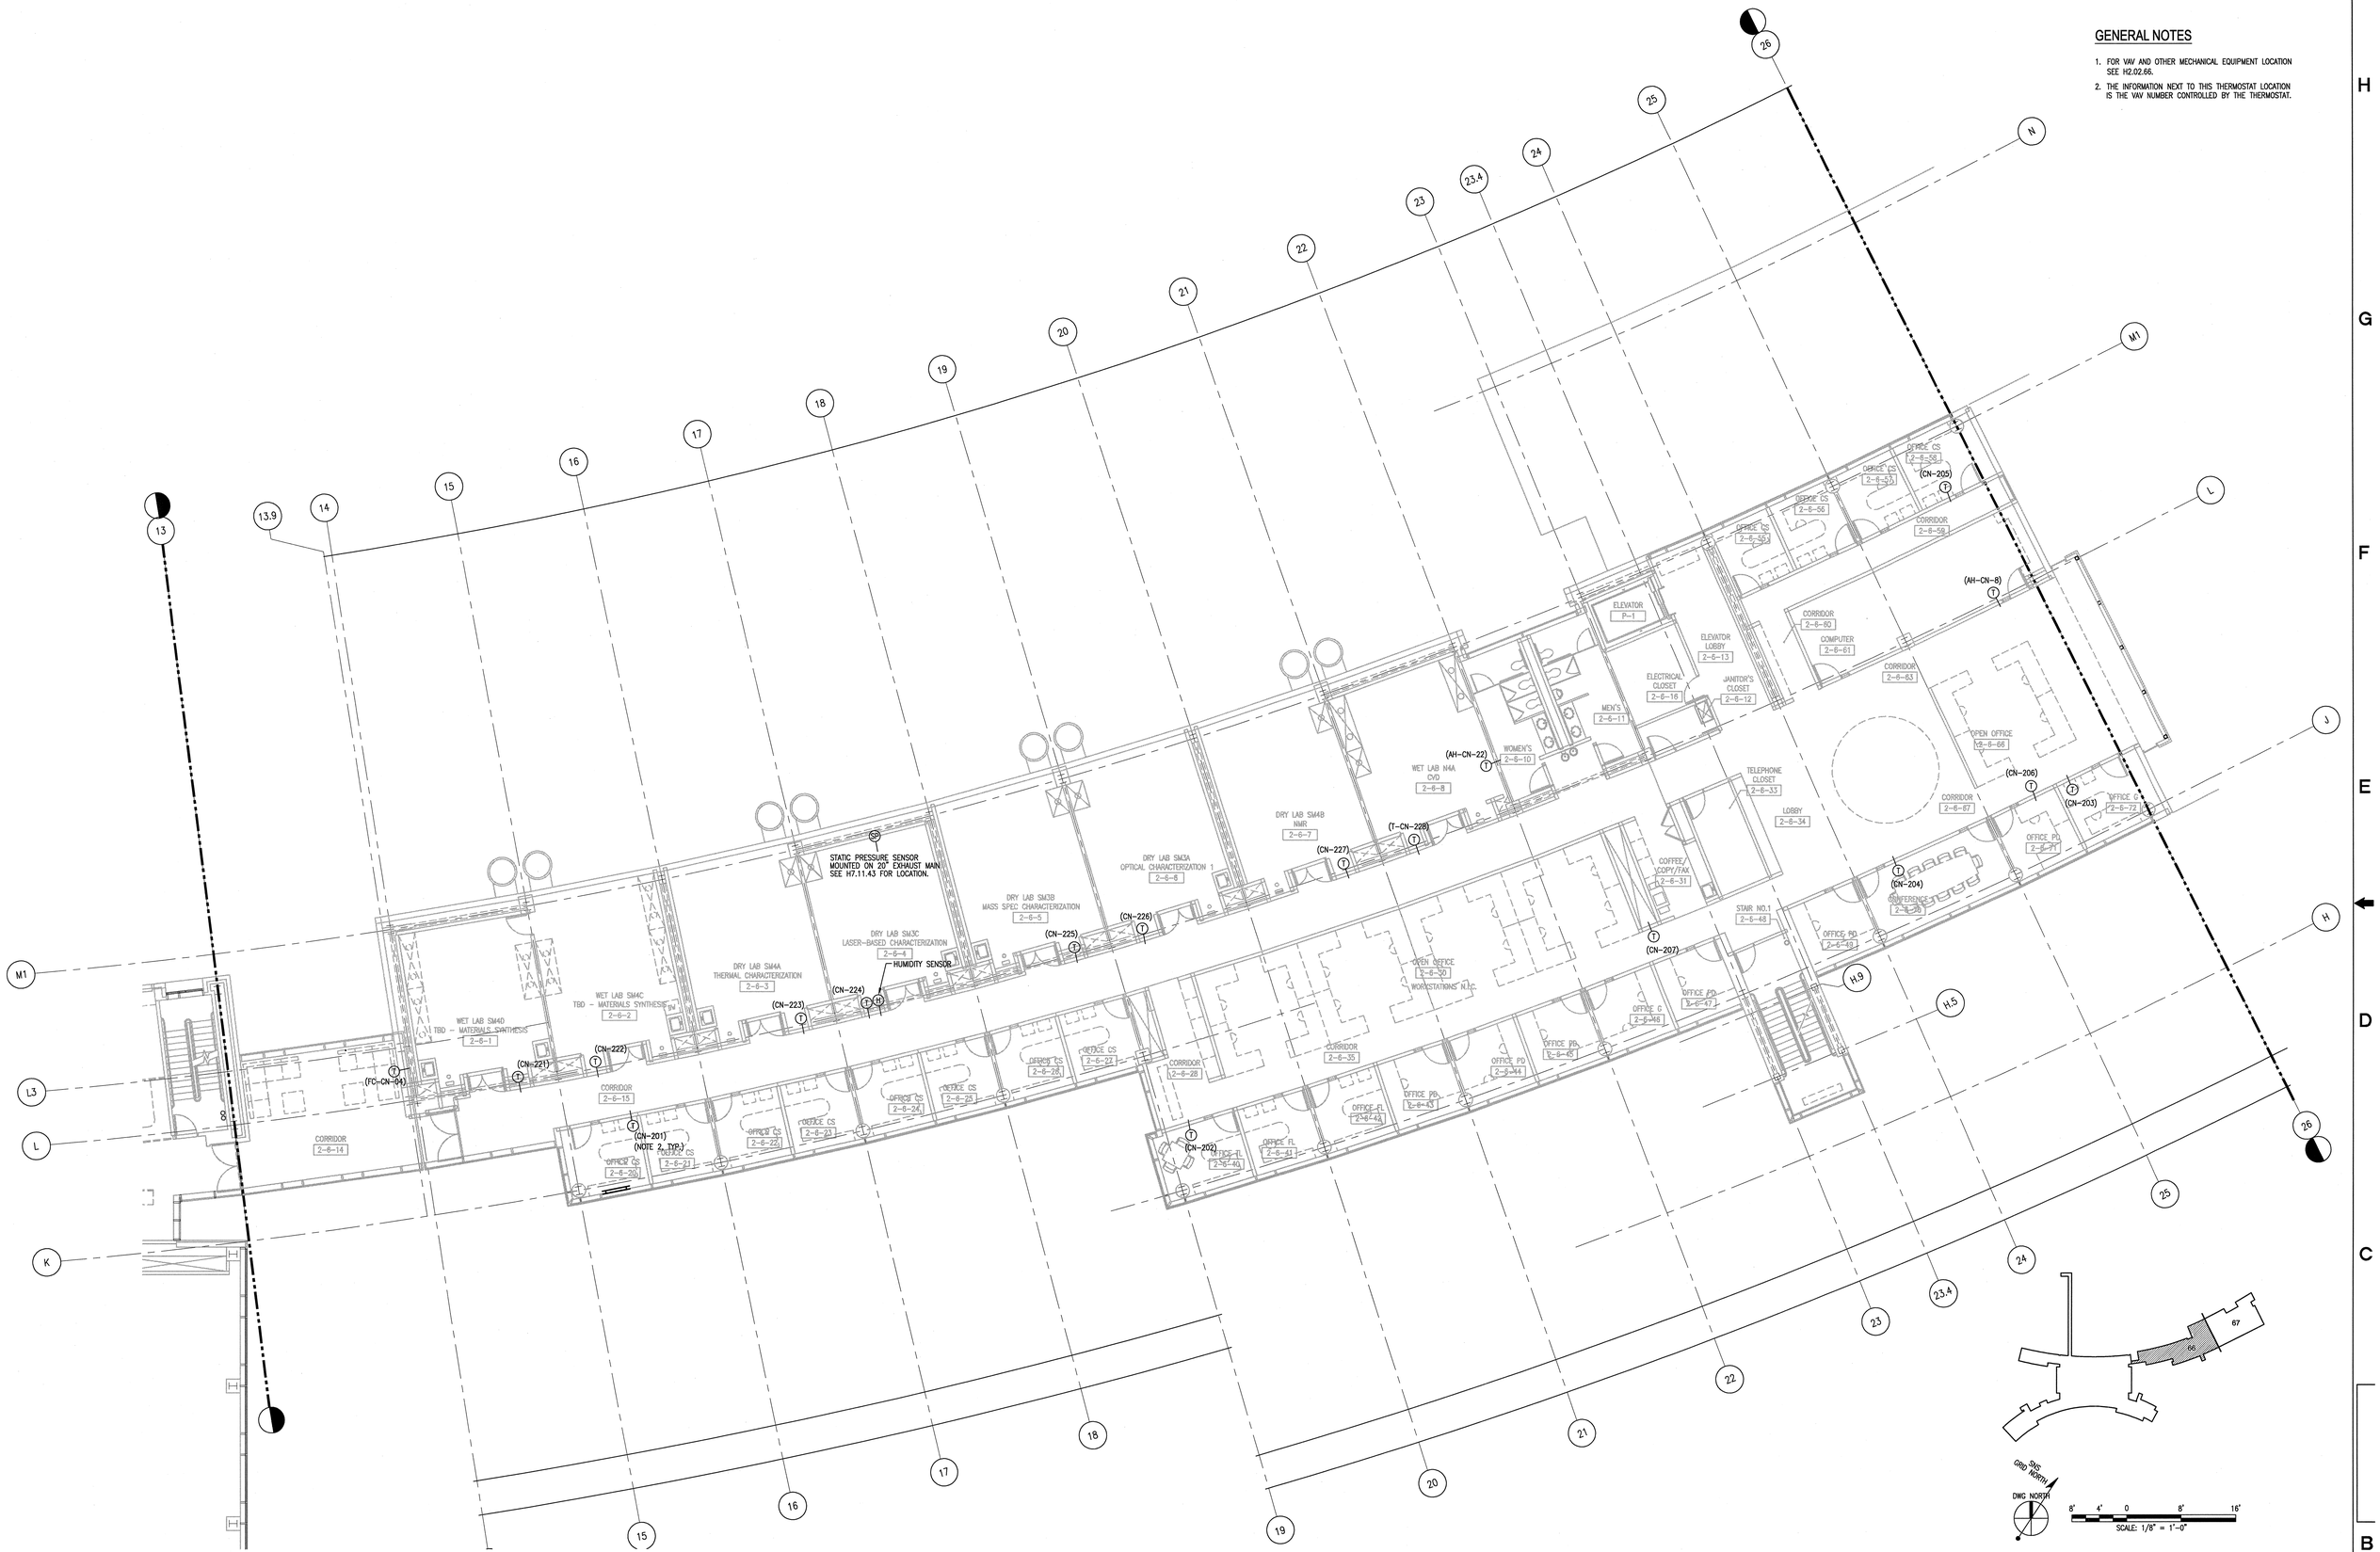


NO REPRESENTATION OR WARRANTY, EXPRESSED OR IMPLIED, IS MADE AS TO THE ACCURACY, COMPLETENESS OR USEFULNESS OF THE INFORMATION OR STATEMENTS CONTAINED IN THESE DRAWINGS, OR THAT THE USE OR DISCLOSURE OF ANY INFORMATION, APPARATUS, METHOD, OR PROCESS DISCLOSED IN THESE DRAWINGS MAY NOT INFRINGE PRIVATE RIGHTS OF OTHERS. NO LIABILITY IS ASSUMED WITH RESPECT TO THE USE OF, OR FOR DAMAGES RESULTING FROM THE USE OF ANY INFORMATION, APPARATUS, METHOD, OR PROCESS DISCLOSED IN THESE DRAWINGS. DRAWINGS MADE AVAILABLE FOR INFORMATION TO BIDDER ARE NOT TO BE USED FOR OTHER PURPOSES AND ARE TO BE RETURNED UPON REQUEST OF THE FORWARDING CONTRACTOR.

NUMBER OF SECTION OR DETAIL
DRAWING ON WHICH SECTION OR DETAIL IS SHOWN OR TAKEN
SECTION AND DETAIL KEY

THIS DOCUMENT CONTROLLED BY
CHANGE CONTROL SYSTEM
ENGINEERING PROCEDURE

| REV | CHANGE TYPE | CHANGE CONTROL SYSTEM | CHANGE REQUEST NUMBER | DESCRIPTION | DSN | CHK | DEPT |
|---|---|---|---|---|---|---|---|
| 0 | – | – | – | CERTIFIED FOR CONSTRUCTION – 12/9/02 | JG | BWJ | |

REVISION OR ISSUE PURPOSE

| DATE | PE | DATE | PJ | DATE | REQ | DATE | UTB | DATE | RPE | RPE NO | DATE |
|---|---|---|---|---|---|---|---|---|---|---|---|
| | 1/3/03 | | 1/3/03 | 1/6/03 | 1/6/03 | 1/6/03 | | | BWJ | 105869 | 12/9/02 |

REVISION APPROVALS

| ST | CV | EC | EE | EM | IE | M | PD | SE | AR |
|---|---|---|---|---|---|---|---|---|---|
| BZ | AW | BWJ | AK | IM | DM | – | BWJ | – | TW |

SQUAD CHECK

RPE: DARLICE W. JOHNSON, REGISTERED PROFESSIONAL ENGINEER, No. 010598, STATE OF TENNESSEE

REV. 0 DATE 12/9/02

| | | |
|---|---|---|
| DSN | | |
| DRW | | |
| CHK | | |
| DEPT | | |
| PE | CLG | 1/3/03 |
| PJ | JS | 1/3/03 |
| REQ | | 1/6/03 |
| UTB | JRL | |

DRAWING APPROVALS

ORNL DRAWING NUMBER:

Knight/Jacobs Joint Venture
701 Scarboro Road, MS 8253
Oak Ridge, TN 37830
865-241-9433
fax 865-241-3400

m+w zander
M+W Zander U.S. Operations, Inc.
549 West Randolph Street
Chicago, IL 60661
Telephone: (312) 577-3200
Fax: (312) 577-3525

UT-BATTELLE
Oak Ridge National Laboratory
managed for the DEPARTMENT OF ENERGY under U.S. GOVERNMENT contract DE-AC05-00OR22725
UT-BATTELLE, LLC, ◆ Oak Ridge, Tennessee

PROJECT NAME:
# CENTER FOR NANOPHASE MATERIALS SCIENCES
# HVAC FLOOR PLAN - INSTRUMENTS LOCATION
# LEVEL 2 - SECTOR 66

| 1 | 48 | 49 | 50 | PLANT | BLDG | FL | SH. | OF | TYPE | CLASS |
|---|---|---|---|---|---|---|---|---|---|---|
| 3 | H | X | X | 8 | 8610 | | 1 | 1 | P | U |

| 51 | 52 | 53 | A/E DRAWING NUMBER: | REV |
|---|---|---|---|---|
| NC | NA | | H4.02.66 | 0 |

Date: 02/13/2002 Time: 15:53:34
Username: BAGGW
DS-P:\CD_SUPPORT\CTR\8610\CD_CN\H2\H2A_CN\H2_SHEETS\H2-01-01.DWG

AutoCAD