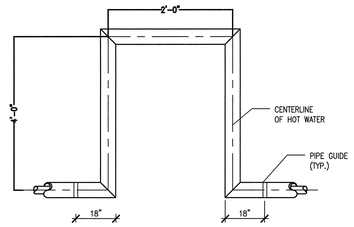


26 PIPING EXPANSION LOOP DETAIL
NONE

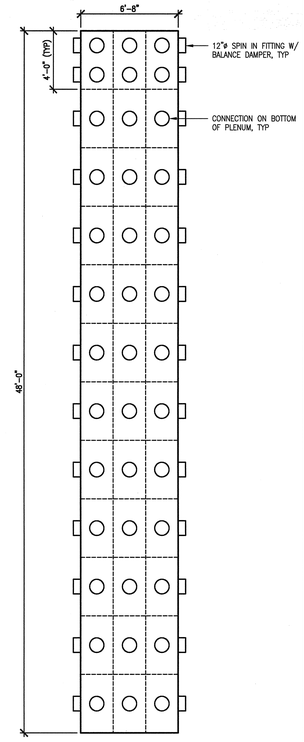


NOTE: CAP ALL UNUSED TAPS.

12 THIN FILM/DRY ETCH/PVD-CVD SUPPLY AIR PLENUM TAPS
1/4"=1'-0"

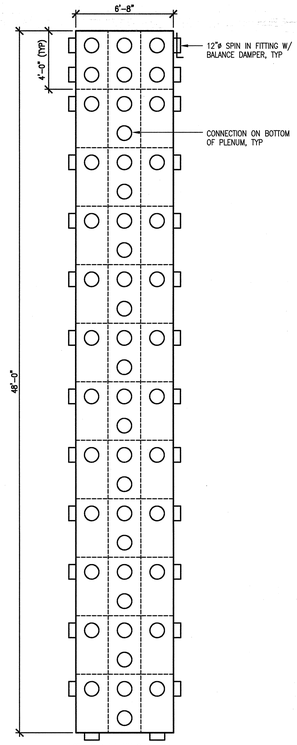


NOTE: CAP ALL UNUSED TAPS.

4 PHOTOLITHOGRAPHY SUPPLY AIR PLENUM TAPS
1/4"=1'-0"

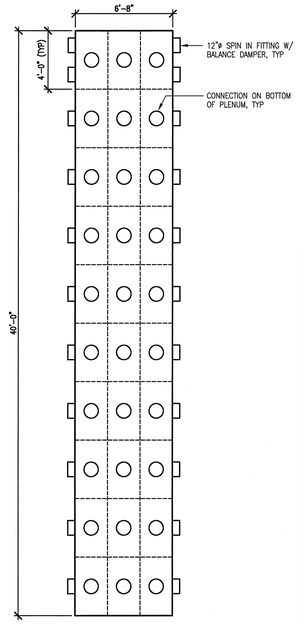


NOTE: CAP ALL UNUSED TAPS.

16 LPCVD SUPPLY AIR PLENUM TAPS
1/4"=1'-0"

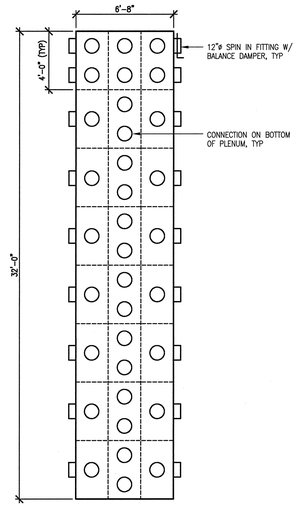


NOTE: CAP ALL UNUSED TAPS.

8 E-BEAM RESIST SUPPLY AIR PLENUM TAPS
1/4"=1'-0"

ORNL DRAWING NUMBER:


Knight/Jacobs Joint Venture
701 Scarboro Road, MS 8253
Oak Ridge, TN 37830

865-241-9433
fax 865-241-3400

m+w zander
M+W Zander U.S. Operations, Inc.
549 West Randolph Street
Chicago, IL 60661
Telephone: (312) 577-3200
Fax: (312) 577-3525


UT-BATTELLE
Oak Ridge National Laboratory
managed for the DEPARTMENT OF ENERGY under
U.S. GOVERNMENT contract DE-AC05-000R22725
UT-BATTELLE, LLC, ® Oak Ridge, Tennessee

PROJECT NAME:
CENTER FOR NANOPHASE MATERIALS SCIENCES
MECHANICAL DETAILS
CNMS LAB AND OFFICE AND CLEANROOM

| 1 | 48 | 49 | 50 | PLANT | BLDG | FL | SH. | OF | TYPE | CLASS |
|---|---|---|---|---|---|---|---|---|---|---|
| 3 | H | X | X | 8 | 8610 | | 1 | 1 | g | U |
| 51 | | 52 | | 53 | A/E DRAWING NUMBER: | | H6.11.42 | | | REV 0 |
| NC | | NA | | | | | | | | |


NO REPRESENTATION OR WARRANTY, EXPRESSED OR IMPLIED, IS MADE AS TO THE ACCURACY, COMPLETENESS OR USEFULNESS OF THE INFORMATION OR STATEMENTS CONTAINED IN THESE DRAWINGS, OR THAT THE USE OR DISCLOSURE OF ANY INFORMATION, APPARATUS, METHOD, OR PROCESS DISCLOSED IN THESE DRAWINGS MAY NOT INFRINGE PRIVATE RIGHTS OF OTHERS. NO LIABILITY IS ASSUMED WITH RESPECT TO THE USE OF, OR FOR DAMAGES RESULTING FROM THE USE OF ANY INFORMATION, APPARATUS, METHOD, OR PROCESS DISCLOSED IN THESE DRAWINGS. DRAWINGS MADE AVAILABLE FOR INFORMATION TO BIDDER ARE NOT TO BE USED FOR OTHER PURPOSES AND ARE TO BE RETURNED UPON REQUEST OF THE FORWARDING CONTRACTOR.


NUMBER OF SECTION OR DETAIL
DRAWING ON WHICH SECTION OR DETAIL IS SHOWN OR TAKEN
SECTION AND DETAIL KEY

THIS DOCUMENT CONTROLLED BY
CHANGE CONTROL SYSTEM _____
ENGINEERING PROCEDURE _____

| REV | CHANGE TYPE | CHANGE CONTROL SYSTEM | CHANGE REQUEST NUMBER | DESCRIPTION | DSN | CHK | DEPT |
|---|---|---|---|---|---|---|---|
| 0 | | | | CERTIFIED FOR CONSTRUCTION – 12/9/02 | JG | BWJ | |

REVISION OR ISSUE PURPOSE

| DATE | PE | DATE | PCM | DATE | REQ | DATE | UTB | DATE | RPE | RPE NO | DATE |
|---|---|---|---|---|---|---|---|---|---|---|---|
| | | 1/03 | | 1/03 | | 1/03 | | | BWJ | 105869 | 12/9/02 |

REVISION APPROVALS

| ST | CV | EC | EE | EM | IE | M | PD | SE | AR |
|---|---|---|---|---|---|---|---|---|---|
| BZ | AW | BWJ | AK | IM | DM | – | BWJ | – | TW |

SQUAD CHECK

RPE
BRUCE N. JOHNSON
REGISTERED ENGINEER
AGRICULTURE
No. 0010580
STATE OF TENNESSEE
0 12/9/02
REV. DATE

DRAWING APPROVALS

| | | |
|---|---|---|
| DSN | | |
| DRW | | |
| CHK | | |
| DEPT | | |
| PE | CLC | 1/24/03 |
| PJ | JS | 1/23/03 |
| REQ | | 1/28/03 |
| UTB | JRL | |

AutoCAD