NEXT ASS'Y: FINAL ASS'Y:

GENERAL NOTES

1. FOR PIPE SUPPORT SPACING REFER TO SPECIFICATIONS.
2. HWS/R MAINS AND RISERS ARE SHOWN ON THIS DWG. SEE P4.B1.66 FOR REQUIRED BRANCH PIPING.
3. FOR SINK AND FUME HOOD PIPING DETAILS REFER TO DETAILS 38 AND 46 ON DWG. P6.11.40.

SHEET NOTES

1 PROVIDE PIPE ANCHOR ON HWS AND HWR PIPES AT THIS LOCATION. SEE DETAIL 3/S5.31.40.

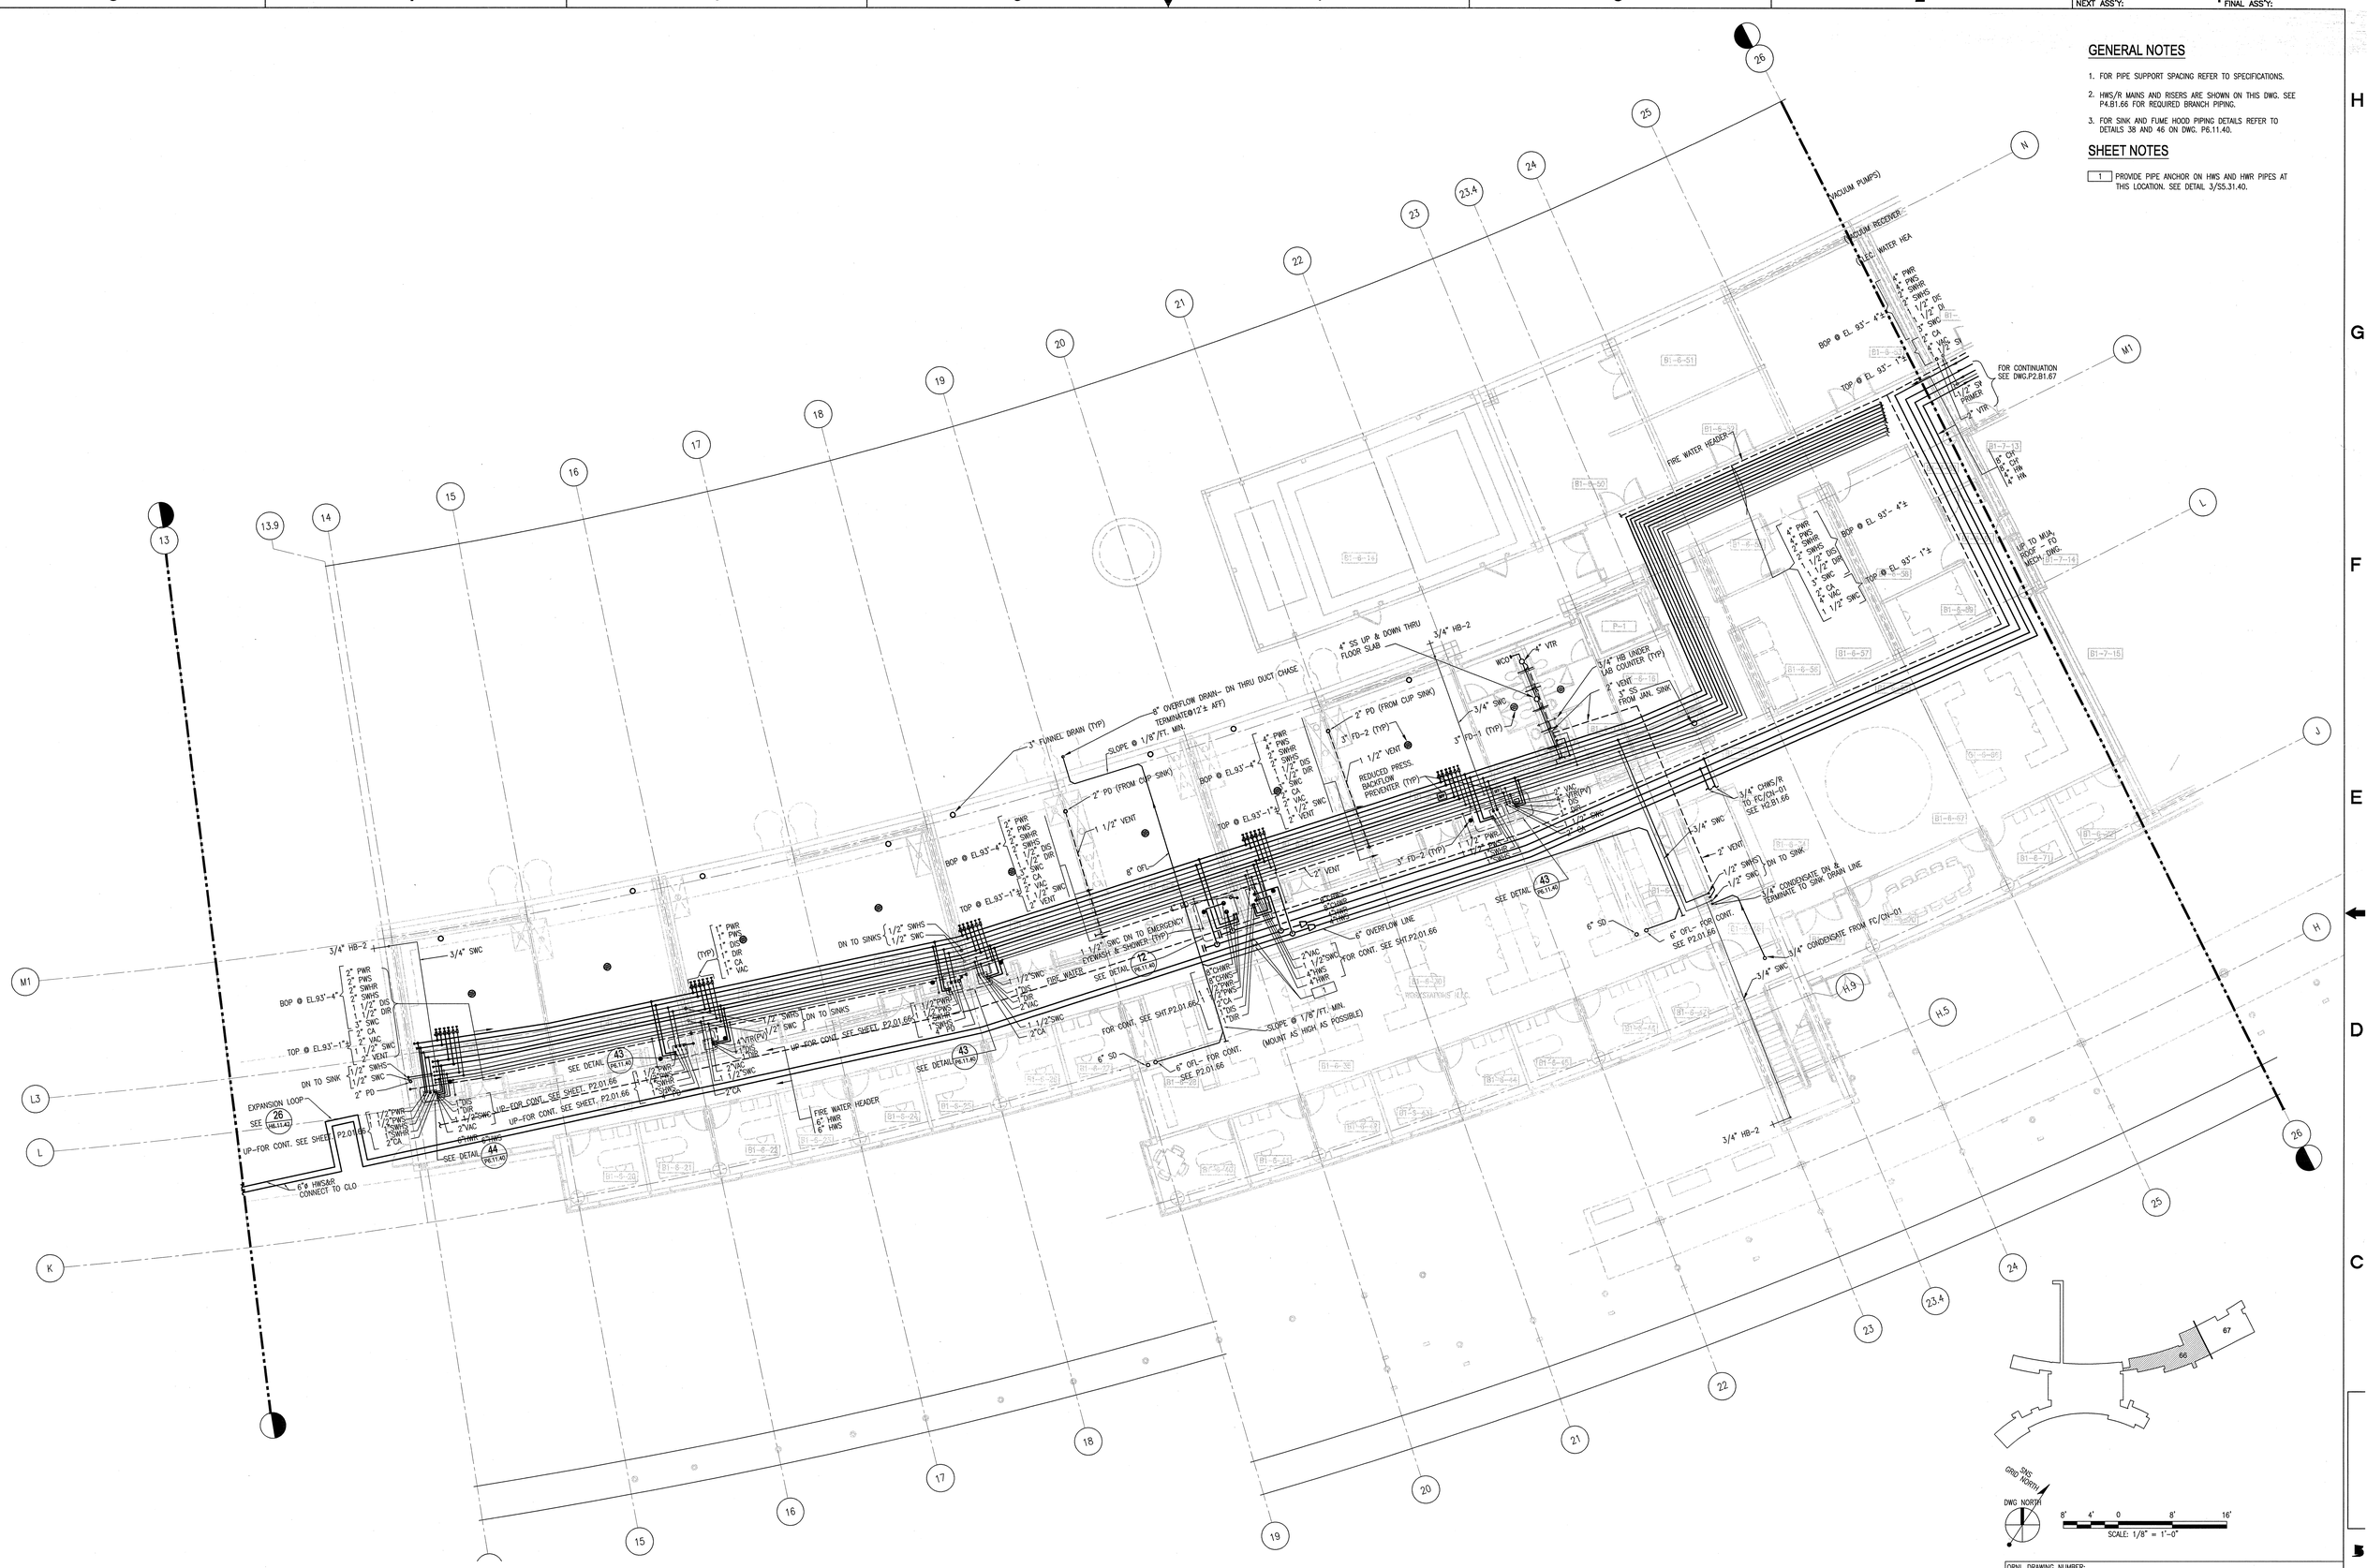
3" FUNNEL DRAIN (TYP)
8" OVERFLOW DRAIN- ON THRU DUCT CHASE TERMINATE@12"± AFF)
SLOPE @ 1/8"/FT. MIN
2" PD (FROM CUP SINK)
1 1/2" VENT
4" SS UP & DOWN THRU FLOOR SLAB
3/4" HB-2
3/4" HB UNDER LAB COUNTER (TYP)
2" VENT
3" SS FROM JAN. SINK
3/4" SWC
3" FD-1 (TYP)
2" PD (FROM CUP SINK)
3" FD-2 (TYP)
1 1/2" VENT
REDUCED PRESS. BACKFLOW PREVENTER (TYP)
3/4" CWS/R TO FC/CN-01 SEE 10.31.66
3/4" SWC
2" VENT
1/2" SWS
1/2" SWC
DN TO SINK
3/4" CONDENSATE DN & TERMINATE TO SINK DRAIN LINE
3/4" CONDENSATE FROM FC/CN-01
6" OVERFLOW LINE
FOR CONT. SEE SHT.P2.01.66
SLOPE @ 1/8"/FT. MIN. (MOUNT AS HIGH AS POSSIBLE)
6" SD
6" OFL- FOR CONT. SEE P2.01.66
6" OFL- FOR CONT. SEE P2.01.66
SEE DETAIL 43 P6.11.40
SEE DETAIL 12 P6.11.40
1 1/2" SWC DN TO EMERGENCY EYEWASH & SHOWER (TYP)
1 1/2" SWC
FIRE WATER
DN TO SINKS
UP-FOR CONT. SEE SHEET. P2.01.66
UP-FOR CONT. SEE SHEET. P2.01.66
SEE DETAIL 44 P6.11.40
FIRE WATER HEADER
6" HWR
6" HWS
EXPANSION LOOP
SEE 26 P6.11.40
UP-FOR CONT. SEE SHEET P2.01.66
6"ø HWS&R CONNECT TO CLO
BOP @ EL.93'-4"
TOP @ EL.93'-1"
BOP @ EL. 93'- 4"±
TOP @ EL. 93'- 1"±
FOR CONTINUATION SEE DWG.P2.B1.67
FIRE WATER HEADER
UP TO MUA ROOF TO MECH. DWG.
VACUUM RECEIVER
VACUUM PUMPS
B1-6-51
B1-6-50
B1-6-16
B1-6-57
B1-6-56
B1-6-67
B1-7-15
B1-7-13
B1-7-14
B1-6-24
B1-6-25
B1-6-22
B1-6-21
B1-6-20
B1-6-42
B1-6-43
B1-6-44
B1-6-45
B1-6-46
B1-6-47
B1-6-52
B1-6-54
B1-6-55
B1-6-65
B1-6-66
