NEXT ASS'Y: FINAL ASS'Y:

## GENERAL NOTES

1. SEE DWG H2.02.66 FOR MECHANICAL EQUIPMENT LOCATIONS.

## KEY NOTES

1 FOR CONT. SEE DWG. P2.03.66

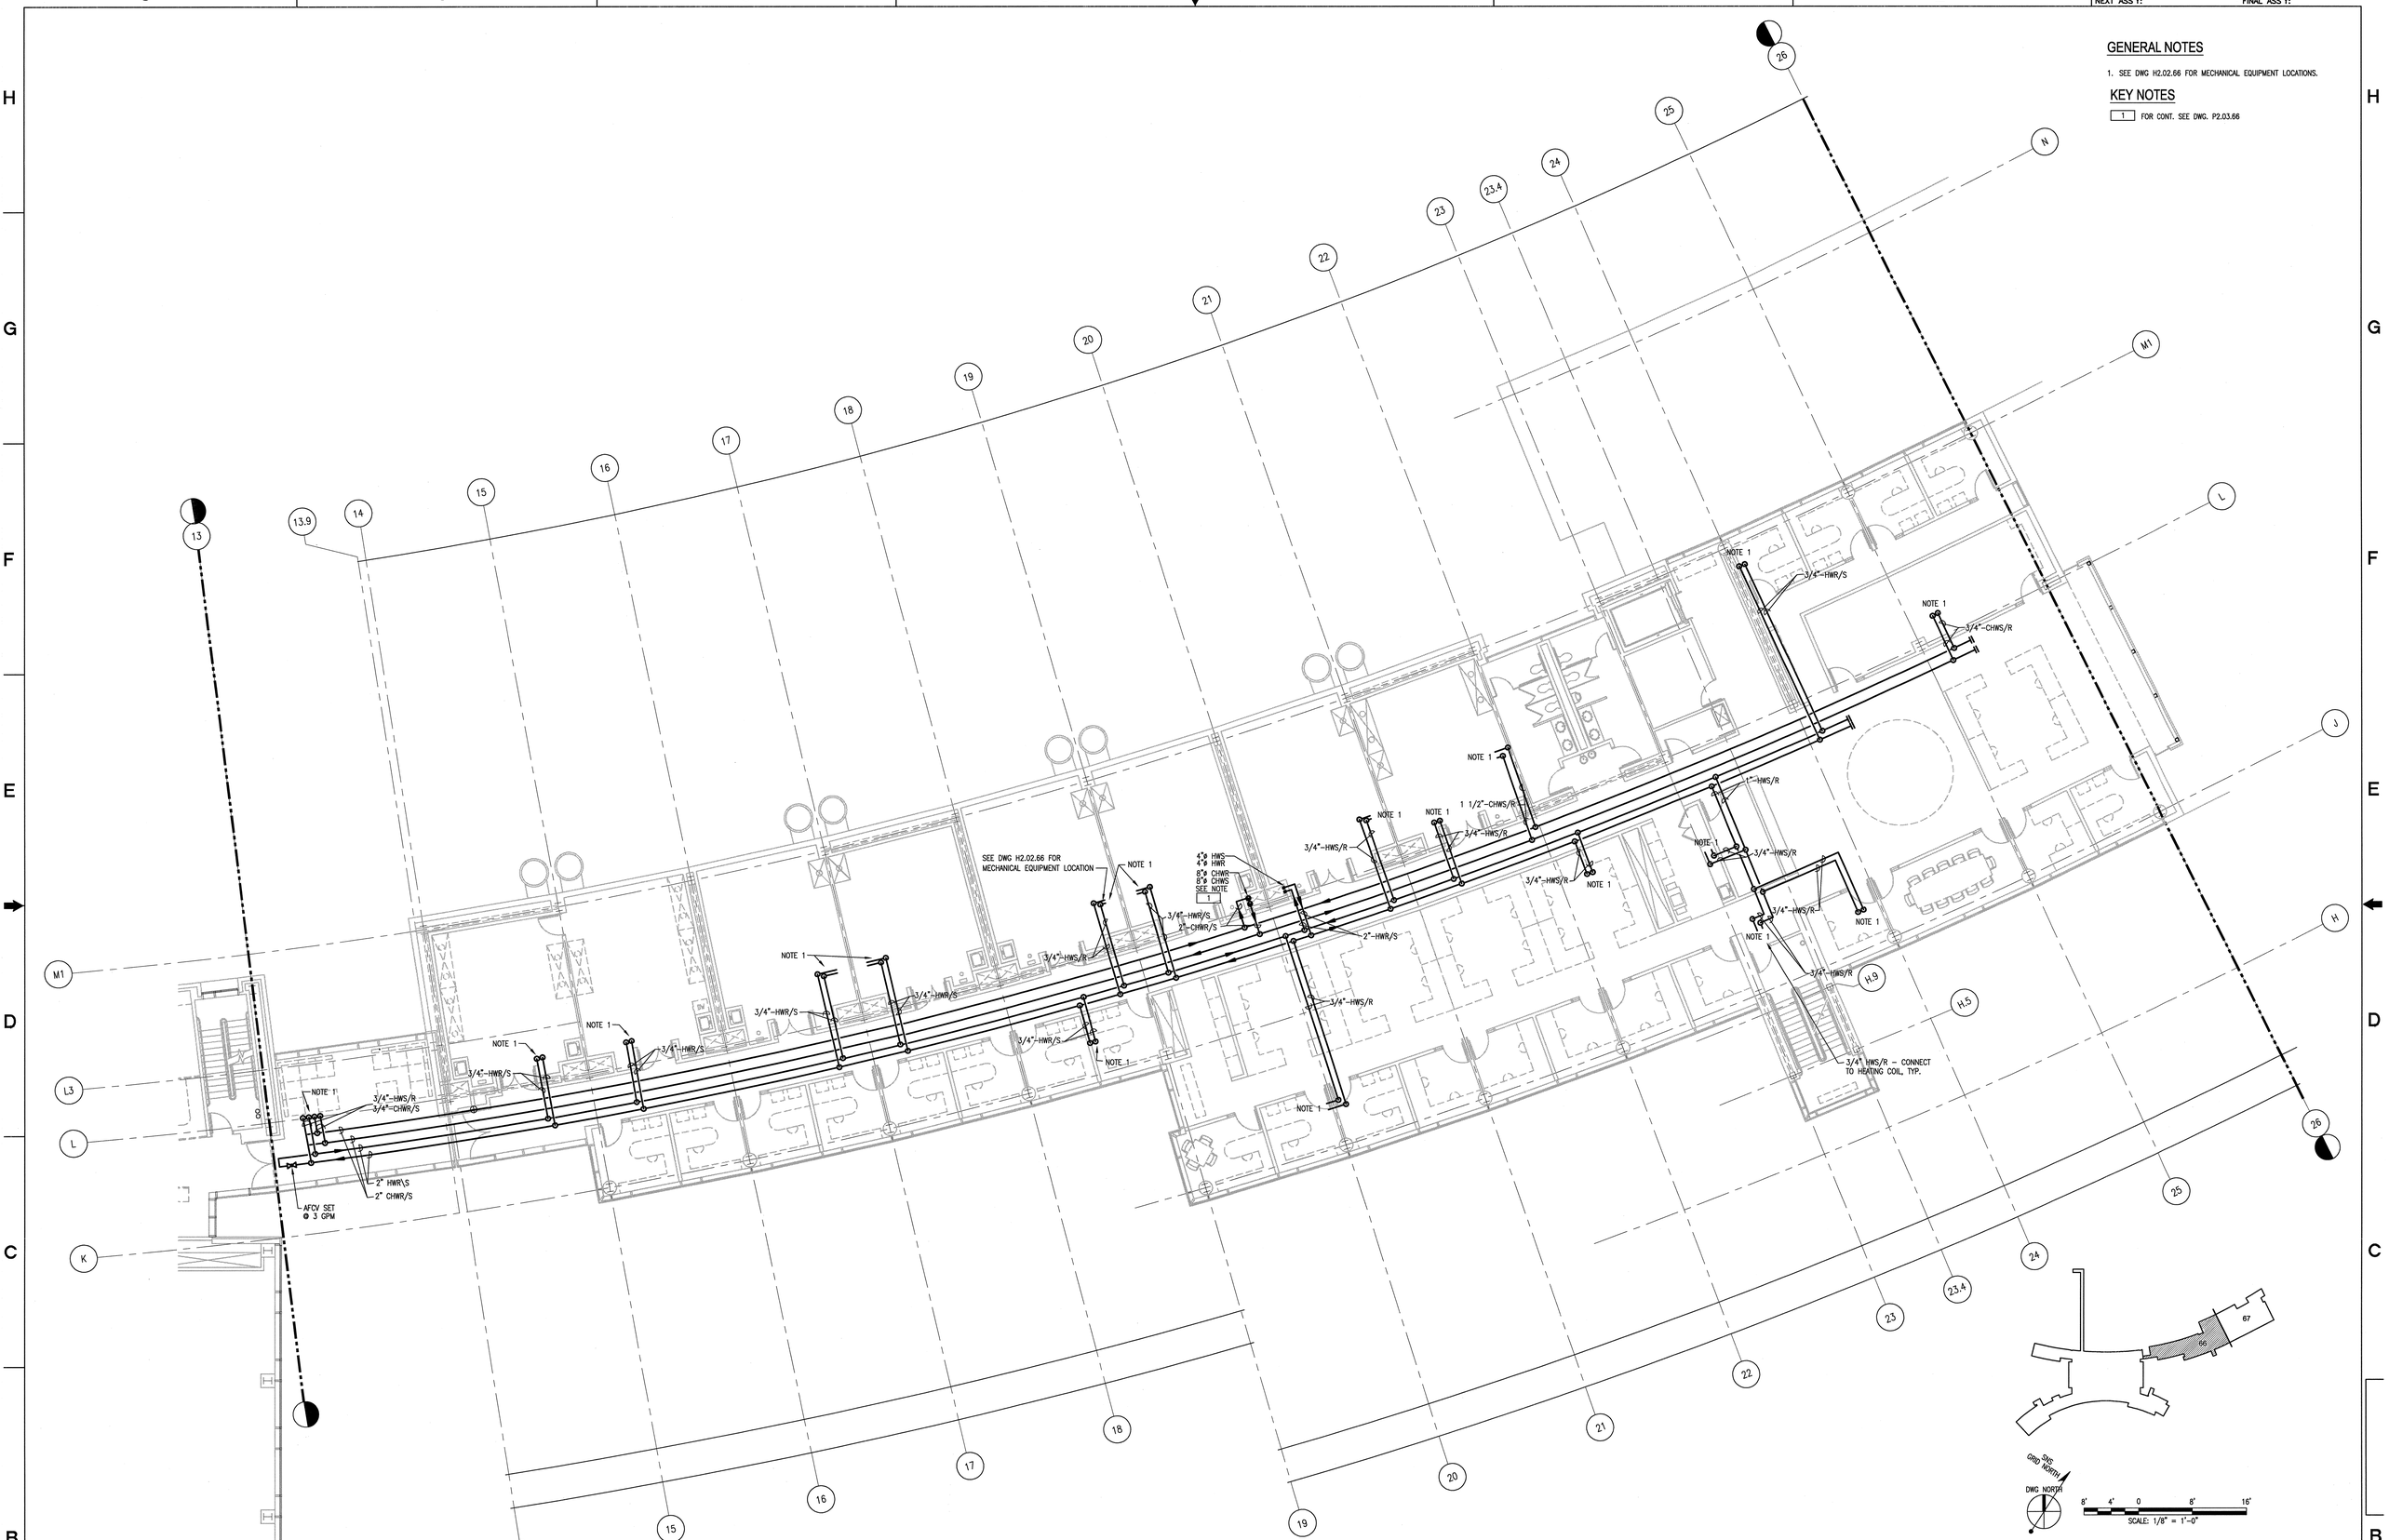





GRID NORTH
DWG NORTH

8' 4' 0 8' 16'
SCALE: 1/8" = 1'-0"

ORNL DRAWING NUMBER:


Knight\Jacobs Joint Venture
701 Scarboro Road, MS 8253
Oak Ridge, TN 37830

865-241-9433
fax 865-241-3400

m+w zander

M+W Zander U.S. Operations, Inc.
549 West Randolph Street
Chicago, IL 60661
Telephone: (312) 577-3200
Fax: (312) 577-3525


UT-BATTELLE

Oak Ridge National Laboratory
managed for the DEPARTMENT OF ENERGY under
U.S. GOVERNMENT contract DE-AC05-00OR22725
UT-BATTELLE, LLC. • Oak Ridge, Tennessee

PROJECT NAME:

# CENTER FOR NANOPHASE MATERIALS SCIENCES
# HYDRONIC PIPING FLOOR PLAN
# LEVEL 02 - SECTOR 66

| 1 | 48 | 49 | 50 | PLANT | BLDG | FL | SH. | OF | TYPE | CLASS |
|---|---|---|---|---|---|---|---|---|---|---|
| 3 | P | X | X | 8 | 8610 | | 1 | 1 | P | U |

| 51 | 52 | 53 | A/E DRAWING NUMBER: | REV |
|---|---|---|---|---|
| NC | NA | | P4.02.66 | 0 |

| | | | |
|---|---|---|---|
| RPE | | DSN | |
| | | DRW | |
| | | CHK | |
| | | DEPT | |
| | | PE | 1/24/03 |
| | | PJ | 1/24/03 |
| | | REQ | 1/24/03 |
| REV. 0 | DATE 12/9/02 | UTB | |

DRAWING APPROVALS

| REV | CHANGE TYPE | CHANGE CONTROL SYSTEM | CHANGE REQUEST NUMBER | DESCRIPTION | DSN | CHK | DEPT | DATE | PE | DATE | PJ | DATE | REQ | DATE | UTB | DATE | RPE | RPE NO | DATE | ST | CV | EC | EE | EM | IE | M | PD | SE | AR |
|---|---|---|---|---|---|---|---|---|---|---|---|---|---|---|---|---|---|---|---|---|---|---|---|---|---|---|---|---|---|
| 0 | – | – | – | CERTIFIED FOR CONSTRUCTION – 12/9/02 | MI | BWJ | | 1/24/03 | | 1/24/03 | | 1/24/03 | | | | | BWJ | 105869 | 12/9/02 | | | | | | | | | | |

REVISION OR ISSUE PURPOSE — REVISION APPROVALS — SQUAD CHECK


NO REPRESENTATION OR WARRANTY, EXPRESSED OR IMPLIED, IS MADE AS TO THE ACCURACY, COMPLETENESS OR USEFULNESS OF THE INFORMATION OR STATEMENTS CONTAINED IN THESE DRAWINGS, OR THAT THE USE OR DISCLOSURE OF ANY INFORMATION, APPARATUS, METHOD, OR PROCESS DISCLOSED IN THESE DRAWINGS MAY NOT INFRINGE PRIVATE RIGHTS OF OTHERS. NO LIABILITY IS ASSUMED WITH RESPECT TO THE USE OF, OR FOR DAMAGES RESULTING FROM THE USE OF ANY INFORMATION, APPARATUS, METHOD, OR PROCESS DISCLOSED IN THESE DRAWINGS. DRAWINGS MADE AVAILABLE FOR INFORMATION TO BIDDER ARE NOT TO BE USED FOR OTHER PURPOSES AND ARE TO BE RETURNED UPON REQUEST OF THE FORWARDING CONTRACTOR.


NUMBER OF SECTION OR DETAIL
DRAWING ON WHICH SECTION OR DETAIL IS SHOWN OR TAKEN
SECTION AND DETAIL KEY

THIS DOCUMENT CONTROLLED BY
CHANGE CONTROL SYSTEM _____
ENGINEERING PROCEDURE _____

Date: 02/10/2003 Time: 10:52:04
Filename: P4.02.66 Layout: P4.02.66
C:\R\ALL\ACCESS\CAD\PROJECTS\CNMS\DWG_CNMS\NAN_MB_P4\P_02-01-01.DWG

AutoCAD