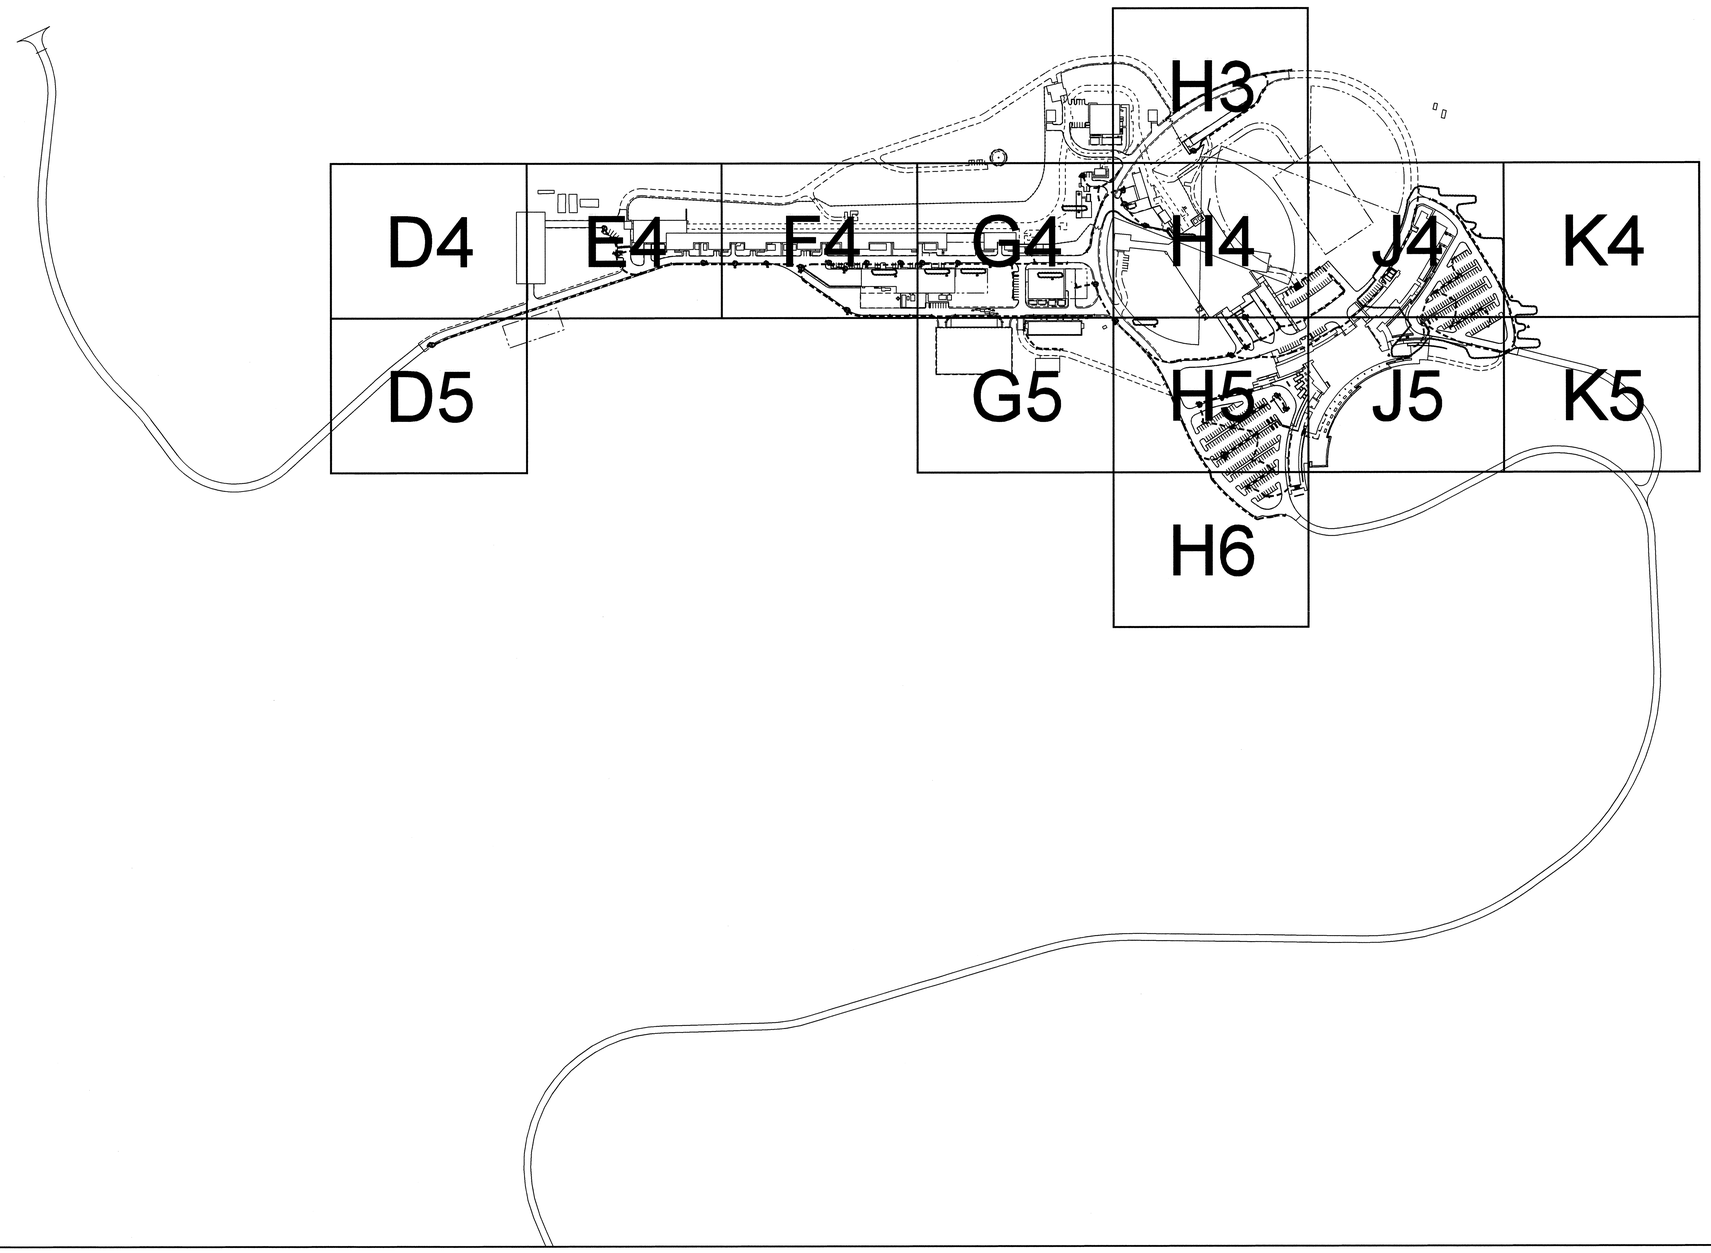

SITE LIGHTING DRAWING INDEX

REV NO	DWG NO	TITLE
3	ULT0.34.01	LIGHTING KEY MAP AND DRAWING INDEX
1	ULT0.34.02	LIGHTING GENERAL NOTES AND LEGEND
1	ULT3.34.D4	LIGHTING PLAN BLOCK D4
2	ULT3.34.D5	LIGHTING PLAN BLOCK D5
2	ULT3.34.E4	LIGHTING PLAN BLOCK E4
2	ULT3.34.F4	LIGHTING PLAN BLOCK F4
2	ULT3.34.G4	LIGHTING PLAN BLOCK G4
1	ULT3.34.G5	LIGHTING PLAN BLOCK G5
2	ULT3.34.H3	LIGHTING PLAN BLOCK H3
2	ULT3.34.H4	LIGHTING PLAN BLOCK H4
2	ULT3.34.H5	LIGHTING PLAN BLOCK H5
1	ULT3.34.H6	LIGHTING PLAN BLOCK H6
3	ULT3.34.J4	LIGHTING PLAN BLOCK J4
2	ULT3.34.J5	LIGHTING PLAN BLOCK J5
2	ULT3.34.K4	LIGHTING PLAN BLOCK K4
2	ULT3.34.K5	LIGHTING PLAN BLOCK K5
2	ULT6.34.01	LIGHTING DETAILS
2	ULT9.34.01	LIGHTING SCHEDULES

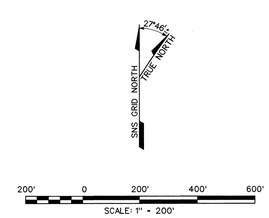

108040000-U8E-8000-A143

Knight / Jacobs
Knight/Jacobs Joint Venture
701 Scarboro Road, MS 8253
Oak Ridge, TN 37830
865-241-9433
fax 865-241-3400

BWSC Barge Waggoner Sumner & Cannon, Inc.
ENGINEERS ARCHITECTS PLANNERS LANDSCAPE ARCHITECTS AND SURVEYORS
655 Commerce Park Drive Suite 200, Oak Ridge, Tennessee 37830
Phone (865) 481-0481 Fax (865) 481-2855

UT-BATTELLE
Oak Ridge National Laboratory
managed for the DEPARTMENT OF ENERGY under U.S. GOVERNMENT contract DE-AC05-000R22725
UT-BATTELLE, LLC. • Oak Ridge, Tennessee

PROJECT NAME:
SPALLATION NEUTRON SOURCE

SITE UTILITIES
LIGHTING KEY MAP AND DRAWING INDEX

1	48	49	50	PLANT	BLDG	FL	SH.	OF	TYPE	CLASS
3	U	X	X	8	8000	X	1	1	G	U

51	52	53	WBS	DRAWING NUMBER	REV
NC	NA	IN	1.8.4	ULT0.34.01	3

RPE		
DSGN	R. BOOKER	7/13/01
DRW	R. BOOKER	7/13/01
CHKR	R. STEPHENS	7/13/01
SECT		
DEPT		
PE	J B SCHUBERT	7/16/01
PJ	T McLAUGHLIN	7/16/01
REQ		
UTB	J R LAWSON	7/16/01

ROBERT B. STEPHENS REGISTERED PROFESSIONAL ENGINEER No. 17982 STATE OF TENNESSEE

REV. 3 DATE 12-5-02

DRAWING APPROVALS

REV	CHANGE TYPE	CHANGE CONTROL SYSTEM	CHANGE REQUEST NUMBER	DESCRIPTION	DSN	CHK	DEPT	DATE	PE	DATE	PJ	DATE	REQ	DATE	UTB	DATE	RPE	RPE NO	DATE	ST	CV	EC	EE	EM	IE	M	PD	SE	AR
3	C	4	8	CNMS REVISIONS - DCN T1-SU1-08 12/09/02													RS	17982	12/09	RW	BN	-	VS	-	-	-	JW	-	TW
2	C	4	4	LAND IMPROVEMENTS REVISIONS - 2/8/2002	RB	RS			CLG	10/30	TM	10/30			JRL	10/30	RS	17982	2/8	RW	BN	-	KA	-	BJ	-	JH	-	WS
1	C	4	2	BASIS OF AWARD - 10/30/2001	RB	RS			CLG	11/15	TM	11/15			JRL	11/15	RS	17982	10/30	RW	AW	BS	KA	BS	BJ	-	BS	-	WS
0				CERTIFIED FOR CONSTRUCTION - 07/13/01	RB	RS			JBS	7/16	TM	7/16			JRL	7/16	RS	17982	7/13	RW	AW	BS	KA	BS	BJ	-	BS	-	WS

REVISION OR ISSUE PURPOSE — REVISION APPROVALS — SQUAD CHECK

NO REPRESENTATION OR WARRANTY, EXPRESSED OR IMPLIED, IS MADE AS TO THE ACCURACY, COMPLETENESS OR USEFULNESS OF THE INFORMATION OR STATEMENTS CONTAINED IN THESE DRAWINGS, OR THAT THE USE OR DISCLOSURE OF ANY INFORMATION, APPARATUS, METHOD, OR PROCESS DISCLOSED IN THESE DRAWINGS MAY NOT INFRINGE PRIVATE RIGHTS OF OTHERS. NO LIABILITY IS ASSUMED WITH RESPECT TO THE USE OF, OR FOR DAMAGES RESULTING FROM THE USE OF ANY INFORMATION, APPARATUS, METHOD, OR PROCESS DISCLOSED IN THESE DRAWINGS. DRAWINGS MADE AVAILABLE FOR INFORMATION TO BIDDER ARE NOT TO BE USED FOR OTHER PURPOSES AND ARE TO BE RETURNED UPON REQUEST OF THE FORWARDING CONTRACTOR.

NUMBER OF SECTION OR DETAIL
DRAWING ON WHICH SECTION OR DETAIL IS SHOWN OR TAKEN
SECTION AND DETAIL KEY

THIS DOCUMENT CONTROLLED BY
CHANGE CONTROL SYSTEM 4
ENGINEERING PROCEDURE SNS-ENG-G001

05 DEC 2002 09:31:25