MATCH LINE - SEE SHEET NO. ULT3.34.K4

MATCH LINE - SEE SHEET NO. ULT3.34.J5

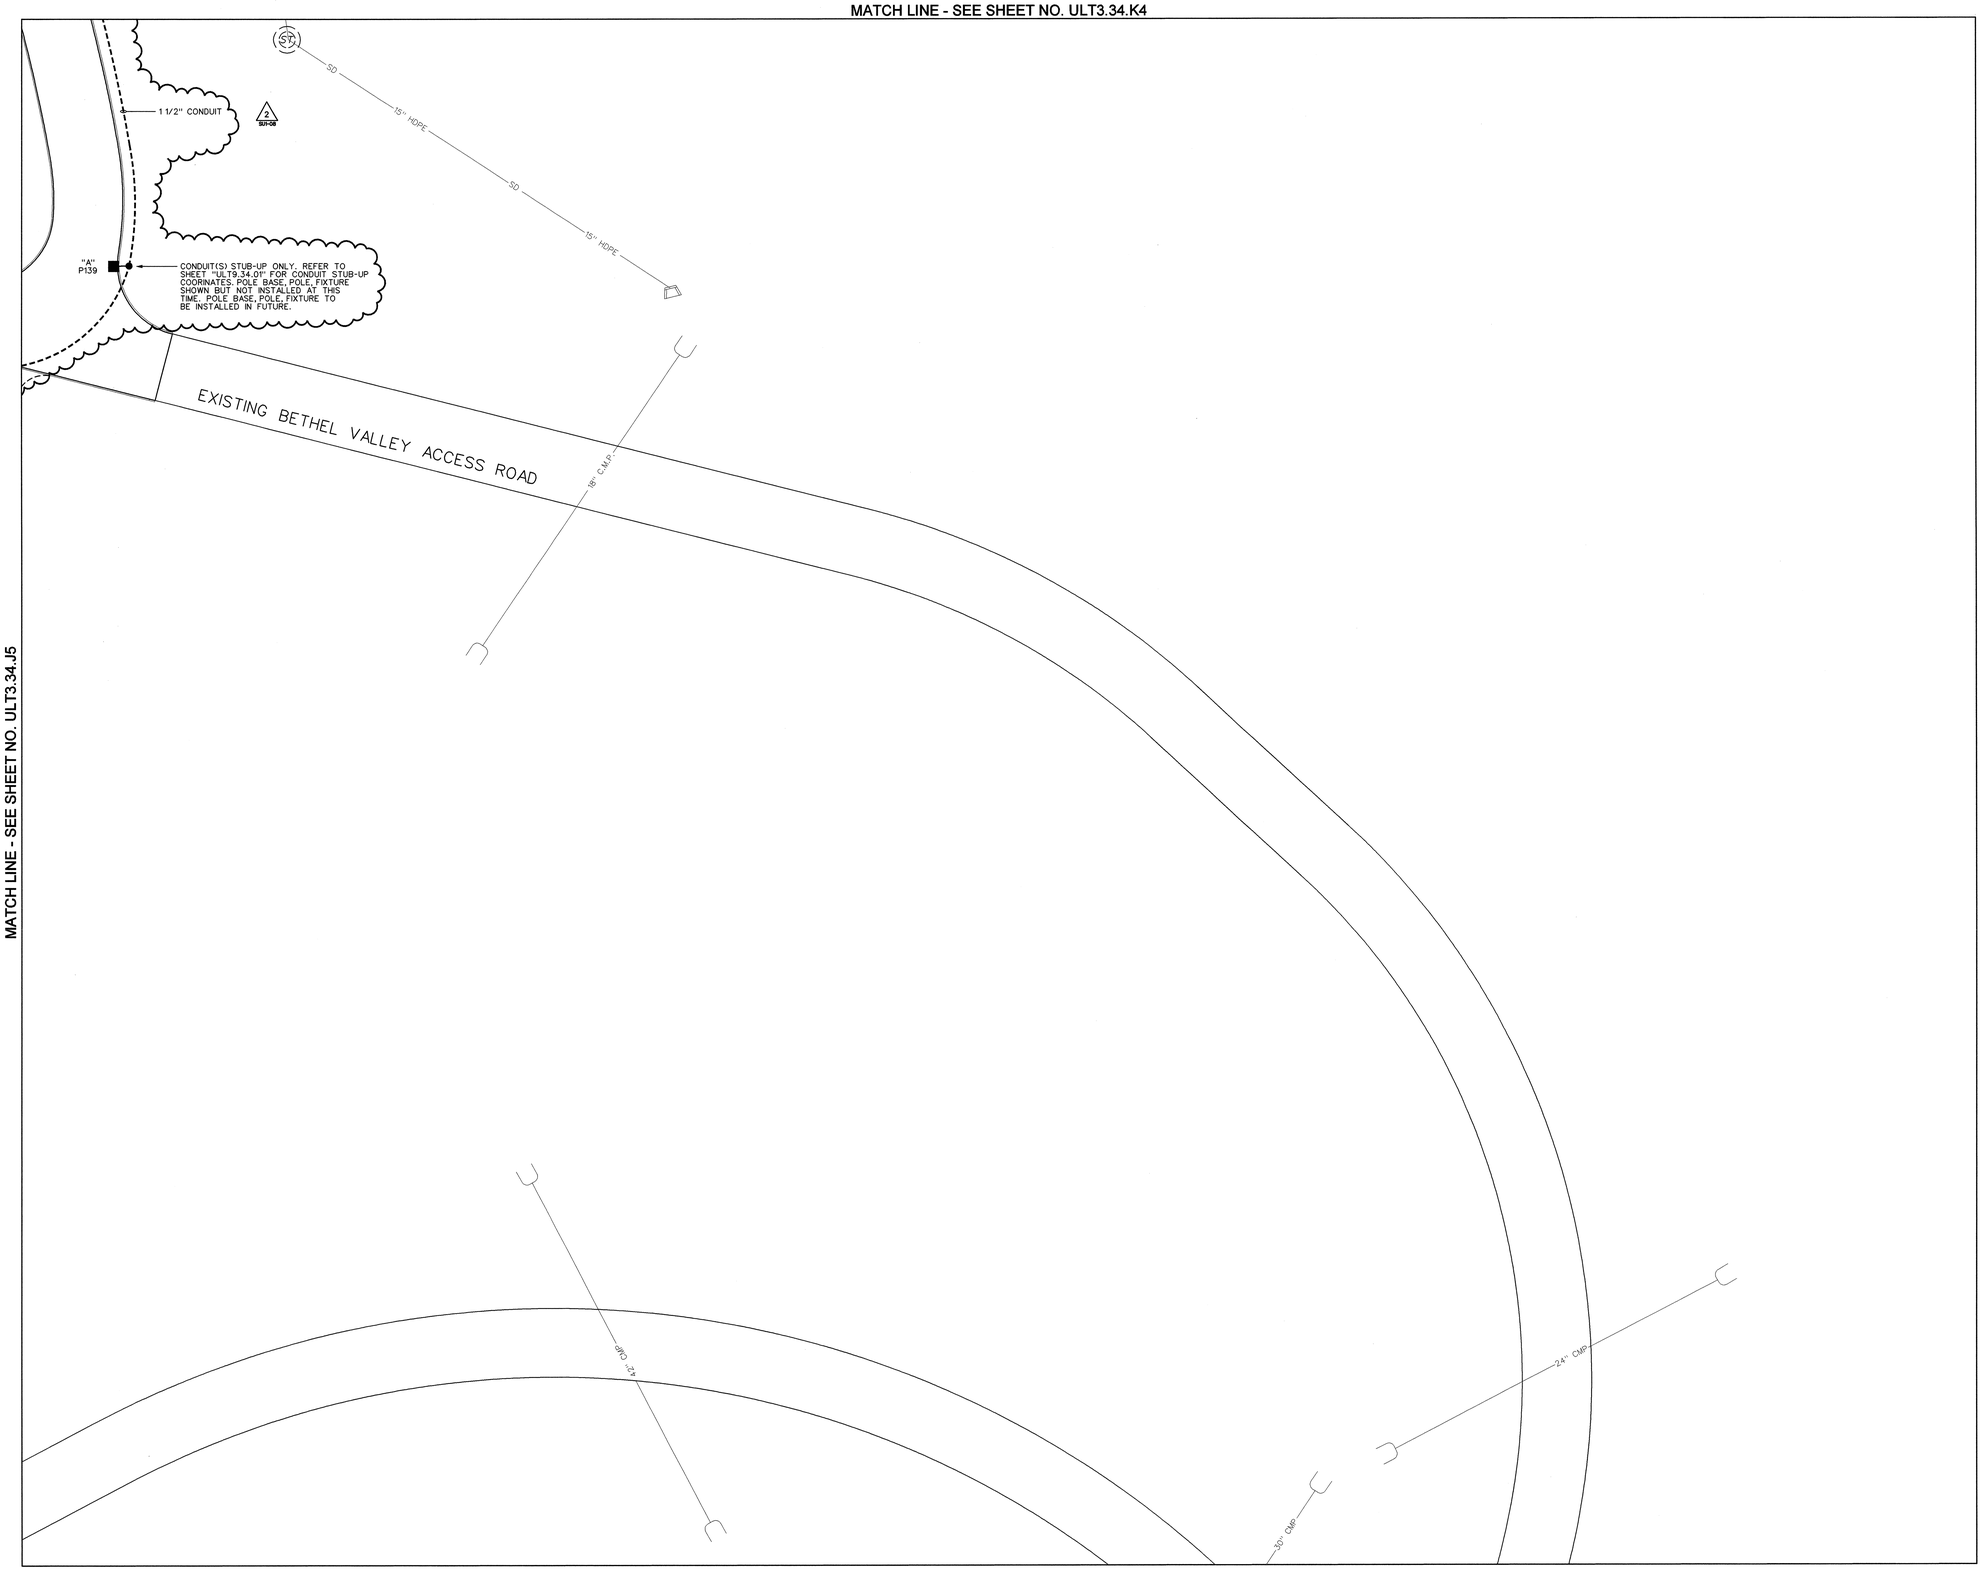

NOTES

1. NORTH BASED ON THE SNS COORDINATE SYSTEM NAD 83 (88). THE SNS GRID ORIGIN POINT IS LOCATED AT X-10 GRID COORDINATES N-27,612.739050 AND E-38,196.144070 WITH THE SNS GRID BEING ROTATED 6 DEGREES CLOCKWISE FROM THE X-10 GRID AT THAT POINT. (88) REFERS TO THE YEAR MARTIN MARIETTA ENERGY SYSTEM (MMES) ESTABLISHED G.P.S. MONUMENTS ON THE OAK RIDGE RESERVATION USING VALUES PUBLISHED IN 1986 BY THE TN. DEPT. OF TRANSPORTATION WHICH TIED THE MMES G.P.S. MONUMENTS TO THE TN. GEODETIC REFERENCE NETWORK SYSTEM.
2. SEE DRAWING ULP0.34.02 FOR GENERAL NOTES AND LEGEND.

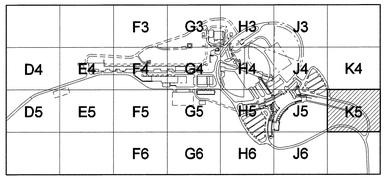

KEY PLAN

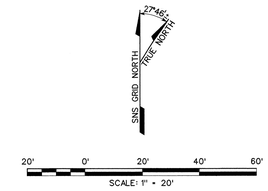

108040000-U8E-8000-A159

Knight / Jacobs
Knight/Jacobs Joint Venture
701 Scarboro Road, MS 8253
Oak Ridge, TN 37830
865-241-9433
fax 865-241-3400

BWSC
BARGE WAGGONER SUMNER & CANNON, INC.
ENGINEERS ARCHITECTS PLANNERS LANDSCAPE ARCHITECTS AND SURVEYORS
600 Commerce Park Drive Suite 100, Oak Ridge, Tennessee 37830
Phone (865) 48-0400 Fax (865) 48-0405

UT-BATTELLE

Oak Ridge National Laboratory
managed for the DEPARTMENT OF ENERGY under U.S. GOVERNMENT contract DE-AC05-000R22725
UT-BATTELLE, LLC. • Oak Ridge, Tennessee

PROJECT NAME:
SPALLATION NEUTRON SOURCE

SITE UTILITIES
LIGHTING PLAN
BLOCK K5

1	48	49	50	PLANT	BLDG	FL	SH.	OF	TYPE	CLASS
3	U	X	X	8	8000	X	1	1	P	U
51		52		53	WBS	DRAWING NUMBER				REV
NC		NA		IN	1.8.4	ULT3.34.K5				2

REV	CHANGE TYPE	CHANGE CONTROL SYSTEM	DRAWING SQUARE NUMBER	DESCRIPTION	DSN	CHK	DEPT	DATE	PE	DATE	PJ	DATE	REQ	DATE	UTB	DATE	RPE	RPE NO	DATE	ST	CV	EC	EE	EM	IE	M	PD	SE	AR
2	A	4	8	CNMS REVISIONS - DCN T1-SU1-08 12/09/02				12/09/03		12/09/03		12/09/03					RS	17982	12/09	RW	BN	-	VS	-	-	-	JW	-	TW
1	C	4	2	BASIS OF AWARD - 10/30/2001	RB	RS			CLG	10/30	TM	10/30			JRL	10/30	RS	17982	10/30	RW	AW	BS	KA	BS	BJ	-	BS	-	WS
0				CERTIFIED FOR CONSTRUCTION - 7/13/01	RB	RS			JBS	7/16	TM	7/16			JRL	7/16	RS	17982	7/13	RW	AW	BS	KA	BS	BJ	-	BS	-	WS

REVISION OR ISSUE PURPOSE — REVISION APPROVALS — SQUAD CHECK

RPE: ROBERT B. STEPHENS, REGISTERED PROFESSIONAL ENGINEER, AGRICULTURE, No. 17982, STATE OF TENNESSEE

DSGN	R. BOOKER	7/13/01
DRW	R. BOOKER	7/13/01
CHKR	R. STEPHENS	7/13/01
SECT		
DEPT		
PE	J B SCHUBERT	7/16/01
PJ	T McLAUGHLIN	7/16/01
REQ		
UTB	J R LAWSON	7/16/01

REV. 2 DATE 12-5-02

DRAWING APPROVALS

NO REPRESENTATION OR WARRANTY, EXPRESSED OR IMPLIED, IS MADE AS TO THE ACCURACY, COMPLETENESS OR USEFULNESS OF THE INFORMATION OR STATEMENTS CONTAINED IN THESE DRAWINGS, OR THAT THE USE OR DISCLOSURE OF ANY INFORMATION, APPARATUS, METHOD, OR PROCESS DISCLOSED IN THESE DRAWINGS MAY NOT INFRINGE PRIVATE RIGHTS OF OTHERS. NO LIABILITY IS ASSUMED WITH RESPECT TO THE USE OF, OR FOR DAMAGES RESULTING FROM THE USE OF ANY INFORMATION, APPARATUS, METHOD, OR PROCESS DISCLOSED IN THESE DRAWINGS. DRAWINGS MADE AVAILABLE FOR INFORMATION TO BIDDER ARE NOT TO BE USED FOR OTHER PURPOSES AND ARE TO BE RETURNED UPON REQUEST OF THE FORWARDING CONTRACTOR.

NUMBER OF SECTION OR DETAIL
DRAWING ON WHICH SECTION OR DETAIL IS SHOWN OR TAKEN
SECTION AND DETAIL KEY

THIS DOCUMENT CONTROLLED BY
CHANGE CONTROL SYSTEM 4
ENGINEERING PROCEDURE SNS-ENG-G001

05 DEC 2002 09:29:01