NEXT ASS'Y: FINAL ASS'Y:




## SANITARY SEWER DRAWING INDEX

| REV NO | DWG NO | TITLE |
|---|---|---|
| 4 | USS0.34.01 | SANITARY SEWER KEY MAP & DRAWING INDEX |
| 1 | USS0.34.02 | SANITARY SEWER GENERAL NOTES & LEGEND |
| 1 | USS3.34.E4 | SANITARY SEWER PLAN BLOCK E4 |
| 1 | USS3.34.F4 | SANITARY SEWER PLAN BLOCK F4 |
| 1 | USS3.34.G4 | SANITARY SEWER PLAN BLOCK G4 |
| 1 | USS3.34.G5 | SANITARY SEWER PLAN BLOCK G5 |
| 1 | USS3.34.G6 | SANITARY SEWER PLAN BLOCK G6 |
| 1 | USS3.34.H4 | SANITARY SEWER PLAN BLOCK H4 |
| 2 | USS3.34.H5 | SANITARY SEWER PLAN BLOCK H5 |
| 0 | USS3.34.J4 | SANITARY SEWER PLAN BLOCK J4 |
| 1 | USS3.34.J5 | SANITARY SEWER PLAN BLOCK J5 |
| 2 | USS4.34.01 | SANITARY SEWER PROFILES |
| 2 | USS4.34.02 | SANITARY SEWER PROFILES |
| 2 | USS4.34.03 | SANITARY SEWER PROFILES |
| 1 | USS4.34.04 | SANITARY SEWER PROFILES |
| 1 | USS4.34.05 | SANITARY SEWER PROFILES |
| 0 | USS4.34.06 | SANITARY SEWER PROFILES |
| 1 | USS6.34.01 | SANITARY SEWER DETAILS |
| 2 | USS6.34.02 | SANITARY SEWER DETAILS |
| 1 | USS6.34.03 | SANITARY SEWER PUMP STATION |
| 1 | USS6.34.04 | GRINDER PUMP STATION |
| 0 | USS6.34.05 | GRINDER PUMP STATION - CNMS |
| 1 | USS7.34.01 | SANITARY SEWER FLOW DIAGRAM |

SU1-08

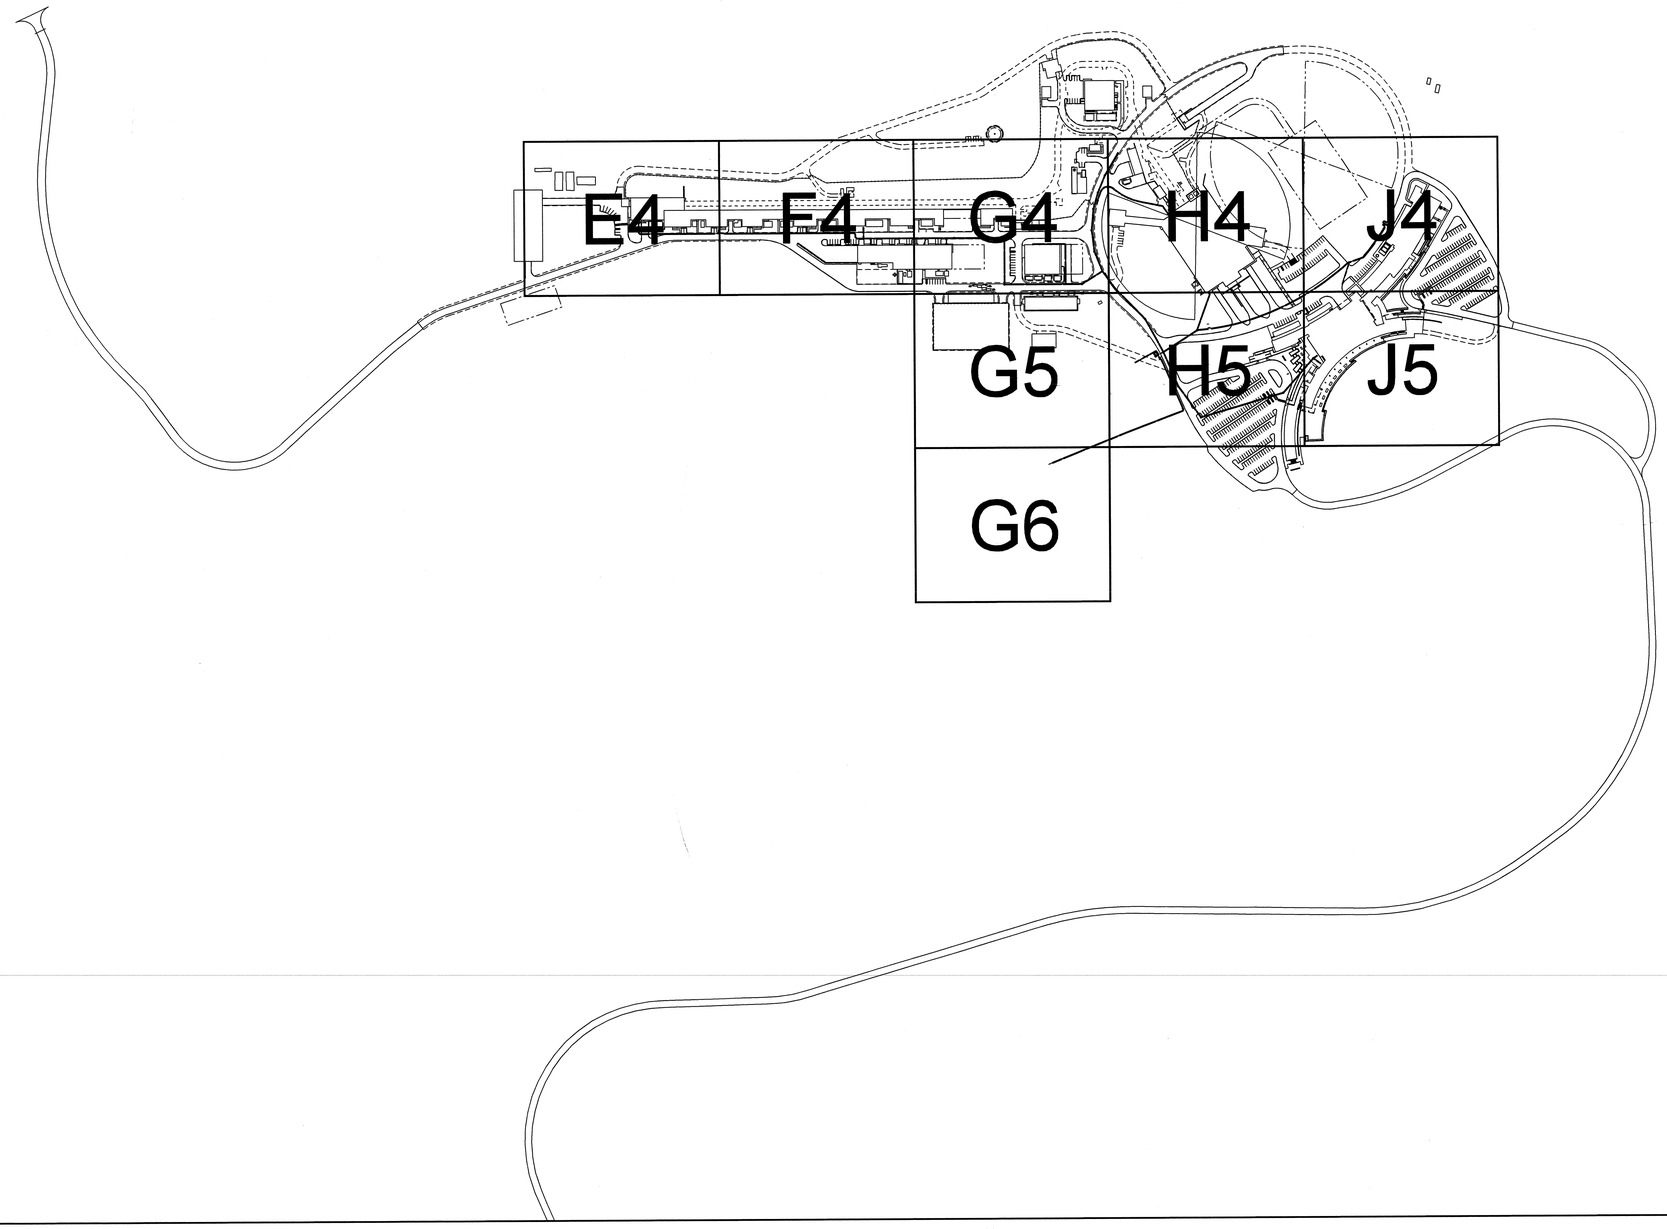


NO REPRESENTATION OR WARRANTY, EXPRESSED OR IMPLIED, IS MADE AS TO THE ACCURACY, COMPLETENESS OR USEFULNESS OF THE INFORMATION OR STATEMENTS CONTAINED IN THESE DRAWINGS, OR THAT THE USE OR DISCLOSURE OF ANY INFORMATION, APPARATUS, METHOD, OR PROCESS DISCLOSED IN THESE DRAWINGS MAY NOT INFRINGE PRIVATE RIGHTS OF OTHERS. NO LIABILITY IS ASSUMED WITH RESPECT TO THE USE OF, OR FOR DAMAGES RESULTING FROM THE USE OF ANY INFORMATION, APPARATUS, METHOD, OR PROCESS DISCLOSED IN THESE DRAWINGS. DRAWINGS MADE AVAILABLE FOR INFORMATION TO BIDDER ARE NOT TO BE USED FOR OTHER PURPOSES AND ARE TO BE RETURNED UPON REQUEST OF THE FORWARDING CONTRACTOR.

NUMBER OF SECTION OR DETAIL
DRAWING ON WHICH SECTION OR DETAIL IS SHOWN OR TAKEN
SECTION AND DETAIL KEY

THIS DOCUMENT CONTROLLED BY
CHANGE CONTROL SYSTEM 4
ENGINEERING PROCEDURE SNS-ENG-G001

| REV | CHANGE TYPE | CHANGE CONTROL SYSTEM | CHANGE REQUEST NUMBER | DESCRIPTION | DSN | CHK | DEPT | DATE | PE | DATE | PJ | DATE | REQ | DATE | UTB | DATE | RPE | RPE NO | DATE | ST | CV | EC | EE | EM | IE | M | PD | SE | AR |
|---|---|---|---|---|---|---|---|---|---|---|---|---|---|---|---|---|---|---|---|---|---|---|---|---|---|---|---|---|---|
| 4 | C | 4 | 8 | CNMS REVISIONS - DCN T1-SU1-08 12/09/02 | DH | MM | | | 8/10 | 1/03 | JD | 1/03 | | | | | DH | 102280 | 12/9 | RW | - | - | VS | - | - | | JW | | TW |
| 3 | C | 4 | 4 | LAND IMPROVEMENTS REVISIONS - 2/8/2002 | DH | MW | | | CLG | 2/14 | TM | 2/14 | | | JRL | 2/14 | DH | 102280 | 2/8 | RW | BN | - | KA | - | BJ | | JH | | WS |
| 2 | C | 4 | 2 | BASIS OF AWARD - 10/30/2001 | TP | DH | | | CLG | 10/30 | TM | 10/30 | | | JRL | 11/15 | DH | 102280 | 10/30 | RW | AW | BS | KA | BS | BJ | | BS | | WS |
| 1 | | | | REVISED SHEET INDEX - 7/31/01 | TP | DH | | | JBS | 7/31 | TM | 7/31 | | | JRL | 7/31 | DH | 102280 | 7/31 | RW | AW | BS | KA | BS | BJ | | BS | | WS |
| 0 | | | | CERTIFIED FOR CONSTRUCTION - 7/13/01 | DH | MW | | | JBS | 7/16 | TM | 7/16 | | | JRL | 7/16 | DH | 102280 | 7/13 | RW | AW | BS | KA | BS | BJ | | BS | | WS |

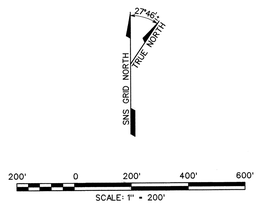REVISION OR ISSUE PURPOSE — REVISION APPROVALS — SQUAD CHECK

| | | |
|---|---|---|
| RPE | DSGN D HAMMAKER | 7/13/01 |
| | DRW T PAROLARI | 7/13/01 |
| | CHKR M WILLIAMS | 7/13/01 |
| | SECT | |
| | DEPT | |
| | PE J B SCHUBERT | 7/16/01 |
| | PJ T MCLAUGHLIN | 7/16/01 |
| | REQ | |
| | UTB J R LAWSON | 7/16/01 |

DENNIS L. HAMMAKER — STATE OF TENNESSEE

REV. DATE — DRAWING APPROVALS

108040000-U8E-8000-A107

Knight/Jacobs Joint Venture
701 Scarboro Road, MS 8253
Oak Ridge, TN 37830
865-241-9433
fax 865-241-3400

BWSC Barge Waggoner Sumner & Cannon, Inc.
ENGINEERS ARCHITECTS PLANNERS LANDSCAPE ARCHITECTS AND SURVEYORS
655 Emerald Pointe Drive, Suite 150, Oak Ridge, Tennessee 37830
Phone (865) 481-0105 Fax (865) 481-0295

UT-BATTELLE
Oak Ridge National Laboratory
managed for the DEPARTMENT OF ENERGY under U.S. GOVERNMENT contract DE-AC05-000R22725
UT-BATTELLE, LLC. • Oak Ridge, Tennessee

PROJECT NAME:
SPALLATION NEUTRON SOURCE

SITE UTILITIES
SANITARY SEWER KEY MAP & DRAWING INDEX

| 1 | 48 | 49 | 50 | PLANT | BLDG | FL | SH. | OF | TYPE | CLASS |
|---|---|---|---|---|---|---|---|---|---|---|
| 3 | U | X | X | 8 | 8000 | X | 1 | 1 | G | U |

| 51 | 52 | 53 | WBS | DRAWING NUMBER | REV |
|---|---|---|---|---|---|
| NC | NA | IN | 1.8.4 | USS0.34.01 | 4 |

04 DEC 2002 16:42:06
f:\sns\700_cadd\task_01\34\7740_plot\uss0-34-01.dgn