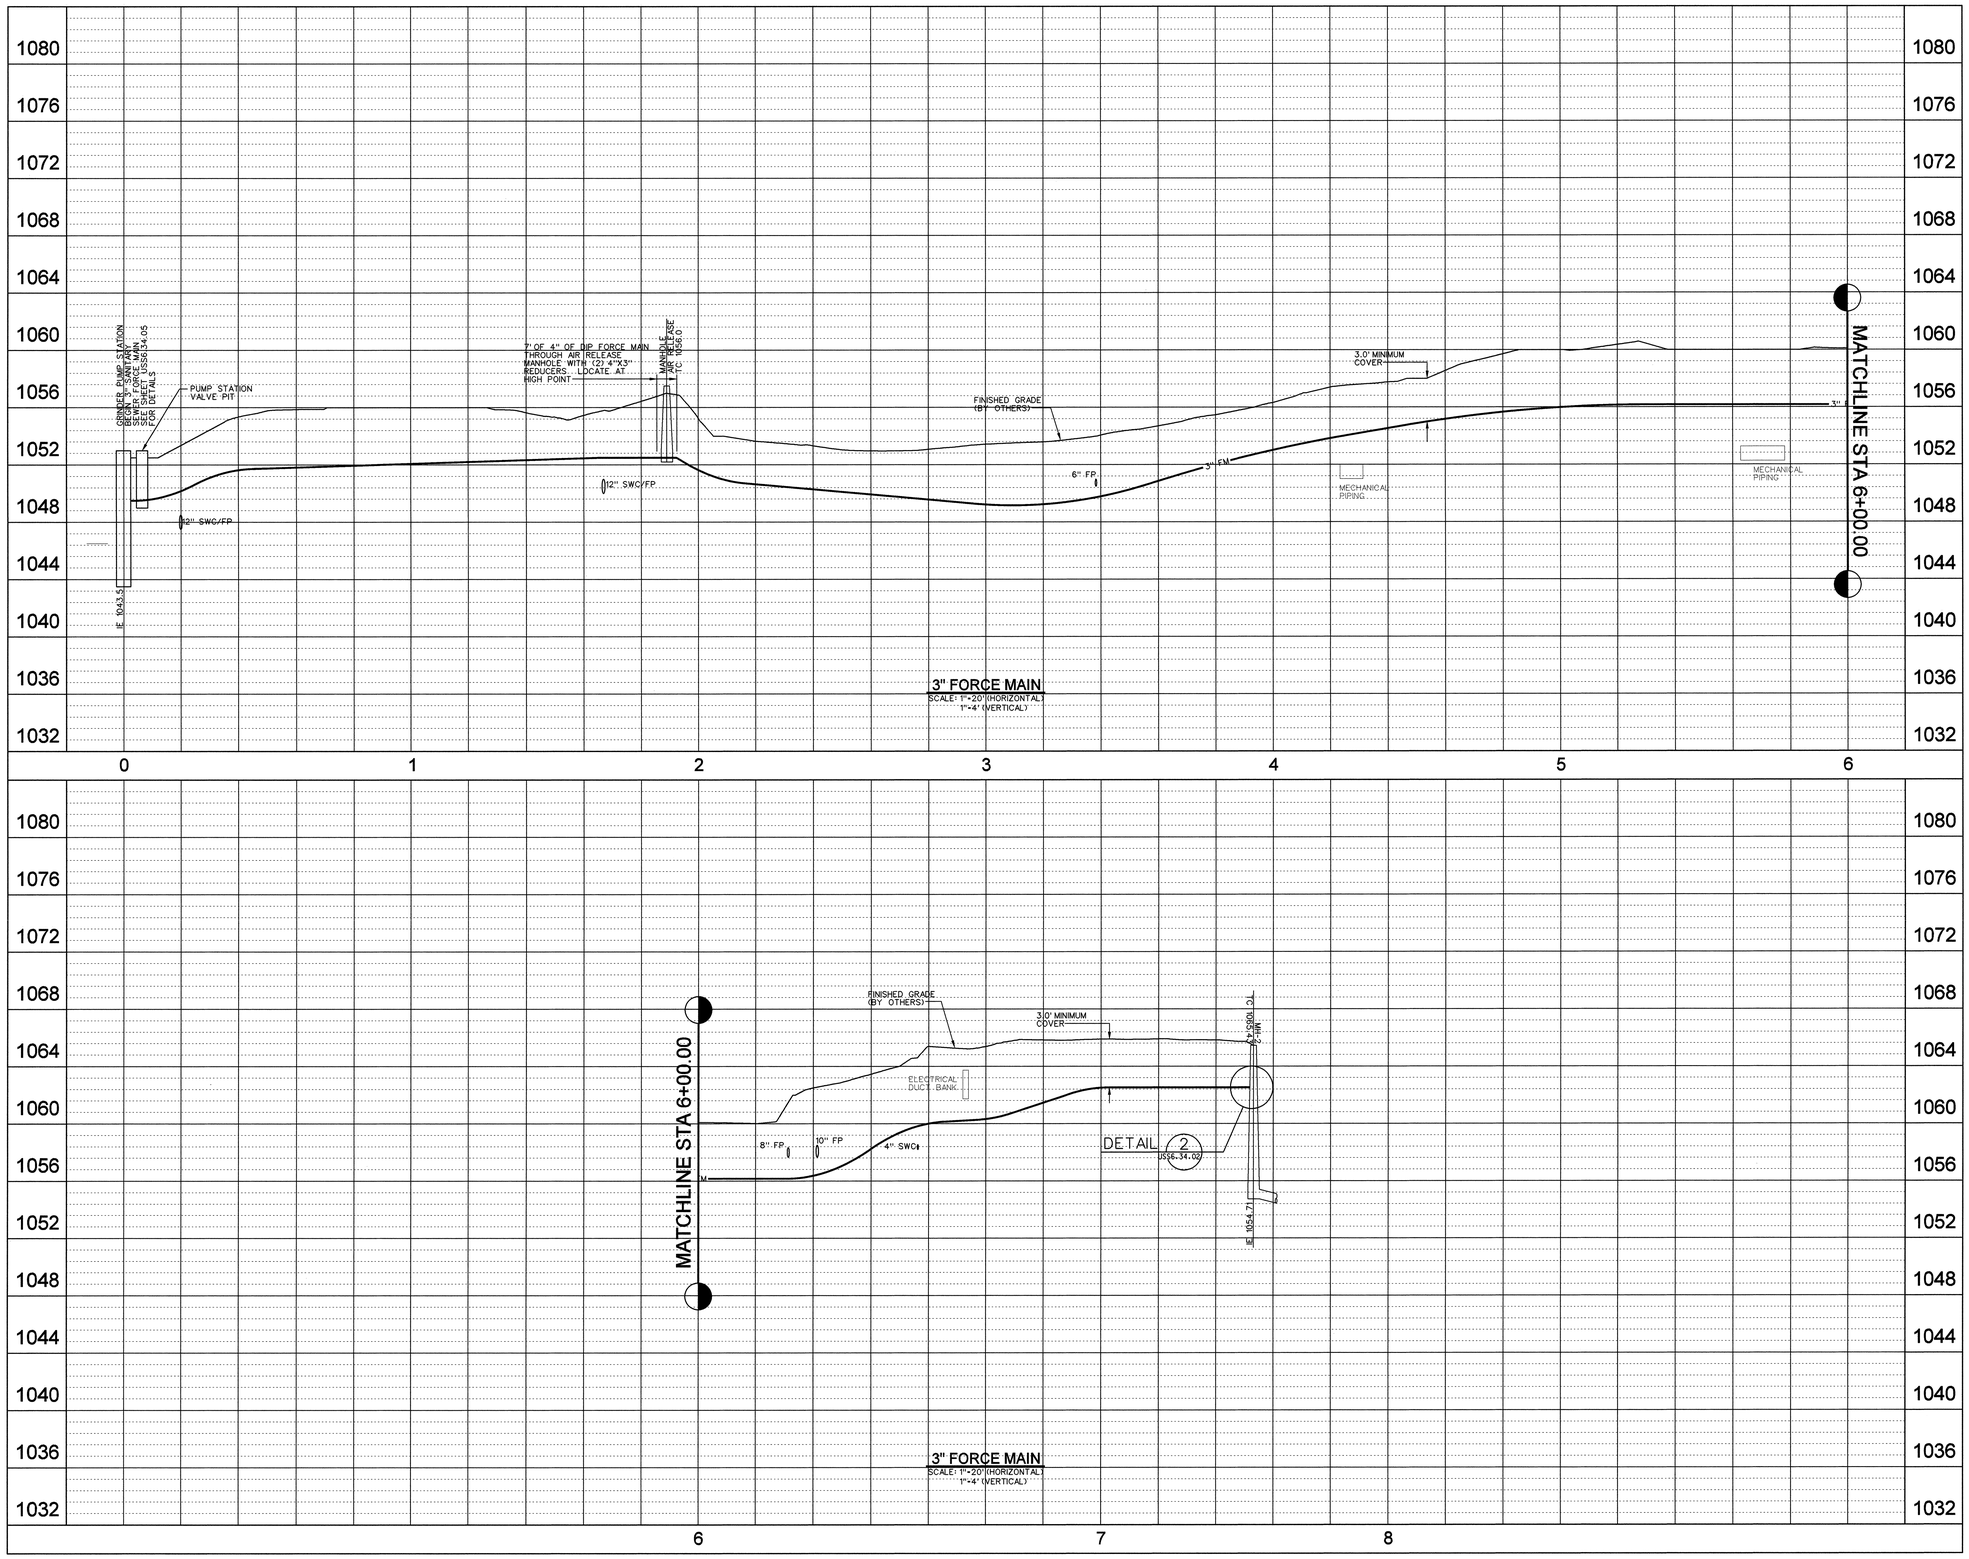

NO REPRESENTATION OR WARRANTY, EXPRESSED OR IMPLIED, IS MADE AS TO THE ACCURACY, COMPLETENESS OR USEFULNESS OF THE INFORMATION OR STATEMENTS CONTAINED IN THESE DRAWINGS, OR THAT THE USE OR DISCLOSURE OF ANY INFORMATION, APPARATUS, METHOD, OR PROCESS DISCLOSED IN THESE DRAWINGS MAY NOT INFRINGE PRIVATE RIGHTS OF OTHERS. NO LIABILITY IS ASSUMED WITH RESPECT TO THE USE OF, OR FOR DAMAGES RESULTING FROM THE USE OF ANY INFORMATION, APPARATUS, METHOD, OR PROCESS DISCLOSED IN THESE DRAWINGS. DRAWINGS MADE AVAILABLE FOR INFORMATION TO BIDDER ARE NOT TO BE USED FOR OTHER PURPOSES AND ARE TO BE RETURNED UPON REQUEST OF THE FORWARDING CONTRACTOR.

NUMBER OF SECTION OR DETAIL — DRAWING ON WHICH SECTION OR DETAIL IS SHOWN OR TAKEN

SECTION AND DETAIL KEY

THIS DOCUMENT CONTROLLED BY

CHANGE CONTROL SYSTEM 4

ENGINEERING PROCEDURE SNS-ENG-G001

REV	CHANGE TYPE	CHANGE CONTROL SYSTEM	CHANGE REQUEST NUMBER	DESCRIPTION	DSN	CHK	DEPT	DATE	PE	DATE	PM	DATE	REQ	DATE	UTB	DATE	RPE	RPE NO	DATE	ST	CV	EC	EE	EM	IE	M	PD	SE	AR
0	A	4	8	CNMS REVISIONS - DCN T1-SU1-08 - 12/9/02	DH	MM				1/03		1/03					DH	102280	12/9	RW			VS				JW		TW

REVISION OR ISSUE PURPOSE — REVISION APPROVALS — SQUAD CHECK

RPE: DENNIS L. HAMMACHER, REGISTERED PROFESSIONAL ENGINEER, STATE OF TENNESSEE, 102280 — 12/09/02

REV.	DATE

DRAWING APPROVALS

DSGN	D HAMMAKER	12/9/02
DRW	T PAROLARI	12/9/02
CHKR	M MACINDOE	12/9/02
SECT		
DEPT		
PE		1/24/03
PJ		1/24/03
REQ		1/24/03
UTB		

108040000-U8E-8000-A227

Knight/Jacobs — Knight/Jacobs Joint Venture, 701 Scarboro Road, MS 8253, Oak Ridge, TN 37830, 865-241-9433, fax 865-241-3400

BWSC — Barge Waggoner Sumner & Cannon, Inc. — Engineers Architects Planners Landscape Architects and Surveyors

UT-BATTELLE — Oak Ridge National Laboratory, managed for the DEPARTMENT OF ENERGY under U.S. GOVERNMENT contract DE-AC05-00OR22725, UT-BATTELLE, LLC, • Oak Ridge, Tennessee

PROJECT NAME: SPALLATION NEUTRON SOURCE

SITE UTILITIES
SANITARY SEWER PROFILES

1	48	49	50	PLANT	BLDG	FL	SH.	OF	TYPE	CLASS
3	U	X	X	8	8000	X	1	1	S	U

51	52	53	WBS	DRAWING NUMBER	REV
NC	NA	IN	1.8.4	USS4.34.06	0

04 DEC 2002 16:42:25
f:\sns\700_cadd\task_01\340_plot\uss4-34-06.dgn