NEXT ASS'Y: | FINAL ASS'Y:

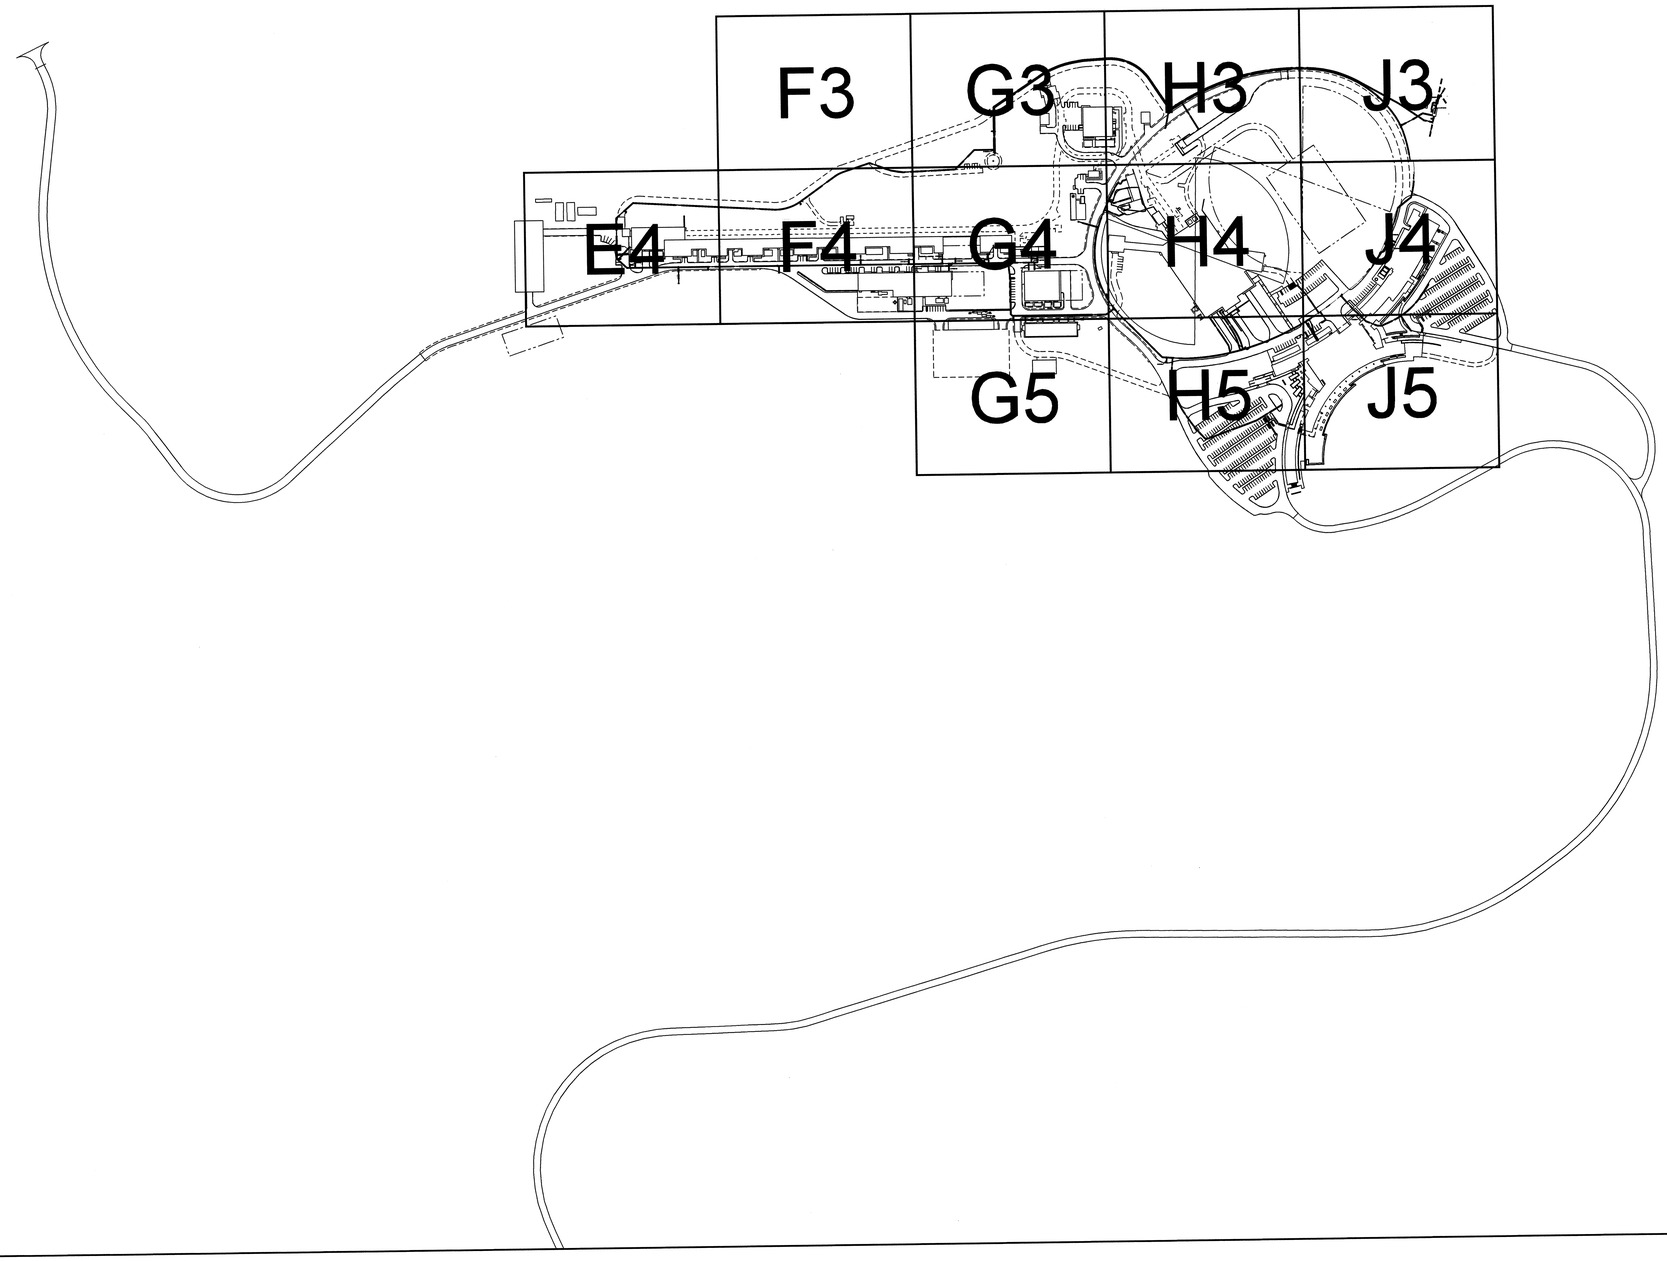

WATER SYSTEM DRAWING INDEX

REV. NO.	DWG. NO.	TITLE
4	UWT0.34.01	WATER SYSTEM KEY PLAN AND DRAWING INDEX
2	UWT0.34.02	WATER SYSTEM GENERAL NOTES AND LEGEND
2	UWT3.34.E4	WATER SYSTEM PLAN BLOCK E4
2	UWT3.34.F3	WATER SYSTEM PLAN BLOCK F3
2	UWT3.34.F4	WATER SYSTEM PLAN BLOCK F4
2	UWT3.34.G3	WATER SYSTEM PLAN BLOCK G3
2	UWT3.34.G4	WATER SYSTEM PLAN BLOCK G4
3	UWT3.34.G5	WATER SYSTEM PLAN BLOCK G5
3	UWT3.34.H3	WATER SYSTEM PLAN BLOCK H3
2	UWT3.34.H4	WATER SYSTEM PLAN BLOCK H4
2	UWT3.34.H5	WATER SYSTEM PLAN BLOCK H5
2	UWT3.34.J3	WATER SYSTEM PLAN BLOCK J3
3	UWT3.34.J4	WATER SYSTEM PLAN BLOCK J4
2	UWT3.34.J5	WATER SYSTEM PLAN BLOCK J5
1	UWT6.34.01	WATER SYSTEM SECTIONS AND DETAILS
2	UWT6.34.02	WATER SYSTEM DETAILS
2	UWT6.34.03	WATER BOOSTER SYSTEM
1	UWT6.34.04	WATER SYSTEM DETAILS
1	UWT7.34.01	WATER SYSTEM FLOW DIAGRAM

4
SU1-08

27°45'
TRUE NORTH
SNS GRID NORTH

200' 0 200' 400' 600'
SCALE: 1" = 200'

108040000-U8E-8000-A125

Knight / Jacobs
SNS
Knight/Jacobs Joint Venture
701 Scarboro Road, MS 8253
Oak Ridge, TN 37830
865-241-9433
fax 865-241-3400

BWSC
BARGE WAGGONER SUMNER & CANNON, INC.
ENGINEERS ARCHITECTS PLANNERS
LANDSCAPE ARCHITECTS AND SURVEYORS
555 Gallaria Pkwy Suite 1400, Atlanta, Georgia 30339
Phone (770) 10-0400 Fax (770) 10-0401

UT-BATTELLE
Oak Ridge National Laboratory
managed for the DEPARTMENT OF ENERGY under
U.S. GOVERNMENT contract DE-AC05-000R22725
UT-BATTELLE, LLC. • Oak Ridge, Tennessee

PROJECT NAME:
SPALLATION NEUTRON SOURCE

SITE UTILITIES
WATER SYSTEM KEY PLAN AND
DRAWING INDEX

1	48	49	50	PLANT	BLDG	FL	SH.	OF	TYPE	CLASS
3	U	X	X	8	8000	X	1	1	G	U

51	52	53	WBS	DRAWING NUMBER	REV
NC	NA	IN	1.8.4	UWT0.34.01	4

DSGN	D HAMMAKER	7/13/01
DRW	T PAROLARI	7/13/01
CHKR	M WILLIAMS	7/13/01
SECT		
DEPT		
PE	J B SCHUBERT	7/16/01
PJ	T MCLAUGHLIN	7/16/01
REQ		
UTB	J R LAWSON	7/16/01

RPE
DENNIS L. HAMMAKER
STATE OF TENNESSEE
12/09/02

DRAWING APPROVALS

REV.	DATE

ST	CV	EC	EE	EM	IE	M	PD	SE	AR
RW		VS				JW		TW	
RW	BN		AK		BJ		JH		WS
RW	AW	BS	AK	BS	BJ		BS		WS
RW	AW	BS	AK	BS	BJ		BS		WS
RW	AW	BS	KA	BS	BJ		BS		WS

SQUAD CHECK

REV	CHANGE TYPE	CHANGE CONTROL SYSTEM	CHANGE CONTROL NUMBER	DESCRIPTION	DSN	CHK	DEPT
4	C	4	8	CNMS REVISIONS - DCN T1-SU1-08 - 12/9/02	DH	MM	
3	C	4	4	LAND IMPROVEMENTS REVISION - 2/8/2002	DH	MW	
2	C	4	2	BASIS OF AWARD - 10/30/2001	TP	DH	
1				REVISED SHEET INDEX - 7/31/01	TP	DH	
0				CERTIFIED FOR CONSTRUCTION - 7/13/01	DH	MW	

REVISION OR ISSUE PURPOSE

DATE	PE	DATE	PJ	DATE	REQ	DATE	UTB	DATE	RPE	RPE NO	DATE
11/7/03	DH	10/30/03	4/08						DH	102280	12/9
CLG	2/14	TM	2/14				JRL	2/14	DH	102280	2/8
CLG	11/15	TM	11/15				JRL	11/15	DH	102280	10/31
JBS	7/31	TM	7/31				JRL	7/31	DH	102280	7/31
JBS	7/16	TM	7/16				JRL	7/16	DH	102280	7/13

REVISION APPROVALS

NO REPRESENTATION OR WARRANTY, EXPRESSED OR IMPLIED, IS MADE AS TO THE ACCURACY, COMPLETENESS OR USEFULNESS OF THE INFORMATION OR STATEMENTS CONTAINED IN THESE DRAWINGS, OR THAT THE USE OR DISCLOSURE OF ANY INFORMATION, APPARATUS, METHOD, OR PROCESS DISCLOSED IN THESE DRAWINGS MAY NOT INFRINGE PRIVATE RIGHTS OF OTHERS. NO LIABILITY IS ASSUMED WITH RESPECT TO THE USE OF, OR FOR DAMAGES RESULTING FROM THE USE OF ANY INFORMATION, APPARATUS, METHOD, OR PROCESS DISCLOSED IN THESE DRAWINGS. DRAWINGS MADE AVAILABLE FOR INFORMATION TO BIDDER ARE NOT TO BE USED FOR OTHER PURPOSES AND ARE TO BE RETURNED UPON REQUEST OF THE FORWARDING CONTRACTOR.

NUMBER OF SECTION OR DETAIL
DRAWING ON WHICH SECTION OR DETAIL IS SHOWN OR TAKEN
SECTION AND DETAIL KEY

THIS DOCUMENT CONTROLLED BY
CHANGE CONTROL SYSTEM 4
ENGINEERING PROCEDURE SNS-ENG-G001

04 DEC 2002 16:42:32