REVISIONS						
ZONE	REV	DESCRIPTION	CHANGED BY	DATE	CLASS REVIEW	APPROVED
–	2	ISSUED FOR DESIGN REVIEW	–	08/09/02	NR	MAB

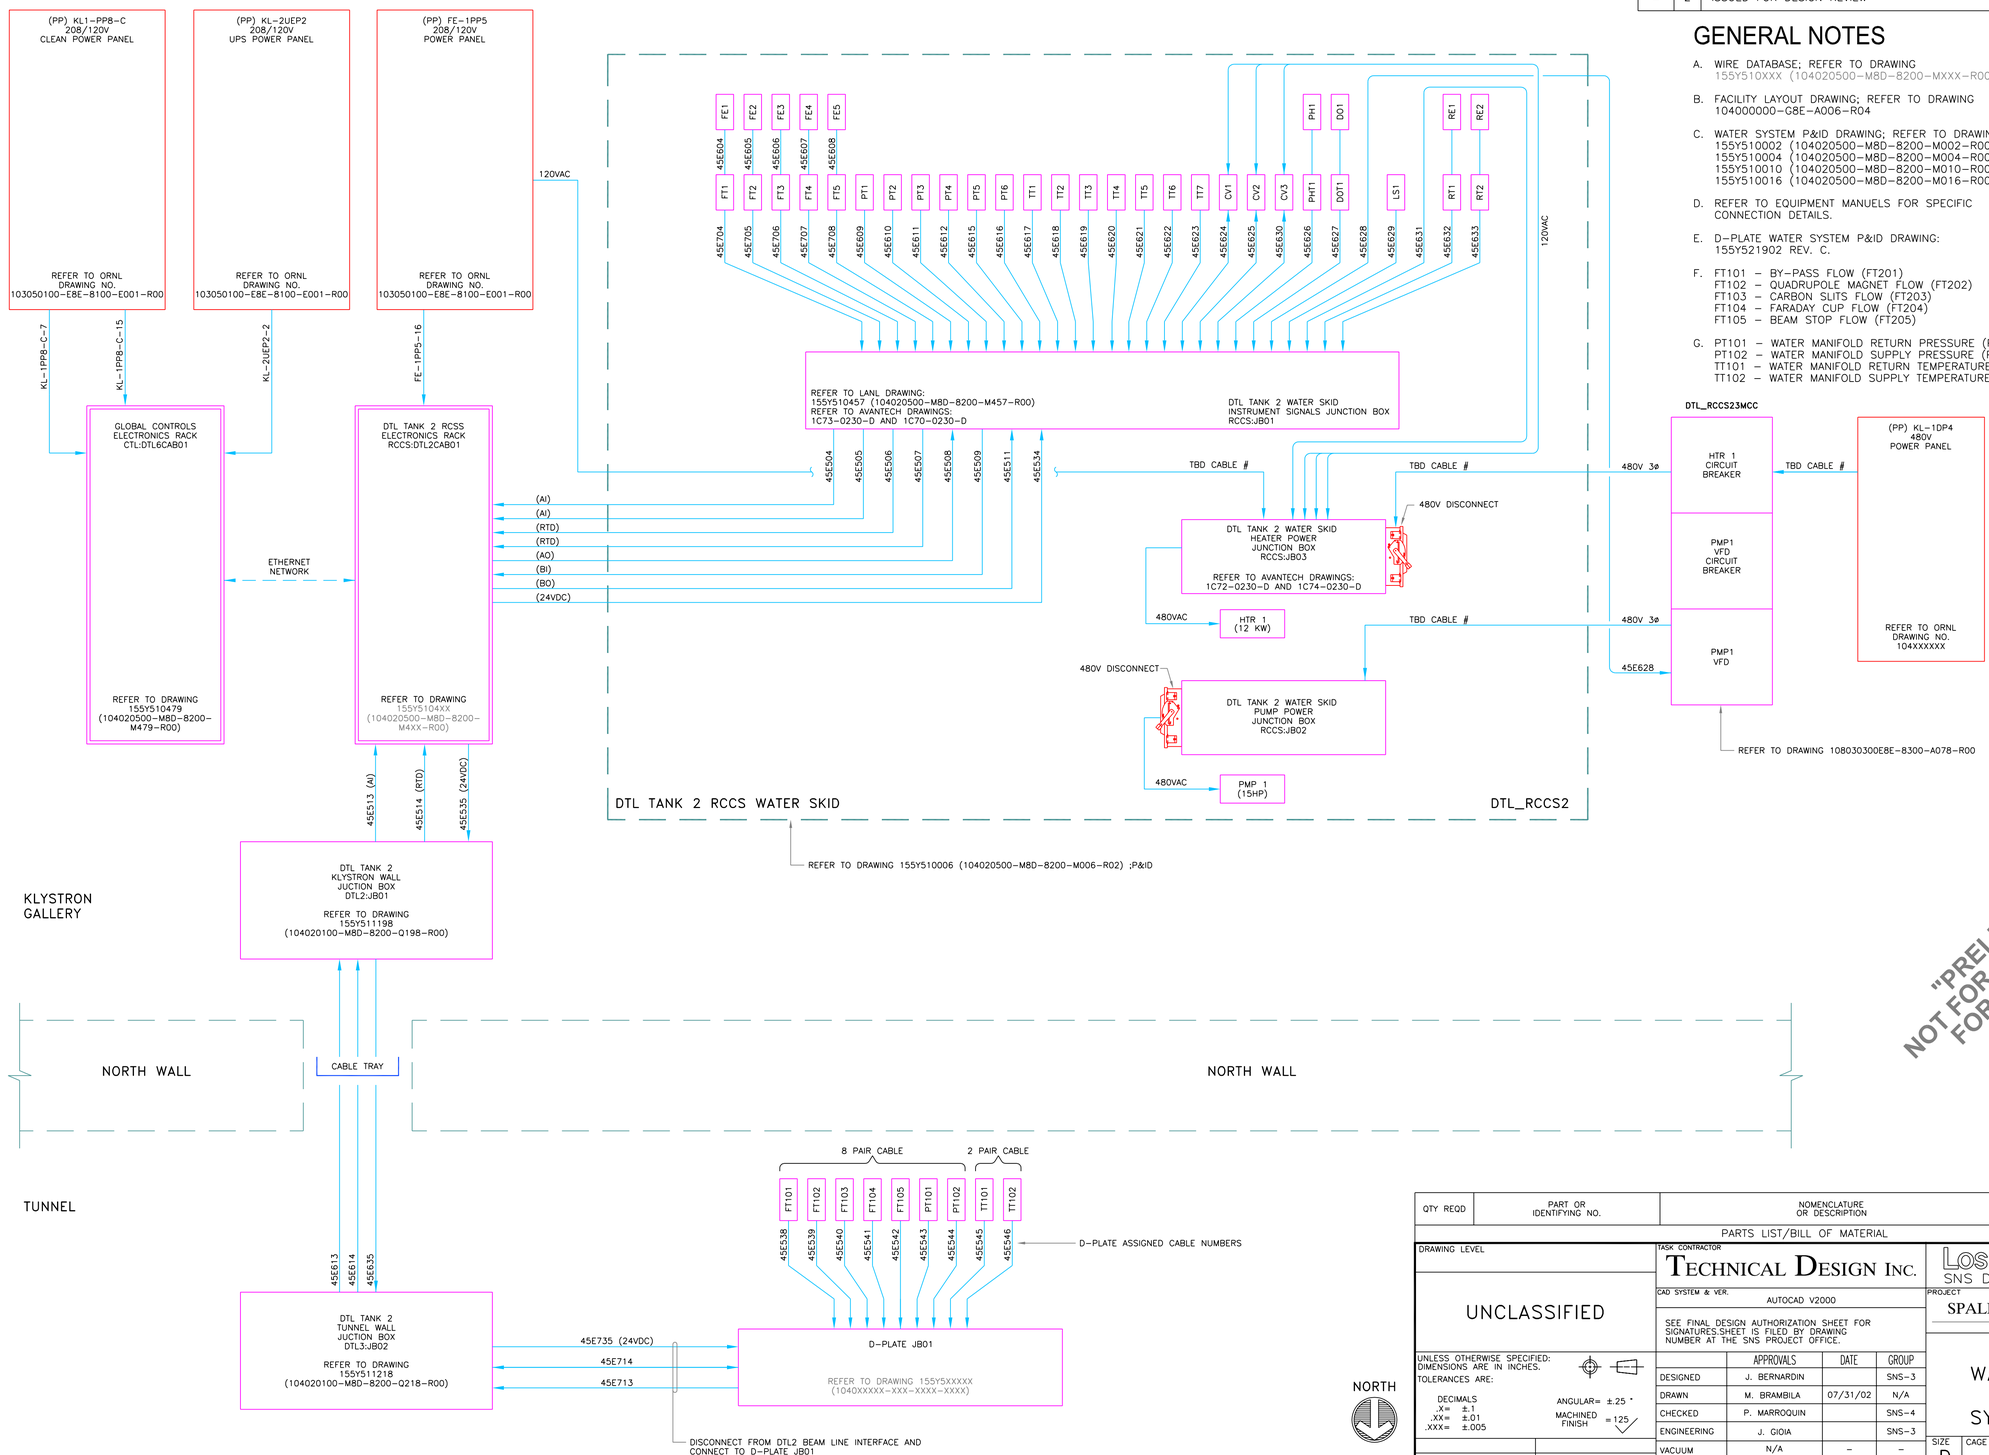

GENERAL NOTES

A. WIRE DATABASE; REFER TO DRAWING
155Y510XXX (104020500-M8D-8200-MXXX-R00)

B. FACILITY LAYOUT DRAWING; REFER TO DRAWING
104000000-G8E-A006-R04

C. WATER SYSTEM P&ID DRAWING; REFER TO DRAWINGS
155Y510002 (104020500-M8D-8200-M002-R00)
155Y510004 (104020500-M8D-8200-M004-R00)
155Y510010 (104020500-M8D-8200-M010-R00)
155Y510016 (104020500-M8D-8200-M016-R00)

D. REFER TO EQUIPMENT MANUELS FOR SPECIFIC CONNECTION DETAILS.

E. D-PLATE WATER SYSTEM P&ID DRAWING:
155Y521902 REV. C.

F. FT101 – BY-PASS FLOW (FT201)
FT102 – QUADRUPOLE MAGNET FLOW (FT202)
FT103 – CARBON SLITS FLOW (FT203)
FT104 – FARADAY CUP FLOW (FT204)
FT105 – BEAM STOP FLOW (FT205)

G. PT101 – WATER MANIFOLD RETURN PRESSURE (PT201)
PT102 – WATER MANIFOLD SUPPLY PRESSURE (PT202)
TT101 – WATER MANIFOLD RETURN TEMPERATURE (TT201)
TT102 – WATER MANIFOLD SUPPLY TEMPERATURE (TT202)

"PRELIMINARY" NOT FOR CONSTRUCTION FOR REVIEW ONLY

QTY REQD	PART OR IDENTIFYING NO.	NOMENCLATURE OR DESCRIPTION	MATERIAL SPECIFICATION	ITEM NO

PARTS LIST/BILL OF MATERIAL

DRAWING LEVEL

UNCLASSIFIED

UNLESS OTHERWISE SPECIFIED: DIMENSIONS ARE IN INCHES.
TOLERANCES ARE:
DECIMALS .X= ±.1 .XX= ±.01 .XXX= ±.005
ANGULAR= ±.25 °
MACHINED FINISH = 125

NEXT ASSEMBLY USED ON
APPLICATION

TASK CONTRACTOR
TECHNICAL DESIGN INC.

CAD SYSTEM & VER.
AUTOCAD V2000

SEE FINAL DESIGN AUTHORIZATION SHEET FOR SIGNATURES.SHEET IS FILED BY DRAWING NUMBER AT THE SNS PROJECT OFFICE.

	APPROVALS	DATE	GROUP
DESIGNED	J. BERNARDIN		SNS-3
DRAWN	M. BRAMBILA	07/31/02	N/A
CHECKED	P. MARROQUIN		SNS-4
ENGINEERING	J. GIOIA		SNS-3
VACUUM	N/A	–	–
PHYSICS	N/A	–	–
APPROVED	J. BERNARDIN		SNS-3

Los Alamos SNS DIVISION
Los Alamos National Laboratory
Los Alamos,New Mexico 87545

PROJECT
SPALLATION NEUTRON SOURCE SNS

DTL D-PLATE WATER COOLING SYSTEM TANK 2 SYSTEM BLOCK DIAGRAM

SIZE D | CAGE CODE | DWG NO. & CAD FILENAME 155Y511151 | REV A

SCALE NONE | DO NOT SCALE | SHEET 1 OF 1

SNS DWG No.
104020500-M8D-8200-M151-R00