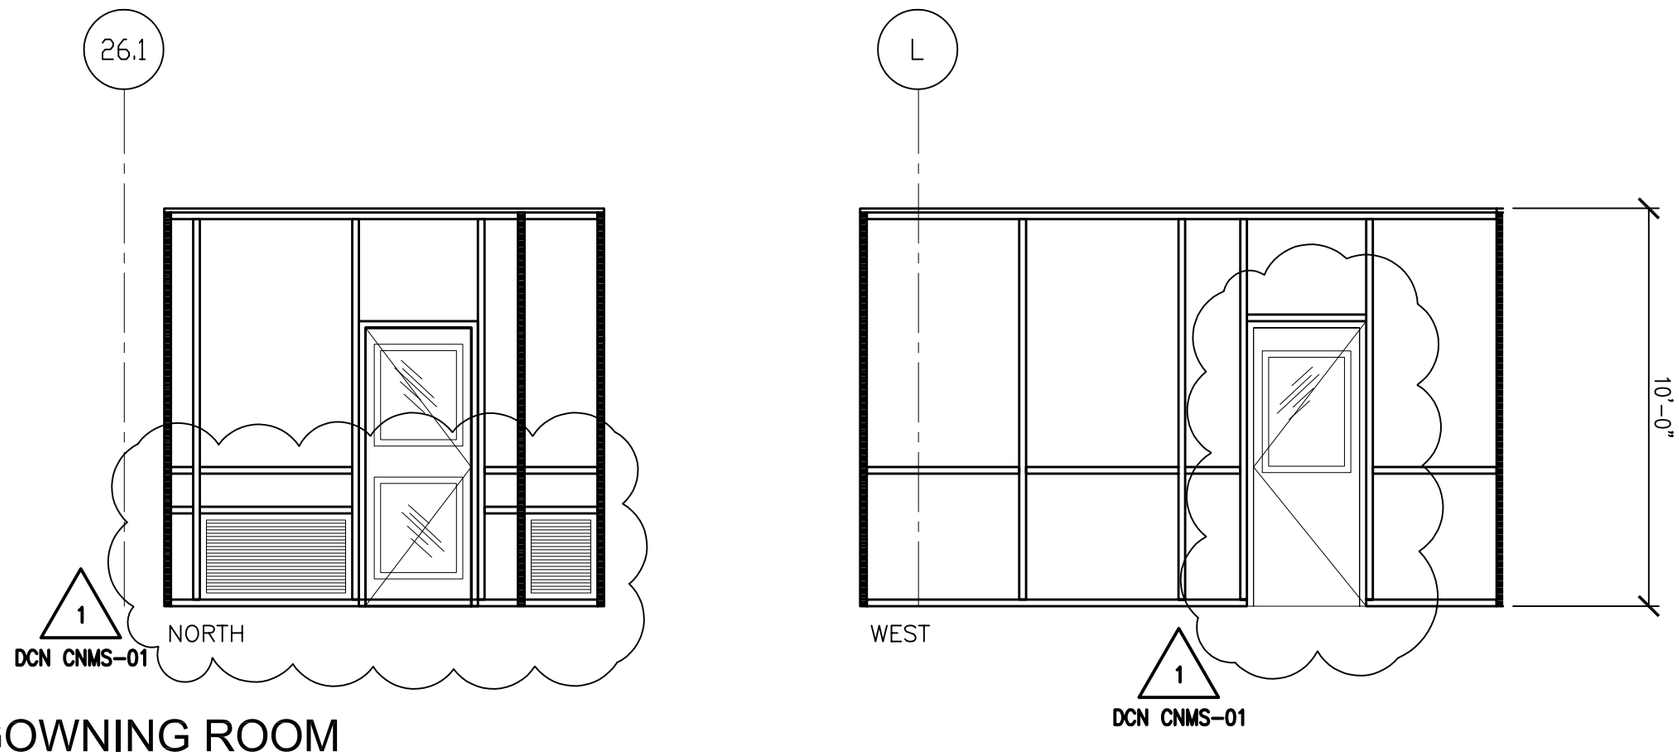

5 A5.12.41 GOWNING ROOM

1/4"=1'-0"

AEI01K-8

CENTER FOR NANOPHASE MATERIALS SCIENCES

ORNL - CNMS TITLE III

Knight/Jacobs Joint Venture
701 Scarboro Road, MS 8253
Oak Ridge, TN 37830

865-241-9433
865-241-3400

M+W Zander U.S. Operations, Inc.
1820 Preston Park Blvd. Suite 2000
Plano, TX 75093
Telephone: (972) 673-0004
Fax: (972) 673-0005

SKETCH TITLE			SKETCH NO.	
GOWNING ROOM			A-SK-002-8	
DATE ISSUED 4/11/2003	DRAWN BY TG	CHECKED BY TG	DRAWING NO. A5.12.41	DRAWING REV. 0
PROJECT NO. L0230.30	FILE NAME AEI01K-8	SCALE 1/4" = 1'-0"	DCN OR RFI NO. CNMS-01	