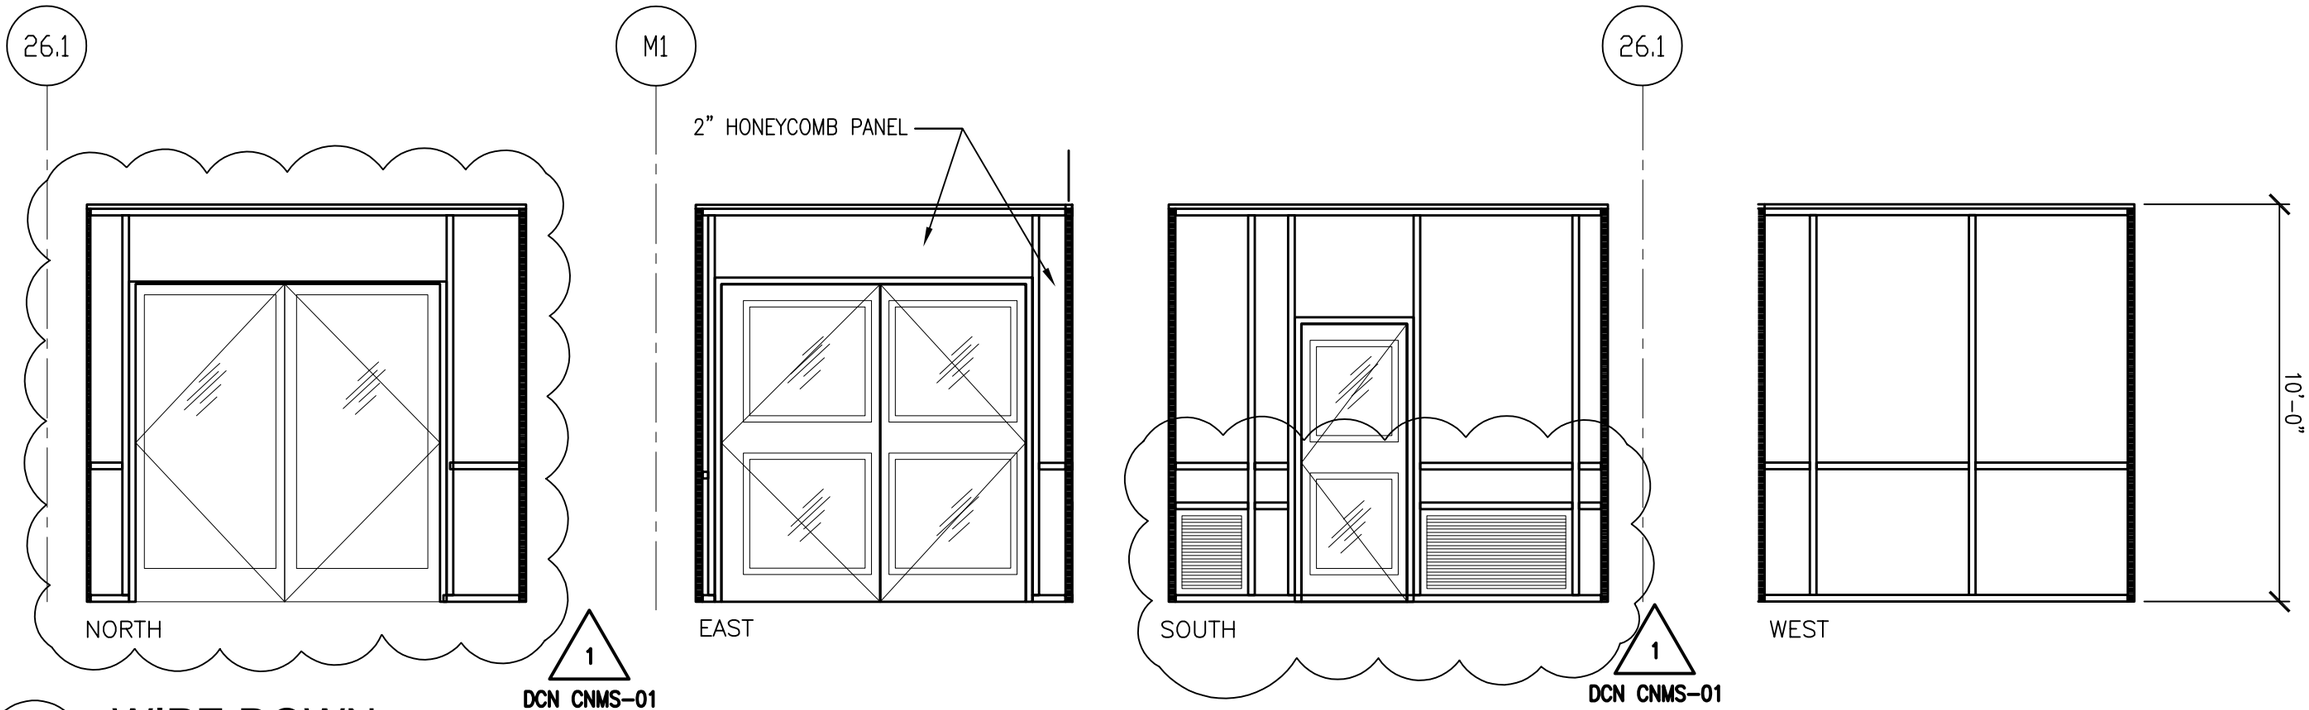

4 A5.12.41 **WIPE DOWN**

1/4"=1'-0"

AEI01K-8

CENTER FOR NANOPHASE MATERIALS SCIENCES

Knight/Jacobs Joint Venture
701 Scarboro Road, MS 8253
Oak Ridge, TN 37830

865-241-9433
865-241-3400

m+w zander

M+W Zander U.S. Operations, Inc.
1820 Preston Park Blvd. Suite 2000
Plano, TX 75093
Telephone: (972) 673-0004
Fax: (972) 673-0005

ORNL - CNMS TITLE III

SKETCH TITLE			SKETCH NO.	
WIPE DOWN			A-SK-003-8	
DATE ISSUED	DRAWN BY	CHECKED BY	DRAWING NO.	DRAWING REV.
4/17/2003	TG	TG	A5.12.41	0
PROJECT NO.	FILE NAME	SCALE	DCN OR RFI NO.	
L0230.30	AEI01K-8	1/4" = 1'-0"	CNMS-01	