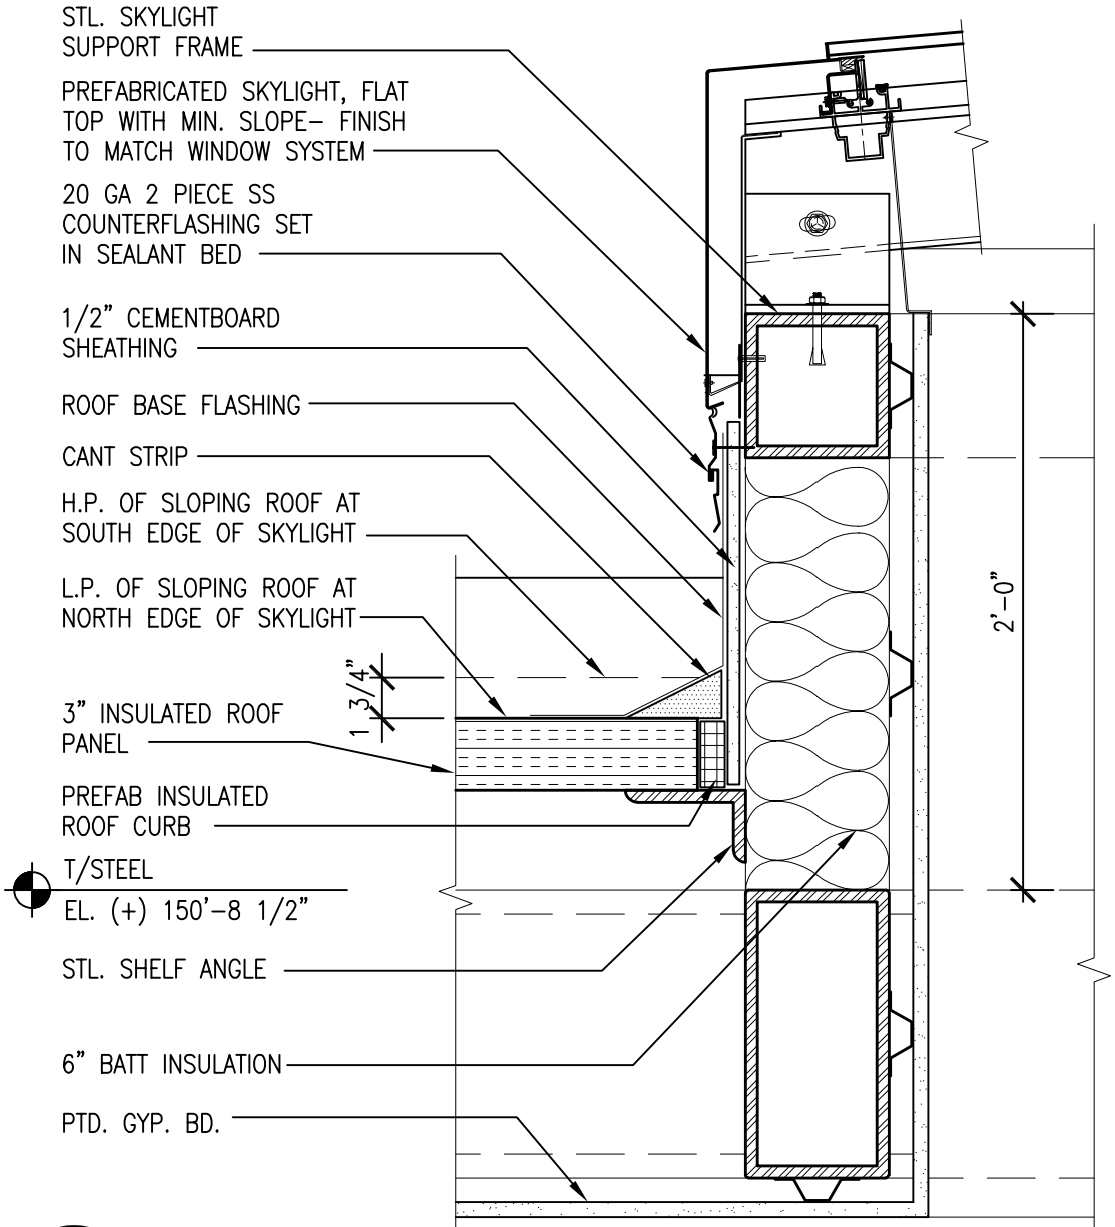

SECTION AT SKYLIGHT

SCALE: 1–1/2"=1'–0"

ADT089011–8

CENTER FOR NANOPHASE MATERIAL SCIENCE	SECTION AT SKYLIGHT		A8.21.41
PROJECT TITLE	SHEET TITLE		SHEET REF.
04/30/03	MR	ED	
DATE ISSUED	DRAWN BY	CHECKED BY	
LS0230.01	A-SK-005-8	1 1/2" = 1'-0"	A-SK-005-8
PROJECT NO.	FILE NAME	SCALE	SHEET NO.

m+w zander
M+W Zander U.S. Operations, Inc.
549 West Randolph St.
Chicago, IL 60661
Telephone: (312) 577-3200
Fax: (312) 577-3525