8 | 7 | 6 | 5 | 4 | 3 | 2 | NEXT ASS'Y: | 1 FINAL ASS'Y:

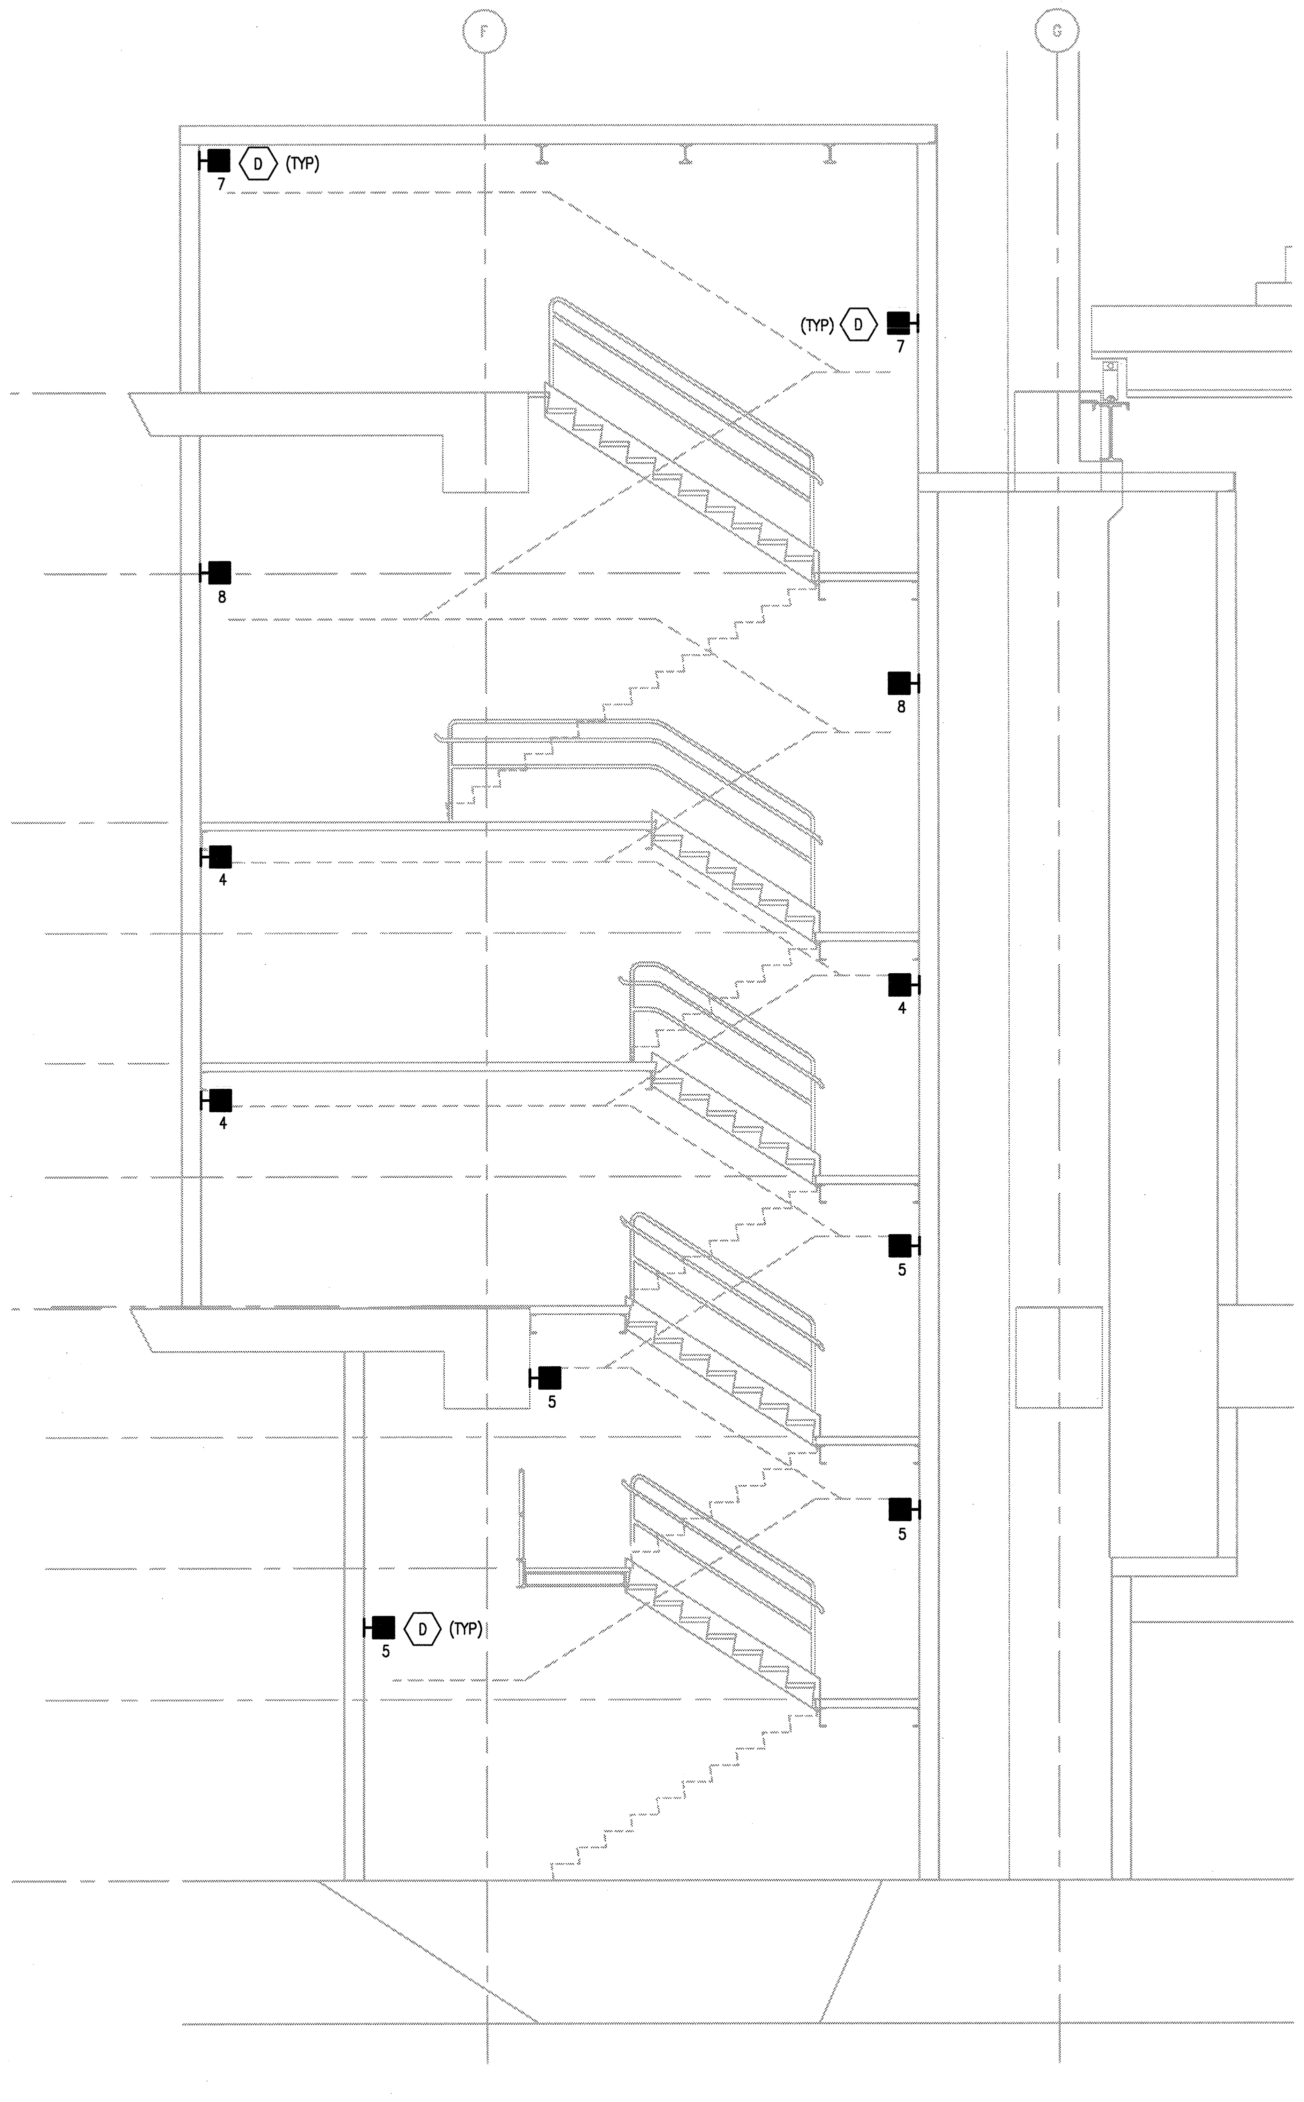

STAIR NO.2 SECTION
SECTORS 47 & 48 SCALE: 1/4"=1'-0"

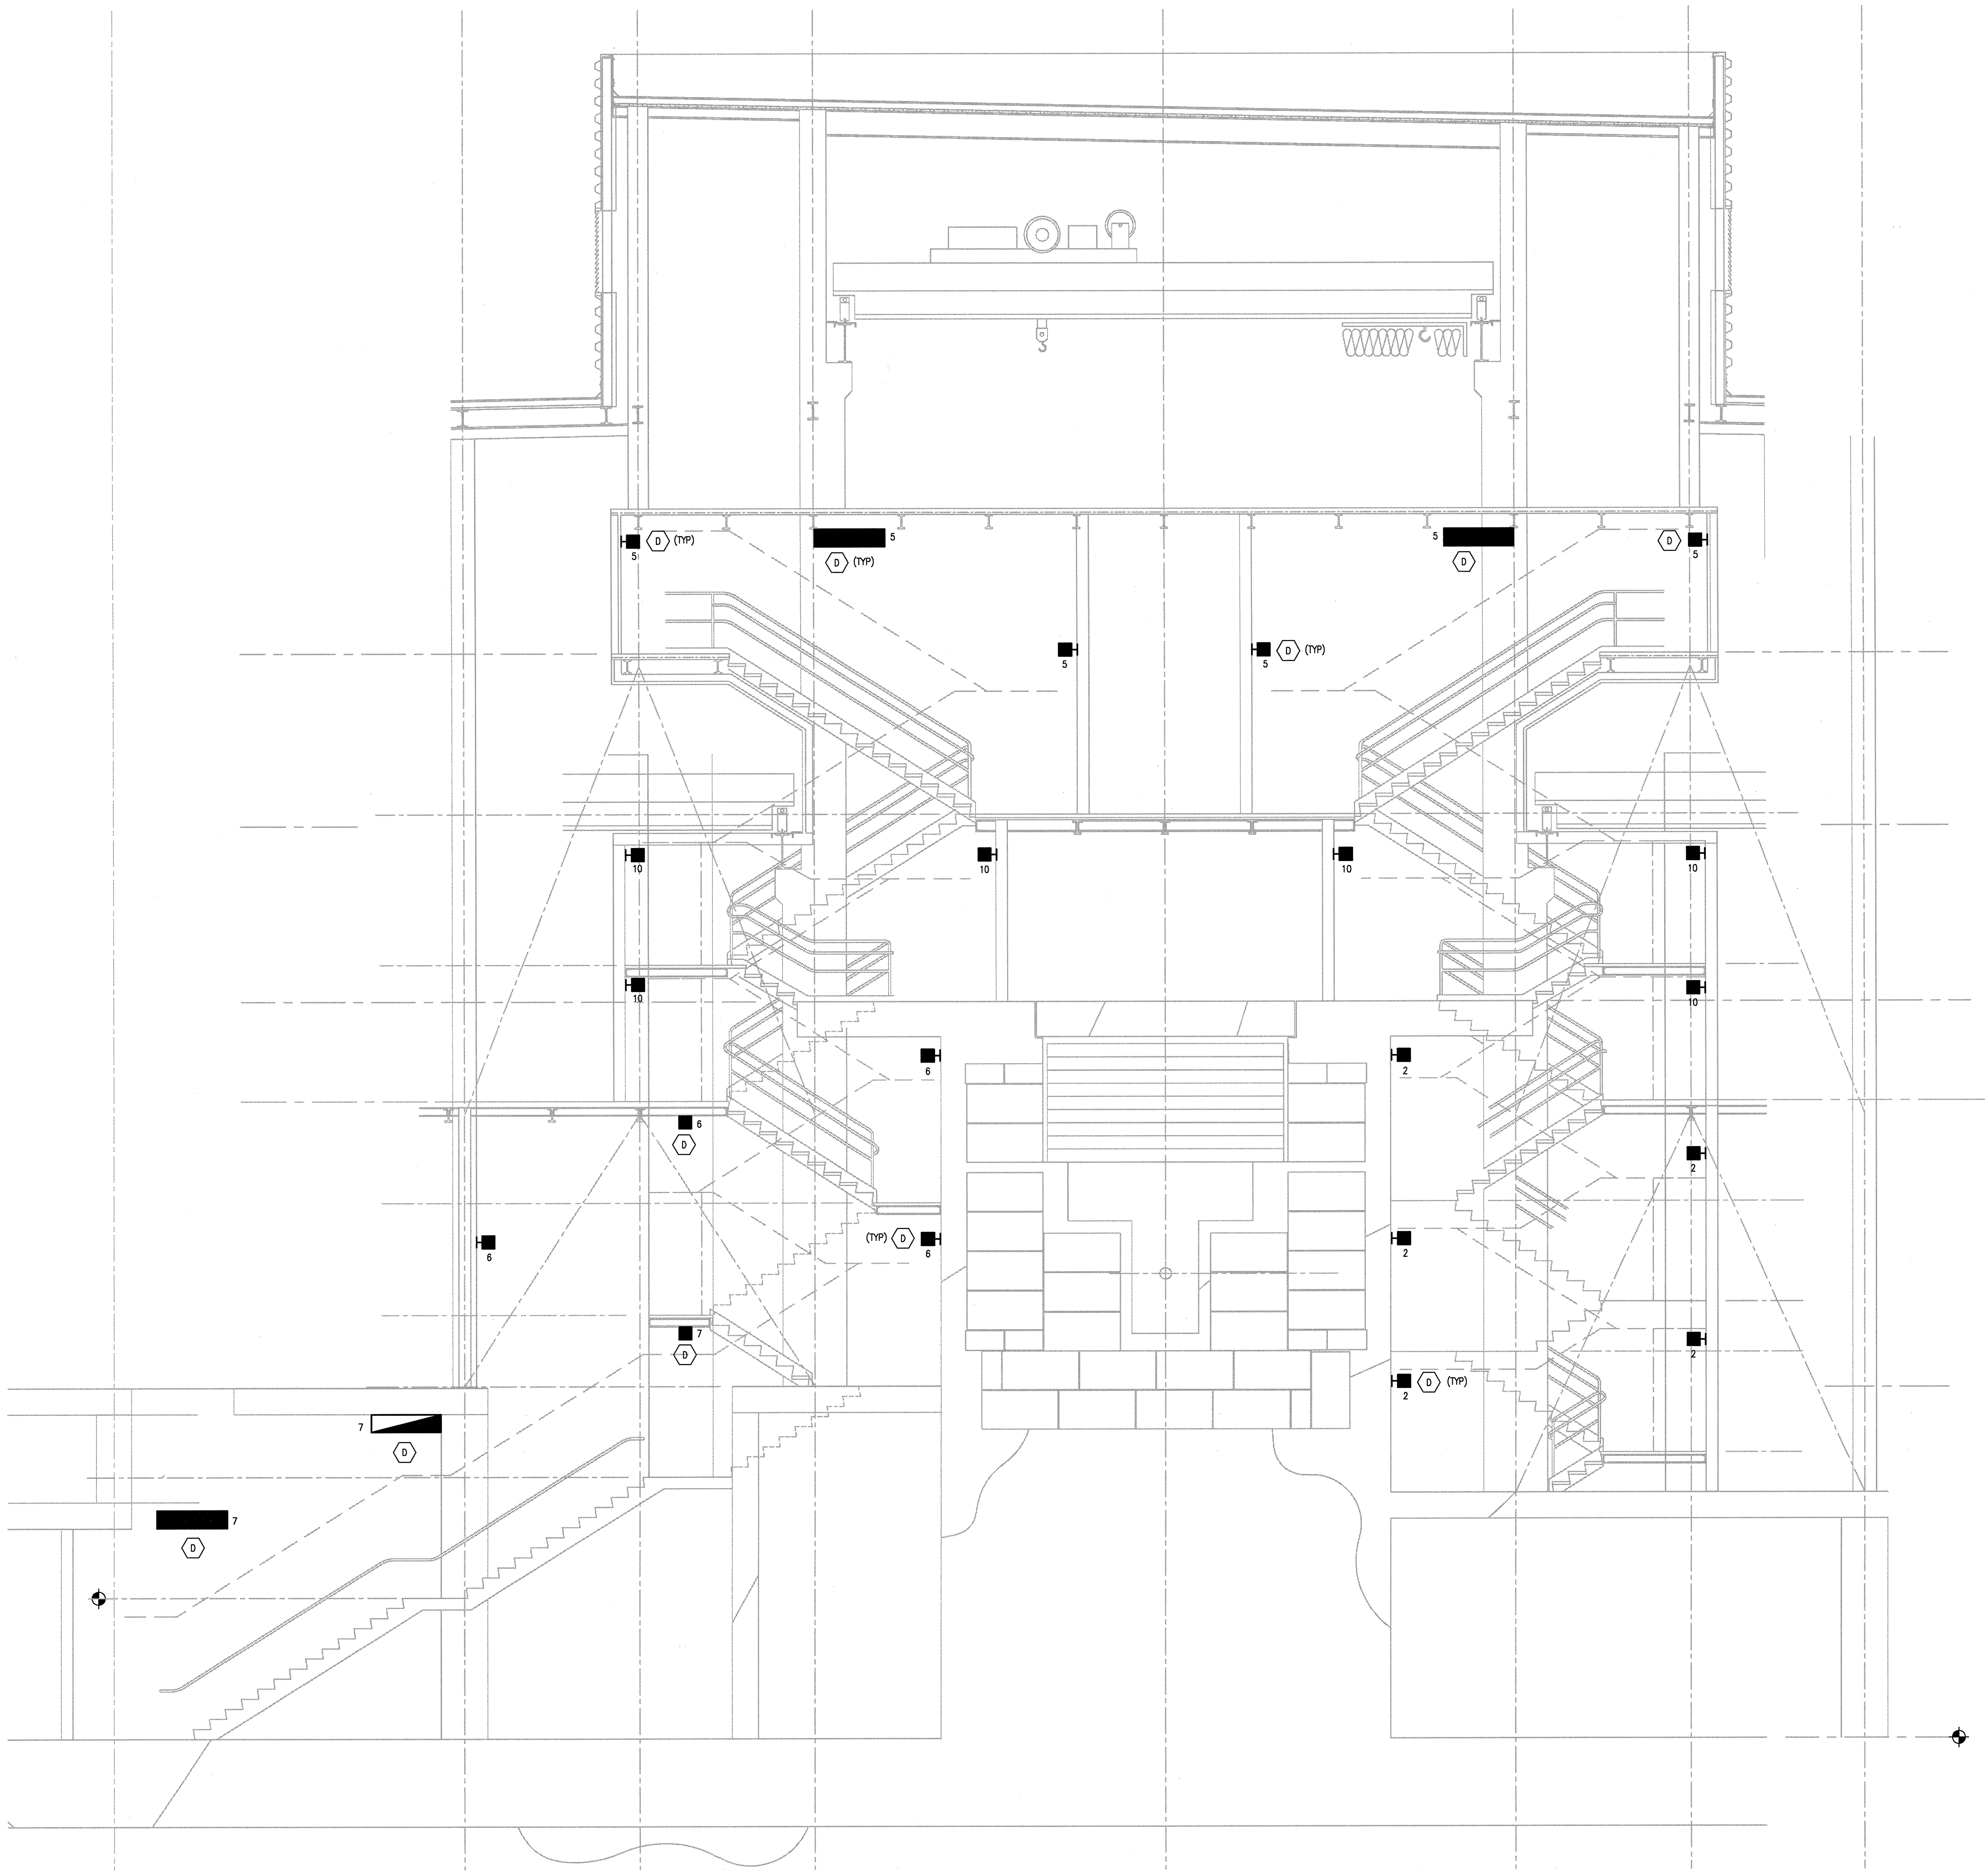

STAIR NO.7 & 8 SECTION
SECTORS 41 & 43 SCALE: 1/4"=1'-0"

NO REPRESENTATION OR WARRANTY, EXPRESSED OR IMPLIED, IS MADE AS TO THE ACCURACY, COMPLETENESS OR USEFULNESS OF THE INFORMATION OR STATEMENTS CONTAINED IN THESE DRAWINGS, OR THAT THE USE OR DISCLOSURE OF ANY INFORMATION, APPARATUS, METHOD, OR PROCESS DISCLOSED IN THESE DRAWINGS MAY NOT INFRINGE PRIVATE RIGHTS OF OTHERS. NO LIABILITY IS ASSUMED WITH RESPECT TO THE USE OF, OR FOR DAMAGES RESULTING FROM THE USE OF ANY INFORMATION, APPARATUS, METHOD, OR PROCESS DISCLOSED IN THESE DRAWINGS. DRAWINGS MADE AVAILABLE FOR INFORMATION TO BIDDER ARE NOT TO BE USED FOR OTHER PURPOSES AND ARE TO BE RETURNED UPON REQUEST OF THE FORWARDING CONTRACTOR.

NUMBER OF SECTION OR DETAIL — DRAWING ON WHICH SECTION OR DETAIL IS SHOWN OR TAKEN

SECTION AND DETAIL KEY

THIS DOCUMENT CONTROLLED BY
CHANGE CONTROL SYSTEM 3
ENGINEERING PROCEDURE SNS-ENG-G001

REV	CHANGE TYPE	CHANGE CONTROL SYSTEM	CHANGE REQUEST NUMBER	DESCRIPTION	DSN	CHK	DEPT	DATE	PE	DATE	PJ	DATE	REQ	DATE	UTB	DATE	RPE	RPE NO	DATE
0				CERTIFIED FOR CONSTRUCTION – 10/26/01	HG	VGS			[illegible]	11/15/01	RAD	11/14/01			[illegible]	11/14/01	VGS	00106009	10/26/01

REVISION OR ISSUE PURPOSE — REVISION APPROVALS

ST	CV	EC	EE	EM	IE	M	PD	SE	AR
REW	–	WRS	AK	WRS	BWJ	–	MP	–	ED

SQUAD CHECK

RPE
VICTOR G. STEFFEN REGISTERED ENGINEER No. 00106009 STATE OF TENNESSEE
11-13-01
REV. 0 DATE 11-13-01

DSN	H GROVER	10/26/01
DRW	L. MAKOVSKY	10/26/01
CHK	V.STEFFEN	10/26/01
DEPT		
PE	[illegible]	11/15/01
PJ	R A Dean	11/14/01
REQ		
UTB	[illegible]	11/14/01

DRAWING APPROVALS

108030700-E8E-8700-A179

Knight/Jacobs Joint Venture
701 Scarboro Road, MS 8253
Oak Ridge, TN 37830
865-241-9433
fax 865-241-3400

KNIGHT
Knight Advanced Technology
549 West Randolph Street
Chicago, IL 60661

UT-BATTELLE
Oak Ridge National Laboratory
managed for the DEPARTMENT OF ENERGY under U.S. GOVERNMENT contract DE-AC05-00OR22725
UT-BATTELLE, LLC, Oak Ridge, Tennessee

PROJECT NAME:
SPALLATION NEUTRON SOURCE

TARGET BUILDING
SECTIONS
STAIRWAYS

1	48	49	50	PLANT	BLDG	FL	SH.	OF	TYPE	CLASS
3	E	X	X	8	8700		1	1	P	U
51	52			53	WBS					REV
NC	NA				1.8.3.7	E8.10.32				0

AutoCAD

Date: 11/13/2001 Time: 11:24:43
Username: MAKOVSKYL
KGSFO_VOL2:PROJECTS\7000\700_CADD\TASK_5A\740_PLOT\E8-10-32.DWG