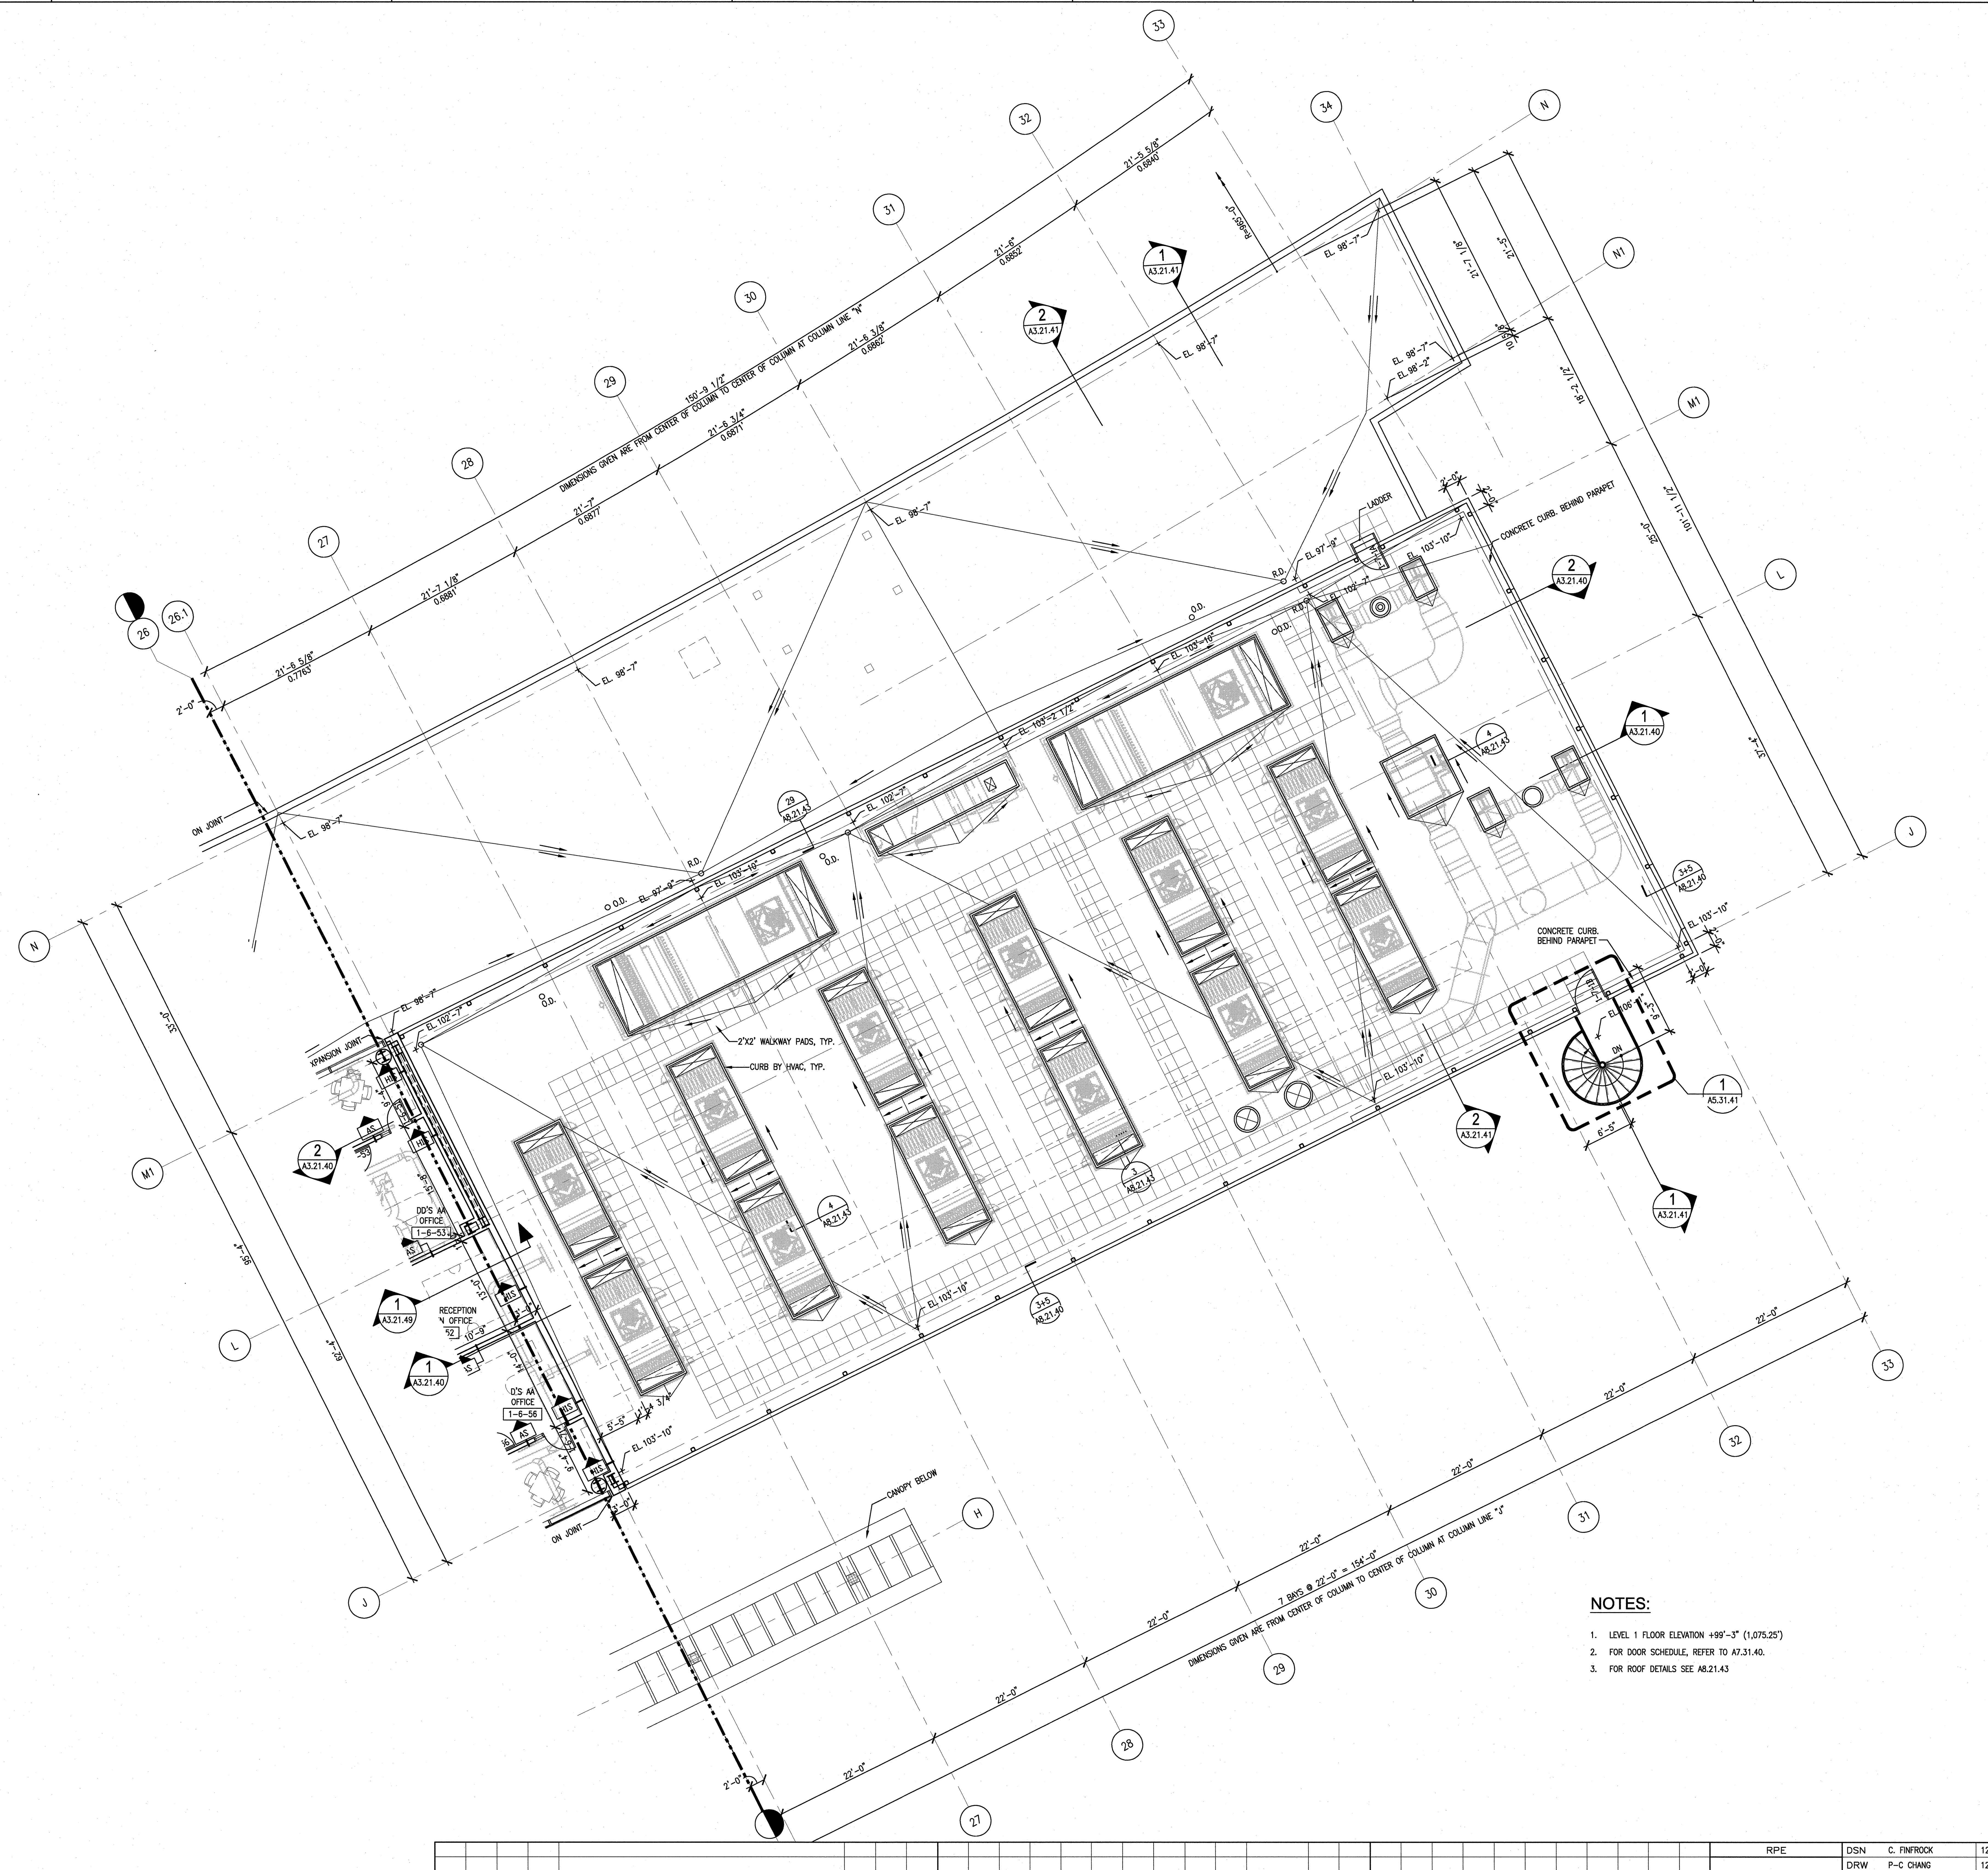

NOTES:

1. LEVEL 1 FLOOR ELEVATION +99'-3" (1,075.25')
2. FOR DOOR SCHEDULE, REFER TO A7.31.40.
3. FOR ROOF DETAILS SEE A8.21.43

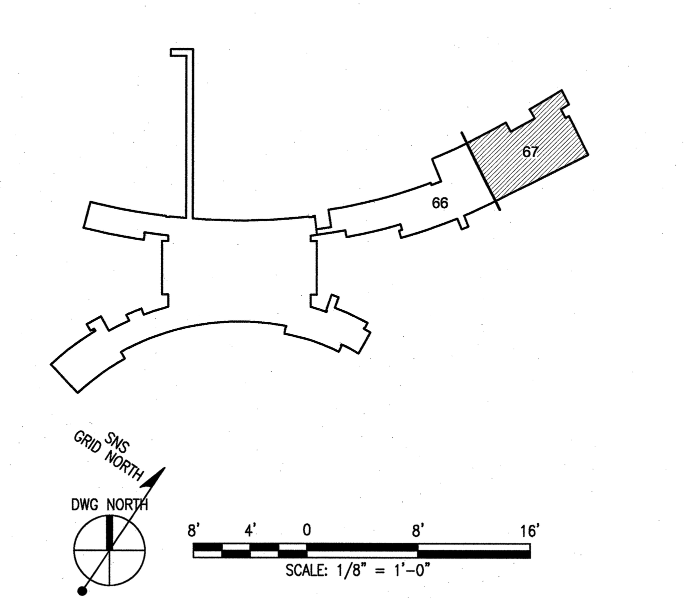

NO REPRESENTATION OR WARRANTY, EXPRESSED OR IMPLIED, IS MADE AS TO THE ACCURACY, COMPLETENESS OR USEFULNESS OF THE INFORMATION OR STATEMENTS CONTAINED IN THESE DRAWINGS, OR THAT THE USE OR DISCLOSURE OF ANY INFORMATION, APPARATUS, METHOD, OR PROCESS DISCLOSED IN THESE DRAWINGS MAY NOT INFRINGE PRIVATE RIGHTS OF OTHERS. NO LIABILITY IS ASSUMED WITH RESPECT TO THE USE OF, OR FOR DAMAGES RESULTING FROM THE USE OF ANY INFORMATION, APPARATUS, METHOD, OR PROCESS DISCLOSED IN THESE DRAWINGS. DRAWINGS MADE AVAILABLE FOR INFORMATION TO BIDDER ARE NOT TO BE USED FOR OTHER PURPOSES AND ARE TO BE RETURNED UPON REQUEST OF THE FORWARDING CONTRACTOR.

SECTION AND DETAIL KEY: NUMBER OF SECTION OR DETAIL / DRAWING ON WHICH SECTION OR DETAIL IS SHOWN OR TAKEN

THIS DOCUMENT CONTROLLED BY
CHANGE CONTROL SYSTEM ______
ENGINEERING PROCEDURE ______

REV	CHANGE TYPE	CHANGE CONTROL SYSTEM	CHANGE REQUEST NUMBER	DESCRIPTION	DSN	CHK	DEPT	DATE	PE	DATE	PJ	DATE	REQ	DATE	UTB	DATE	RPE	RPE NO	DATE
0	–	–	–	CERTIFIED FOR CONSTRUCTION–12/9/02	CF	ED			[signature]	1/03	[signature]	1/03	[signature]	1/03			RLB	102104	12/9/02

REVISION OR ISSUE PURPOSE — REVISION APPROVALS

ST	CV	EC	EE	EM	IE	M	PD	SE	AR
RZ	AW	BWJ	AK	IM	DM	--	BWJ	--	TW

SQUAD CHECK

RPE: ROBERT L. BARNES REGISTERED ARCHITECT NO. 102104 STATE OF TENNESSEE 12/09/02

DSN	C. FINFROCK	12/9/02
DRW	P-C CHANG	12/9/02
CHK	E. DENSON	12/9/02
DEPT		
PE	CLG [signature]	1/24/03
PJ	JS [signature]	1/23/03
REQ	[signature]	1/24/03
UTB	JRL	

REV. DATE — DRAWING APPROVALS

ORNL DRAWING NUMBER:

Knight/Jacobs Joint Venture
701 Scarboro Road, MS 8253
Oak Ridge, TN 37830
865-241-9433
fax 865-241-3400

m+w zander
M+W Zander U.S. Operations, Inc.
549 West Randolph Street
Chicago, IL 60661
Telephone: (312) 577-3200
Fax: (312) 577-3525

UT-BATTELLE
Oak Ridge National Laboratory
managed for the DEPARTMENT OF ENERGY under
U.S. GOVERNMENT contract DE-AC05-00OR22725
UT-BATTELLE, LLC, Oak Ridge, Tennessee

PROJECT NAME:
CENTER FOR NANOPHASE MATERIALS SCIENCES
ROOF PLAN
LEVEL 1 - SECTOR 67

1	48	49	50	PLANT	BLDG	FL	SH.	OF	TYPE	CLASS
3	A	X	X	8	8610		1	1	P	U
51	52		53	A/E DRAWING NUMBER:					REV	
NC	NA			A2.01.67					0	

P:\ORNL\LS0230.01-CNMS-Titel-II\0700-cadd\0712-architectural\A2-01-67.dwg @ 1/21/03 - 4:09pm
Date: 03/15/2002 Time: 15:52:54 Username: WANGW