## GENERAL NOTES:

1. SEE DWG. H4.B1.67 FOR DUCT SIZES.
2. FOR FILTER AIR BALANCE SEE DWG. H2.B1.67.

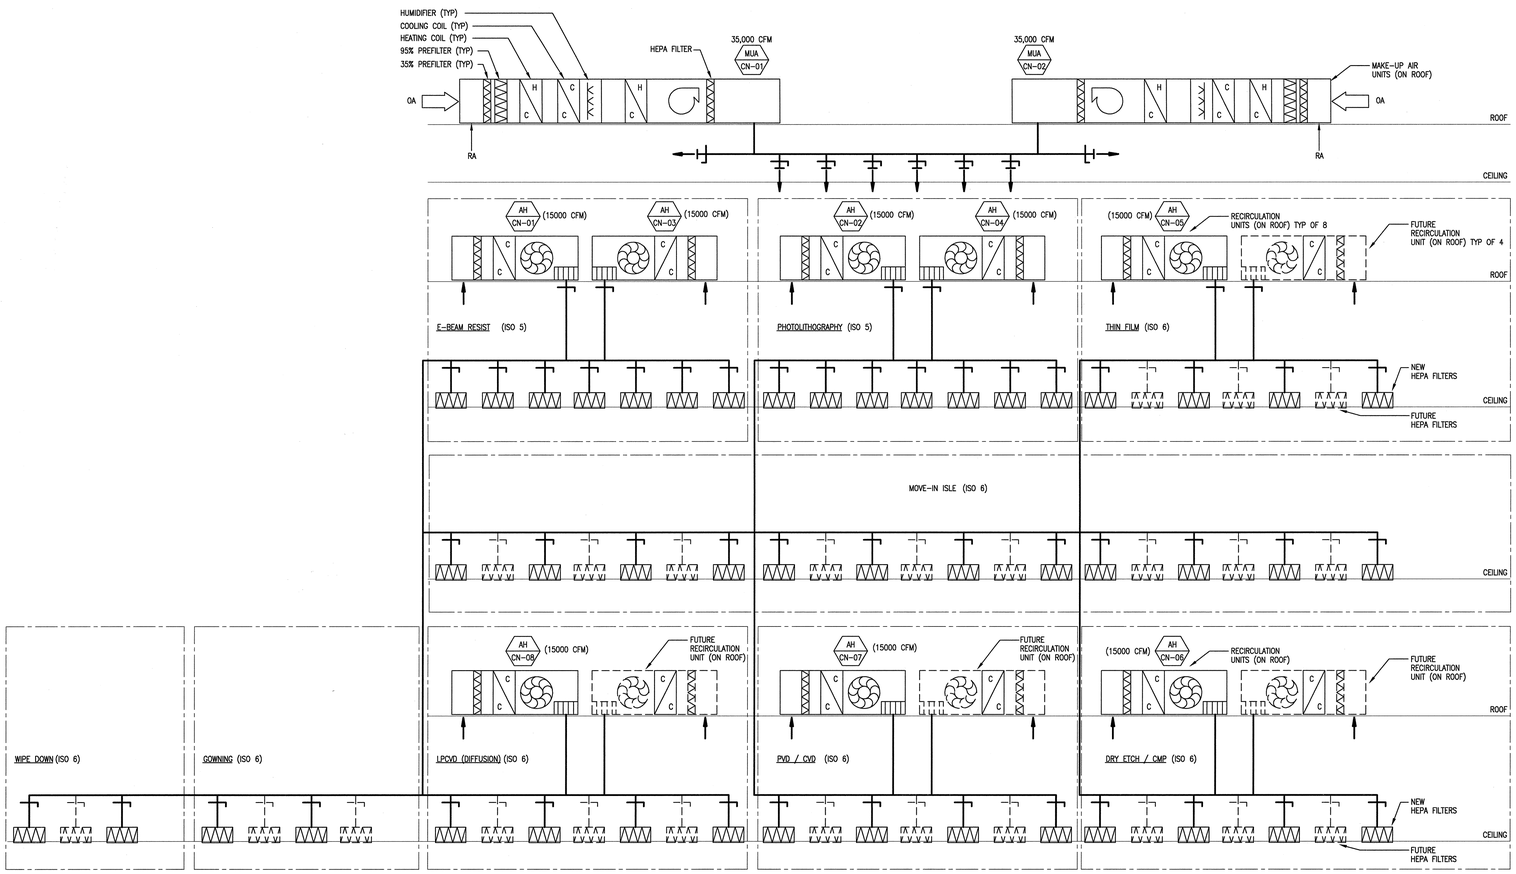


## CLEANROOM FLOW DIAGRAM

NO SCALE HDG15004-8

NO REPRESENTATION OR WARRANTY, EXPRESSED OR IMPLIED, IS MADE AS TO THE ACCURACY, COMPLETENESS OR USEFULNESS OF THE INFORMATION OR STATEMENTS CONTAINED IN THESE DRAWINGS, OR THAT THE USE OR DISCLOSURE OF ANY INFORMATION, APPARATUS, METHOD, OR PROCESS DISCLOSED IN THESE DRAWINGS MAY NOT INFRINGE PRIVATE RIGHTS OF OTHERS. NO LIABILITY IS ASSUMED WITH RESPECT TO THE USE OF, OR FOR DAMAGES RESULTING FROM THE USE OF ANY INFORMATION, APPARATUS, METHOD, OR PROCESS DISCLOSED IN THESE DRAWINGS. DRAWINGS MADE AVAILABLE FOR INFORMATION TO BIDDER ARE NOT TO BE USED FOR OTHER PURPOSES AND ARE TO BE RETURNED UPON REQUEST OF THE FORWARDING CONTRACTOR.

NUMBER OF SECTION OR DETAIL — DRAWING ON WHICH SECTION OR DETAIL IS SHOWN OR TAKEN

SECTION AND DETAIL KEY

THIS DOCUMENT CONTROLLED BY

CHANGE CONTROL SYSTEM _____

ENGINEERING PROCEDURE _____

| REV | CHANGE TYPE | CHANGE CONTROL SYSTEM | CHANGE REQUEST NUMBER | DESCRIPTION | DSN | CHK | DEPT | DATE | PE | DATE | PJ | DATE | REQ | DATE | UTB | DATE | RPE | RPE NO | DATE | ST | CV | EC | EE | EM | IE | M | PD | SE | AR |
|---|---|---|---|---|---|---|---|---|---|---|---|---|---|---|---|---|---|---|---|---|---|---|---|---|---|---|---|---|---|
| 0 | | | | CERTIFIED FOR CONSTRUCTION - 12/9/02 | JG | BWJ | | | | | | | | | | | BWJ | 105869 | 12/9/02 | BZ | AW | BWJ | AK | IM | DM | – | BWJ | – | TW |

REVISION OR ISSUE PURPOSE — REVISION APPROVALS — SQUAD CHECK

RPE — BRUCE W. JOHNSON, REGISTERED ENGINEER, STATE OF TENNESSEE, No. 00105869

REV. 0 DATE 12/9/02

DRAWING APPROVALS

| | | |
|---|---|---|
| DSN | | |
| DRW | | |
| CHK | | |
| DEPT | | |
| PE | CLG | 1/24/03 |
| PJ | JS | 1/23/03 |
| REQ | | 1/24/03 |
| UTB | JRL | |

ORNL DRAWING NUMBER:


Knight/Jacobs Joint Venture
701 Scarboro Road, MS 8253
Oak Ridge, TN 37830
865-241-9433
fax 865-241-3400

m+w zander
M+W Zander U.S. Operations, Inc.
549 West Randolph Street
Chicago, IL 60661
Telephone: (312) 577-3200
Fax: (312) 577-3525


UT-BATTELLE

Oak Ridge National Laboratory
managed for the DEPARTMENT OF ENERGY under U.S. GOVERNMENT contract DE-AC05-00OR22725
UT-BATTELLE, LLC, © Oak Ridge, Tennessee

PROJECT NAME:

CENTER FOR NANOPHASE MATERIALS SCIENCES

CLEANROOM FLOW DIAGRAM

| 1 | 48 | 49 | 50 | PLANT | BLDG | FL | SH. | OF | TYPE | CLASS |
|---|---|---|---|---|---|---|---|---|---|---|
| 3 | H | X | X | 8 | 8610 | | 1 | 1 | D | U |
| 51 | | 52 | | 53 | A/E DRAWING NUMBER: | | | | | REV |
| NC | | NA | | | H7.11.44 | | | | | 0 |

AutoCAD