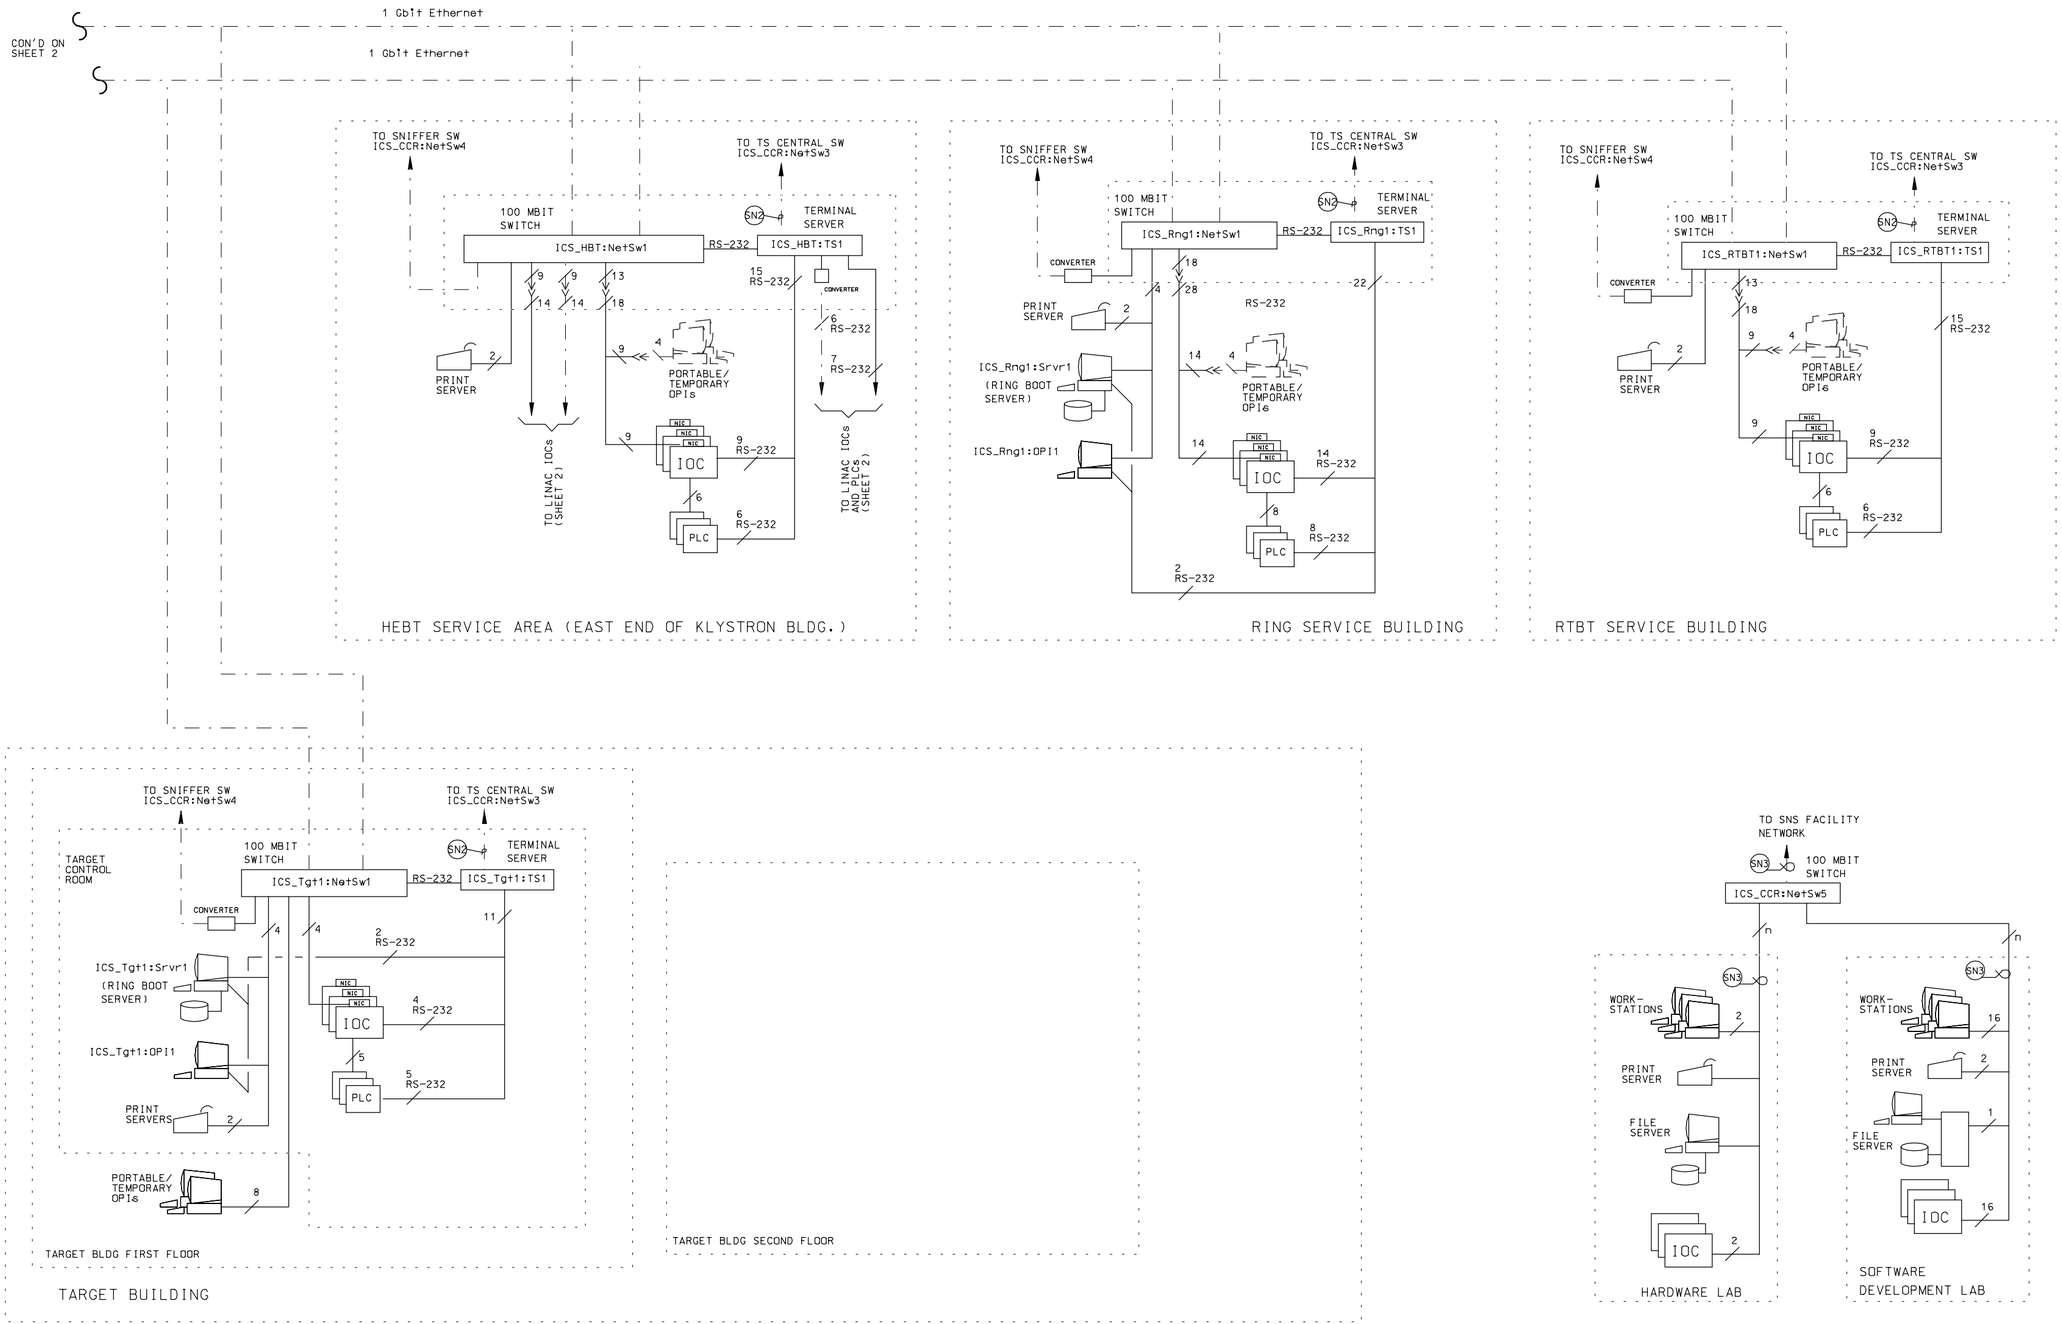

SEE SHEET 1 FOR NOTES AND SYMBOL KEY.

REV. 8/31/99

NO REPRESENTATION OR WARRANTY, EXPRESSED OR IMPLIED, IS MADE AS TO THE ACCURACY, COMPLETENESS OR USEFULNESS OF THE INFORMATION OR STATEMENTS CONTAINED IN THESE DRAWINGS, OR THAT THE USE OR DISCLOSURE OF ANY INFORMATION, APPARATUS, METHOD, OR PROCESS DISCLOSED IN THESE DRAWINGS MAY NOT INFRINGE PRIVATE RIGHTS OF OTHERS. NO LIABILITY IS ASSUMED WITH RESPECT TO THE USE OF, OR FOR DAMAGES RESULTING FROM THE USE OF ANY INFORMATION, APPARATUS, METHOD, OR PROCESS DISCLOSED IN THESE DRAWINGS. DRAWINGS MADE AVAILABLE FOR INFORMATION TO BIDDER ARE TO BE USED FOR OTHER PURPOSES AND ARE TO BE RETURNED UPON REQUEST OF THE FORWARDING CONTACTOR.

SECTION AND DETAIL KEY

THIS DOCUMENT CONTROLLED BY
CHANGE CONTROL SYSTEM
ENGINEERING PROCEDURE

REV	DESCRIPTION	BY	CHK	SECT

REVISION OR ISSUE PURPOSE

DEPT	DATE	PE	REQ	DATE	LMES	DATE	RPE	RPE NO	DATE

REVISION APPROVALS

ST	CV	EC	EE	EM	IE	M	PD	SE	AR

SQUAD CHECK

RPE

REV. DATE

DRAWING APPROVALS: DSGN, DRW, CHKR, SECT, DEPT, PE, PJ, REQ, LMES

LOCKHEED MARTIN — LOCKHEED MARTIN ENERGY SYSTEMS, INC. managed for the DEPARTMENT OF ENERGY under U.S. GOVERNMENT contracts DE-AC-05-84OR21400 and DE-AC-05-76OR00033. Oak Ridge, Tennessee • Paducah, Kentucky • Portsmouth, Ohio

PROJECT NAME:

ICS NETWORK BLOCK DIAGRAM SHEET 3

1	48	49	50	PLANT	BLDG	FL	SH.	OF	TYPE	CLASS
	51		52	53						REV

A

$DATE$ $TIME$
$FILE$

Seed Date: Feb 1, '97
Reader Date: Dec 1, '97